F.A.U. RTE.	SECTION	COUNTY	TOTAL SHEETS	SHEET NO.
7169	*	CHAMPAIGN	12	12

CONTRACT NO. 70461
* D-5 CONTRACT MAINT 2005-12

1"=40'

0' 10' 20' 30' 40' 80' 120'
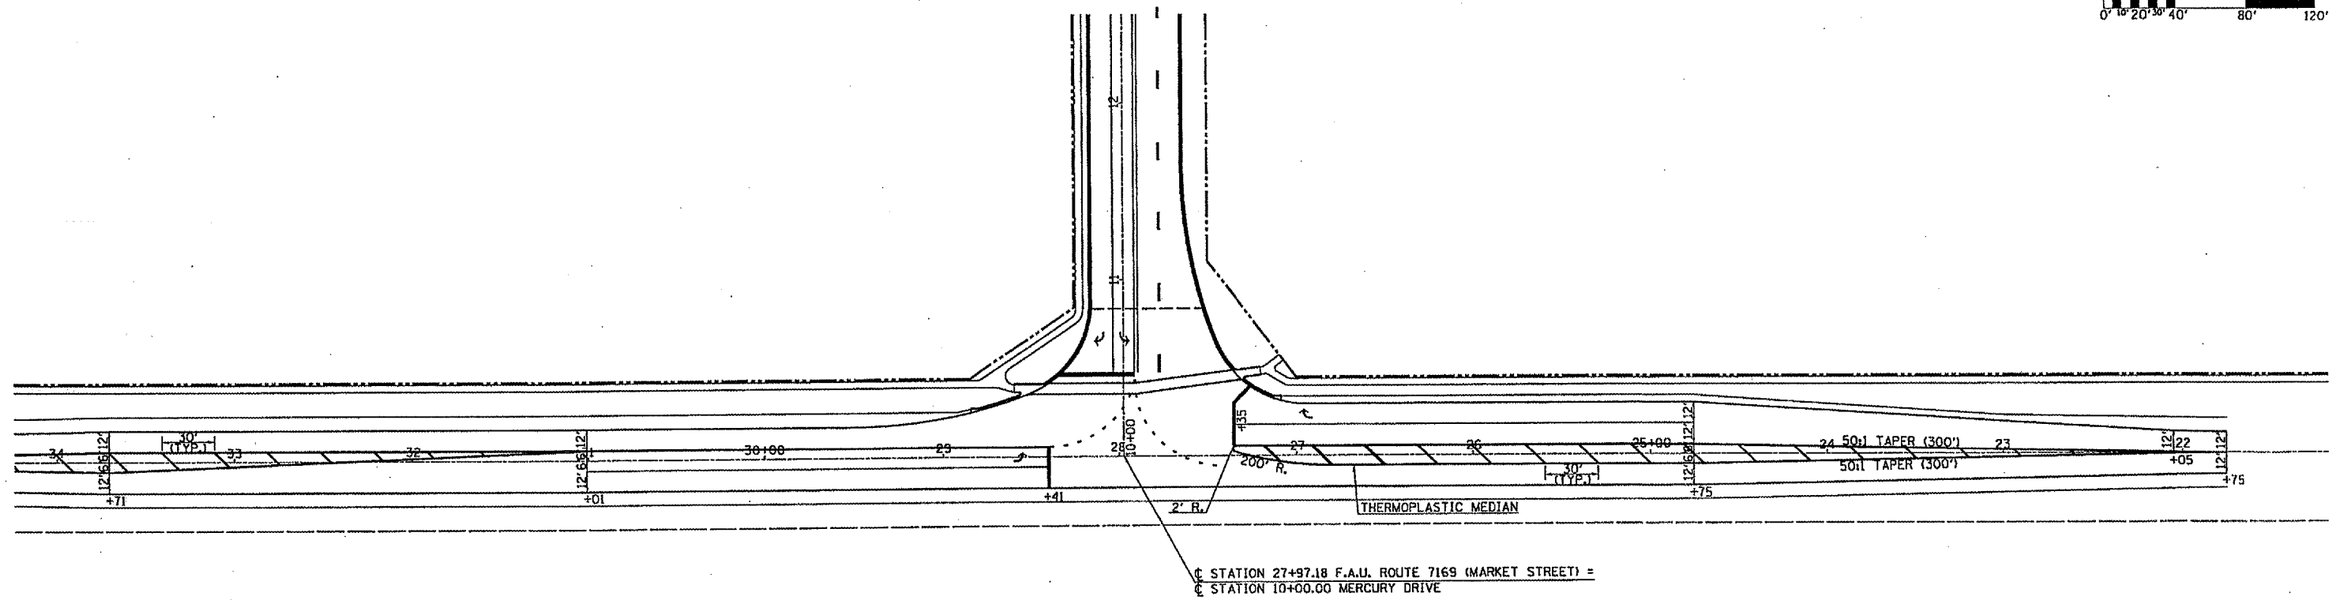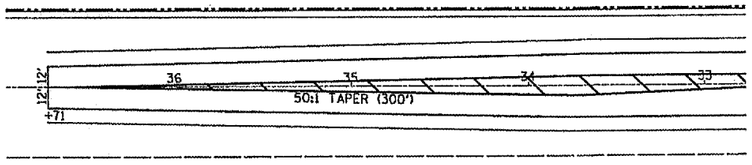
MEDIAN STRIPING DETAIL