F.A.U. RTE. NO.	SECTION	COUNTY
FAS 383	00-00053-04-FP	PEORIA
STA. 13+92	TO STA. 15+00	
FED. RD. DIST. NO. 7	ILLINOIS	PROJECT RS-0143(36)

CONTRACT NO. 89360

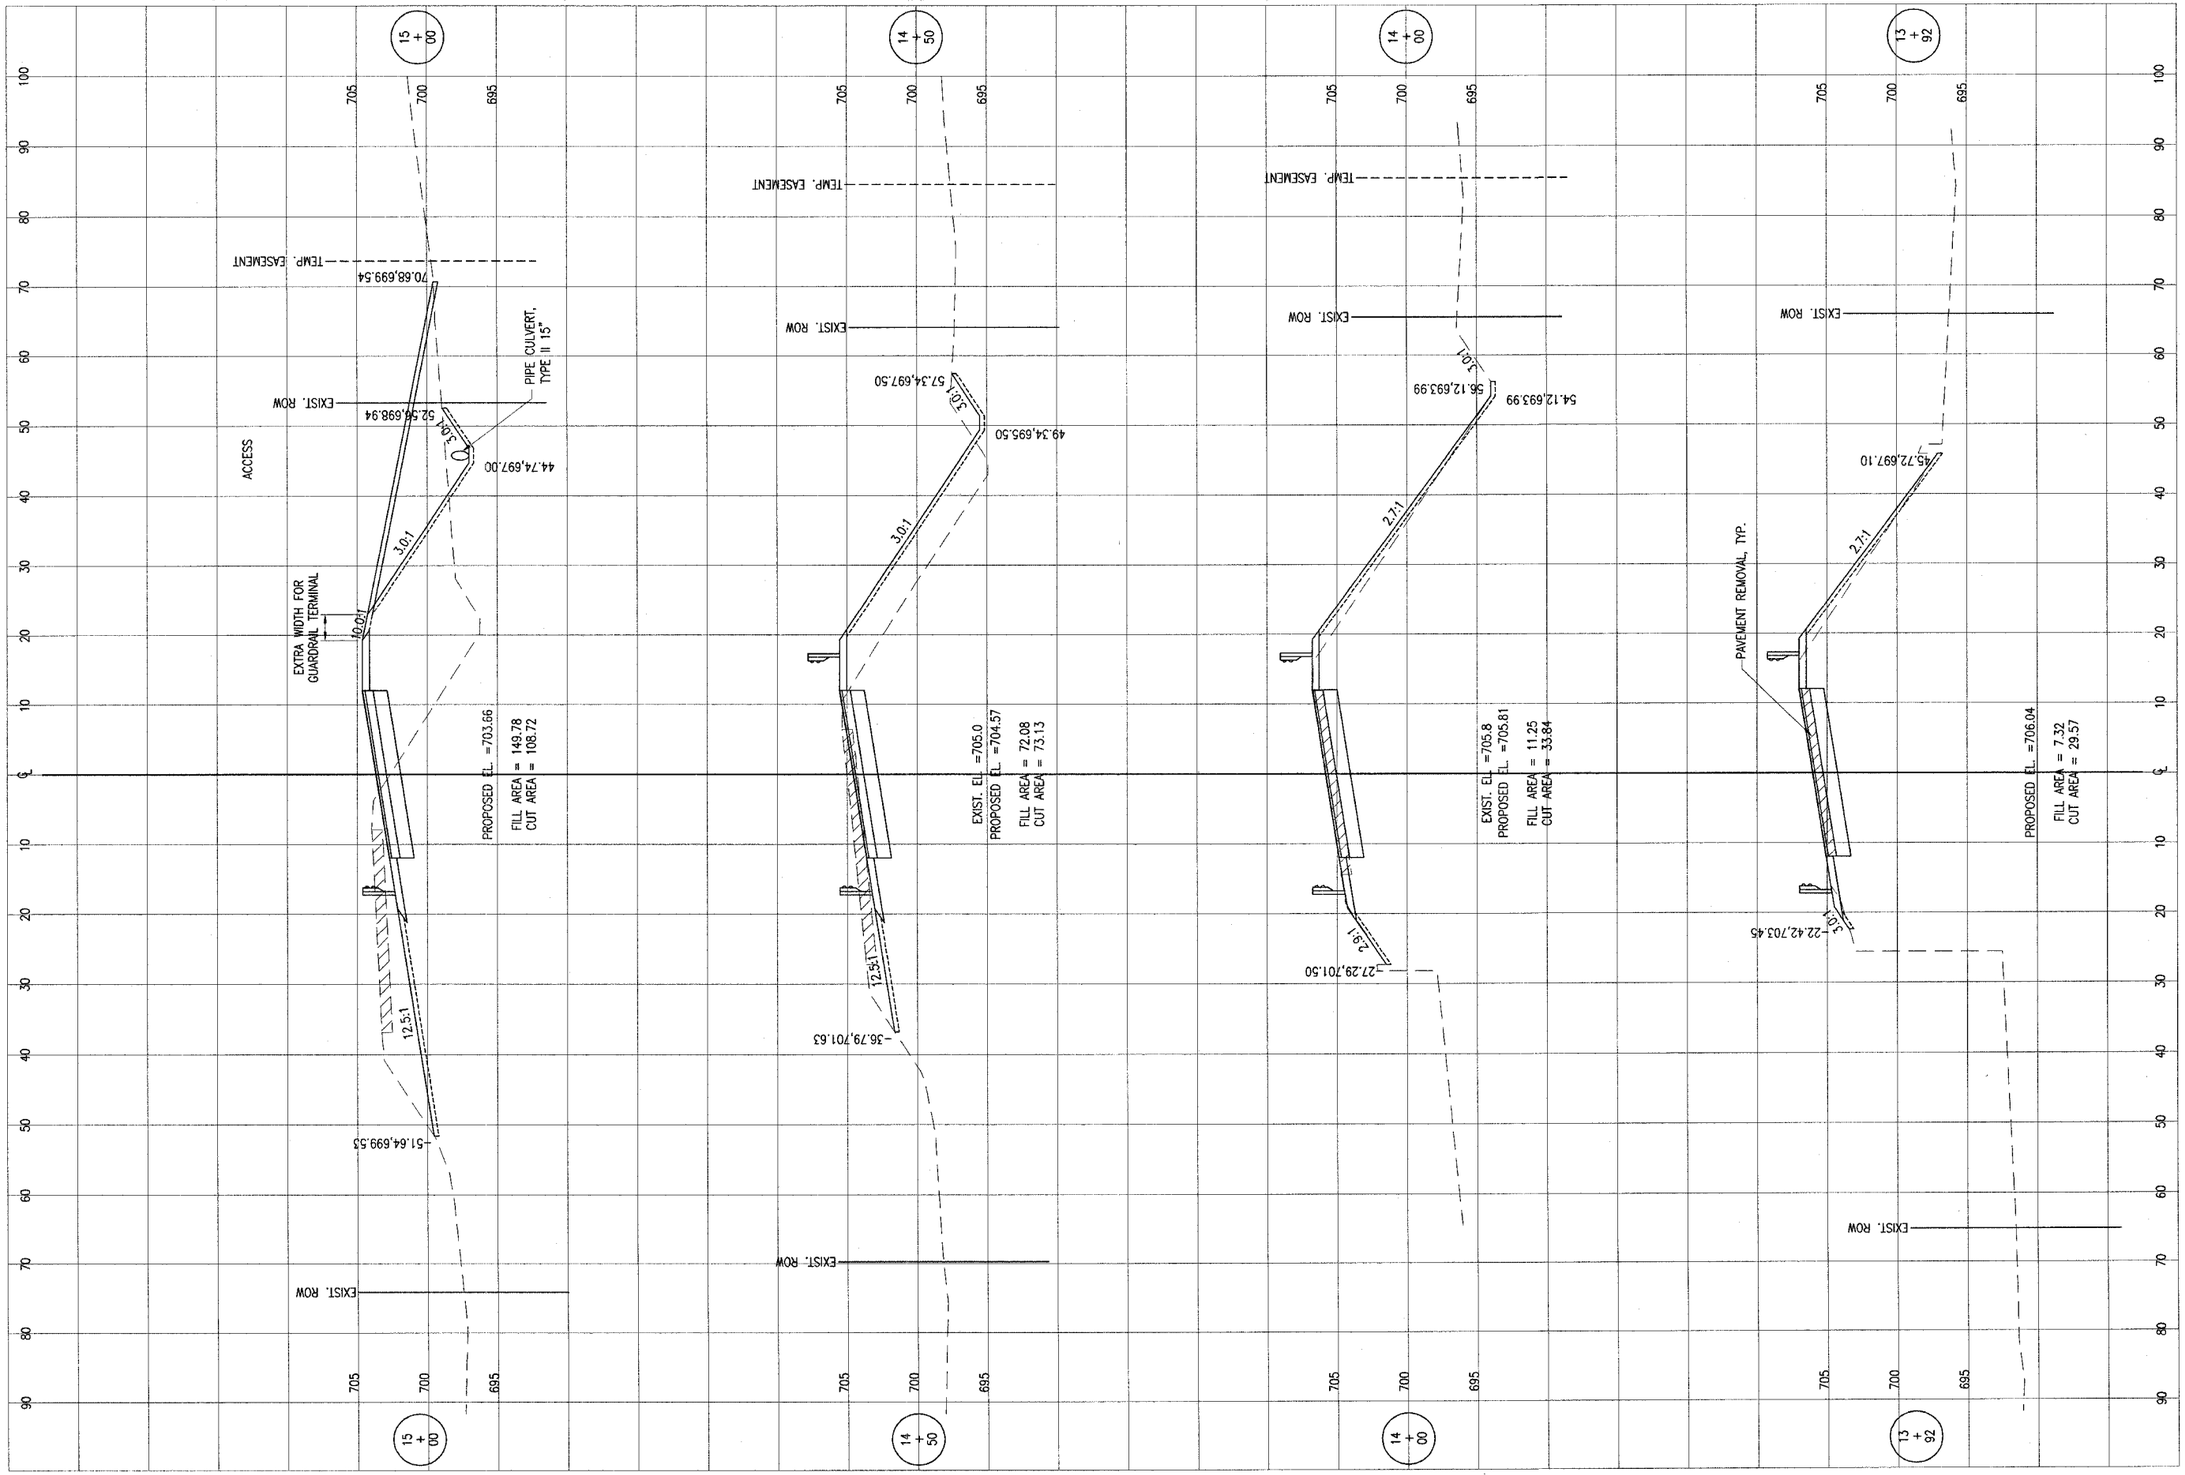

REVISION	DATE

PEORIA COUNTY

Hanson No. 96P9008A
Filename C-601SEC.DWG
Scale 1"=10'H., 1"=5'V
Date 12/16/2004

LAYOUT	CAL	07/20/04
DRAWN	JDS	12/16/04
REVIEWED	DLH	12/16/04

CROSS SECTIONS

RELOCATION OF COUNTY HIGHWAY R40
PEORIA COUNTY
COUNTY HIGHWAY R40 UNDER BNSF R.R.

HANSON
Hanson Professional Services Inc.
2900 W. Willow Knolls Road
Peoria, Illinois 61614-1129
Phone: (309) 691-0902
Fax: (309) 691-1327
www.hanson-inc.com
Offices Nationwide

©Copyright Hanson Professional Services Inc. 2004

DEC 17, 2004 9:25 AM RLA
I:\96_JOBS\96P9008\PHASE2\SHEETS\C-601SEC.DWG