COORDINATE VALUES

COORDINATES AND BEARINGS ARE REFERENCED TO THE ILLINOIS STATE PLANE COORDINATE SYSTEM AT CONTROL POINTS SUPPLIED BY THE ILLINOIS DEPARTMENT OF TRANSPORTATION. ALL COORDINATES SHOWN HEREON ARE GROUND POSITIONS.

BUILDING LEGEND

1 = MULTILEVEL BRICK/FRAME RESD.
2 = 1 STORY BRICK/FRAME RESD.
3 = 2 STORY BRICK/FRAME RESD.
4 = 3 STORY BRICK/FRAME RESD.
5 = 2.0 FT. BY 2.0 FT. BRICK COLUMN

LINE LEGEND

| | | |
|---|---|---|
| A | 10.01 | N87°52'41"E |
| B | 10.01 | S87°48'55"W |
| C | 10.01 | N87°48'54"E |
| D | 10.01 | N87°47'51"E |
| E | 10.01 | S87°48'54"W |
| F | 10.01 | N87°47'40"E |
| G | 10.01 | S87°47'28"W |
| H | 10.01 | S87°47'16"W |

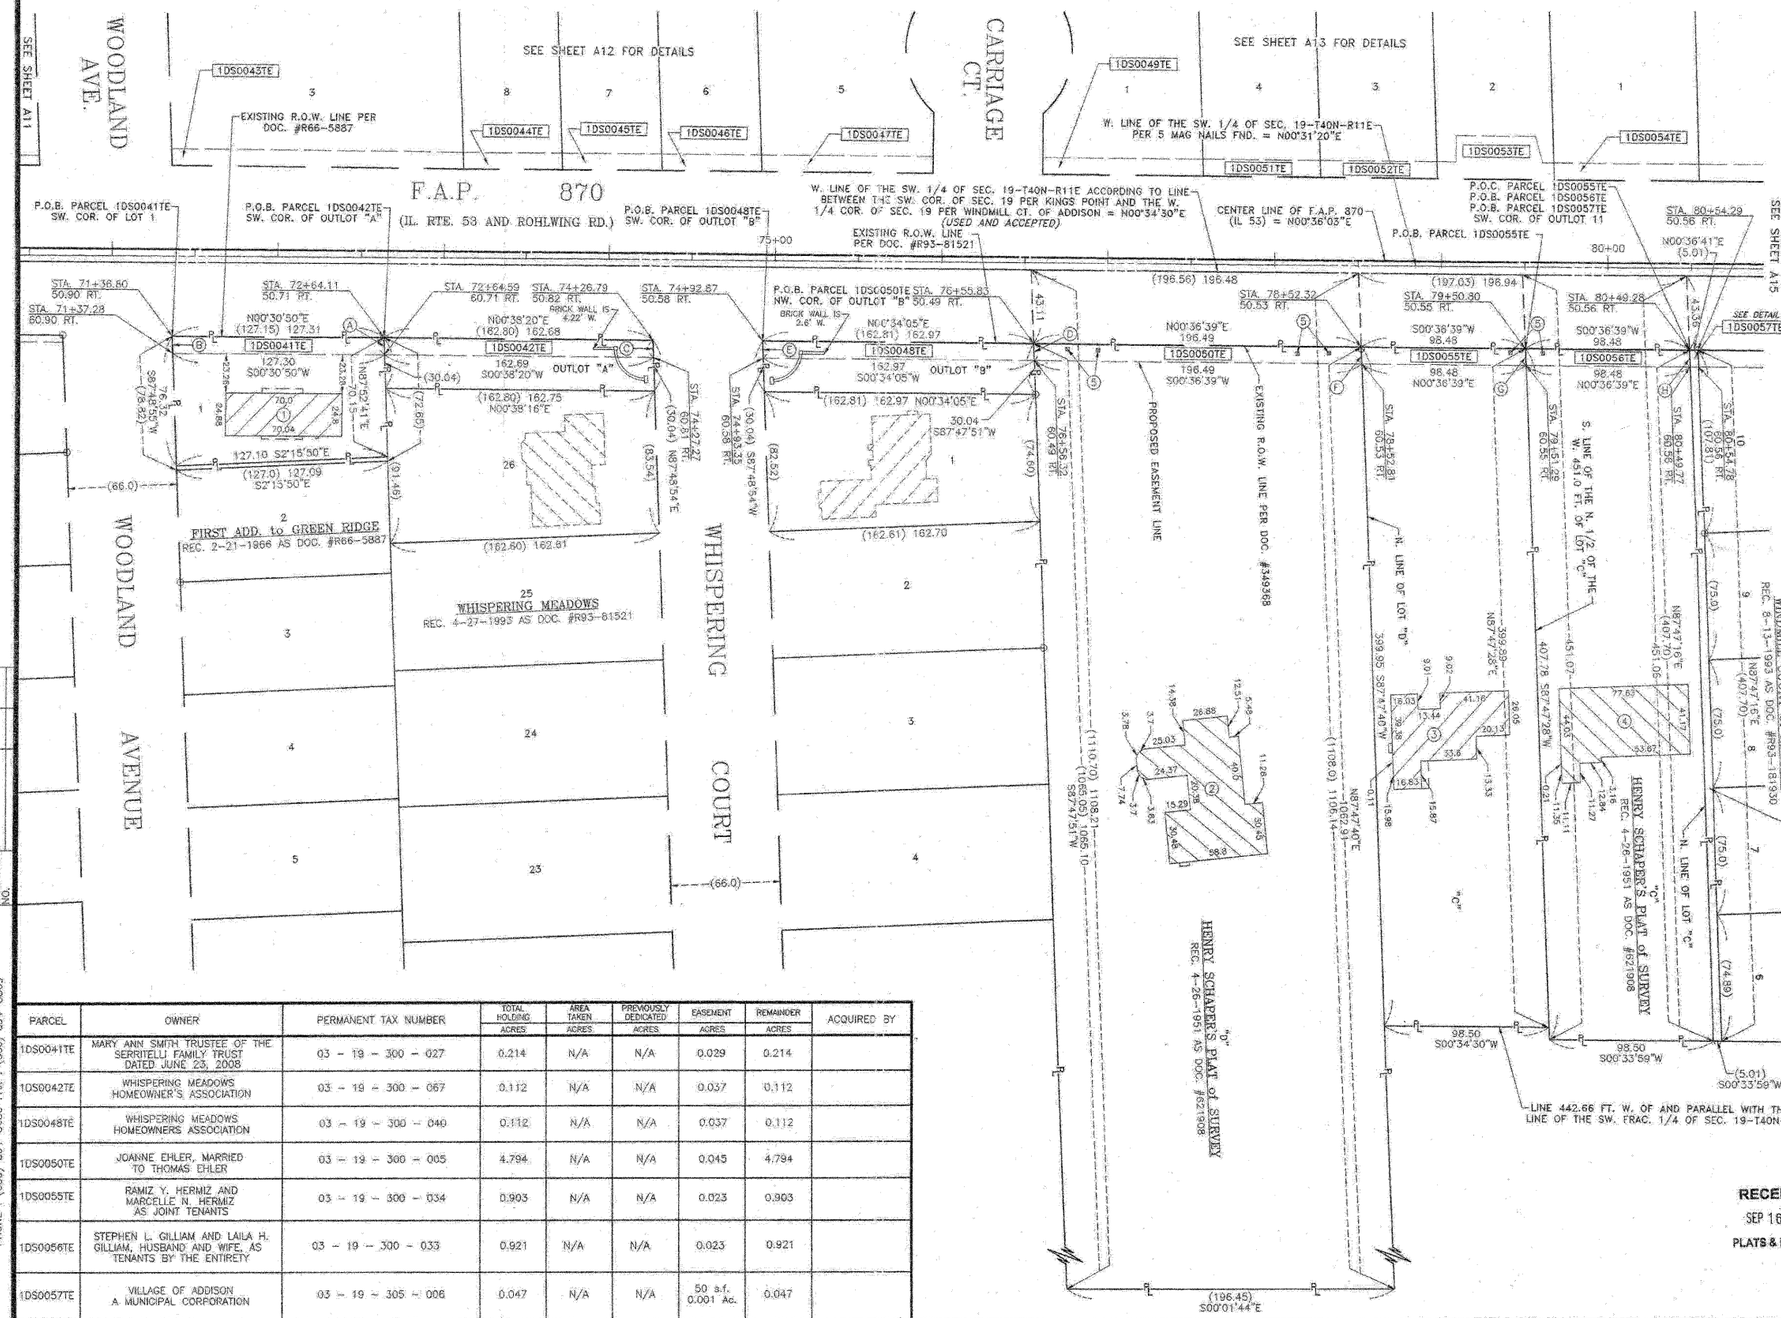


LEGEND

- SECTION LINE
- QUARTER SECTION LINE
- QUARTER, QUARTER SECTION LINE
- PLATTED LOT LINE
- PROPERTY (DEED) LINE
- APPARENT PROPERTY LINE
- CENTER LINE
- EXISTING RIGHT-OF-WAY LINE
- PROPOSED RIGHT-OF-WAY LINE
- PROPOSED EASEMENT
- 129.32' MEASURED DIMENSION
- 129.32' (COMP) COMPUTED DIMENSION
- (129.32') RECORD DATA
- EXISTING BUILDING
- SECTION CORNER
- QUARTER SECTION CORNER
- IRON PIPE OR ROD FOUND
- CUT CROSS FOUND OR SET
- P.K. NAIL FOUND OR SET
- 5/8" REBAR SET
- T1, T2, T3 THESE STAKES REFERENCE FOUND OR SET MONUMENTATION. SET 5/8 INCH IRON ROD FLUSH WITH GROUND TO TIE FOUND IRON STAKE. IDENTIFIED BY COLORED PLASTIC CAP BEARING SURVEYORS REGISTRATION NUMBER.
- BT1, BT2, BT3 THESE STAKES, IN CULTIVATED AREAS, REFERENCE FOUND OR SET MONUMENTATION. BURIED 5/8 INCH IRON ROD 20 INCHES BELOW GROUND TO TIE FOUND IRON STAKE. IDENTIFIED BY COLORED PLASTIC CAP BEARING SURVEYORS REGISTRATION NUMBER.
- STAKING OF PROPOSED RIGHT-OF-WAY. SET DIVISION OF HIGHWAYS SURVEY MARKER TO MONUMENT THE POSITION SHOWN. IDENTIFIED BY INSCRIPTION DATA AND SURVEYORS REGISTRATION NUMBER.
- M STAKING OF PROPOSED RIGHT-OF-WAY IN CULTIVATED AREAS. BURIED 5/8 INCH METAL ROD 20 INCHES BELOW GROUND TO MARK FUTURE SURVEY MARKER POSITION. IDENTIFIED BY COLORED PLASTIC CAP BEARING SURVEYORS REGISTRATION NUMBER.
- PERMANENT SURVEY MARKER, I.D.O.T. STD. 2135 (TO BE SET BY OTHERS)
- RIGHT-OF-WAY STAKING PROPOSED TO BE SET

STATE OF ILLINOIS } SS
COUNTY OF DuPAGE

THIS IS TO CERTIFY THAT I, DOMINIC J. MARCHESE, AN ILLINOIS PROFESSIONAL LAND SURVEYOR, HAVE SURVEYED THE PLAT OF HIGHWAYS SHOWN HEREON BETWEEN SECTION 26, TOWNSHIP 40 NORTH, RANGE 10 EAST AND SECTION 19, TOWNSHIP 40 NORTH, RANGE 11 EAST OF THE THIRD PRINCIPAL MERIDIAN, COUNTY, THAT THE SURVEY IS TRUE AND COMPLETE AS SHOWN TO THE BEST OF MY KNOWLEDGE AND BELIEF; THAT THE PLAT CORRECTLY REPRESENTS SAID SURVEY. THAT ALL MONUMENTS FOUND AND ESTABLISHED ARE OF PERMANENT QUALITY AND OCCUPY THE POSITIONS SHOWN THEREON AND THAT THE MONUMENTS ARE SUFFICIENT TO ENABLE THE SURVEY TO BE RETRACED. MADE FOR THE DEPARTMENT OF TRANSPORTATION, STATE OF ILLINOIS.

DATED AT ROSELLE, ILLINOIS THIS 15th DAY OF APRIL, 2009 A.D.

DOMINIC J. MARCHESE 2335 PROFESSIONAL LAND SURVEYOR STATE OF ILLINOIS ROSELLE

Dominic J. Marchese
ILLINOIS REGISTERED PROFESSIONAL LAND SURVEYOR NO. 2335
MY CURRENT LICENSE EXPIRES ON NOVEMBER 2010
THIS PROFESSIONAL SERVICE CONFORMS TO THE CURRENT ILLINOIS MINIMUM STANDARDS FOR A BOUNDARY SURVEY.

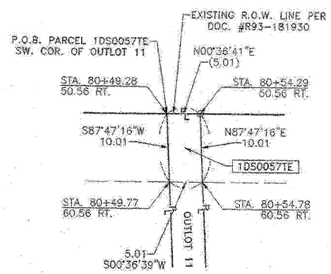


PARCEL 1DS0057TE DETAIL
(NOT TO SCALE)

| PARCEL | OWNER | PERMANENT TAX NUMBER | TOTAL HOLDING ACRES | AREA TAKEN ACRES | PREVIOUSLY DEDICATED ACRES | EASEMENT ACRES | REMAINDER ACRES | ACQUIRED BY |
|---|---|---|---|---|---|---|---|---|
| 1DS0041TE | MARY ANN SMITH TRUSTEE OF THE SERRITELLI FAMILY TRUST DATED JUNE 23, 2008 | 03 - 19 - 300 - 027 | 0.214 | N/A | N/A | 0.029 | 0.214 | |
| 1DS0042TE | WHISPERING MEADOWS HOMEOWNER'S ASSOCIATION | 03 - 19 - 300 - 067 | 0.112 | N/A | N/A | 0.037 | 0.112 | |
| 1DS0048TE | WHISPERING MEADOWS HOMEOWNERS ASSOCIATION | 03 - 19 - 300 - 040 | 0.112 | N/A | N/A | 0.037 | 0.112 | |
| 1DS0050TE | JOANNE EHLER, MARRIED TO THOMAS EHLER | 03 - 19 - 300 - 005 | 4.794 | N/A | N/A | 0.045 | 4.794 | |
| 1DS0055TE | RAMIZ Y. HERMIZ AND MARCELLE N. HERMIZ AS JOINT TENANTS | 03 - 19 - 300 - 034 | 0.903 | N/A | N/A | 0.023 | 0.903 | |
| 1DS0056TE | STEPHEN L. GILLIAM AND LAILA H. GILLIAM, HUSBAND AND WIFE, AS TENANTS BY THE ENTIRETY | 03 - 19 - 300 - 033 | 0.921 | N/A | N/A | 0.023 | 0.921 | |
| 1DS0057TE | VILLAGE OF ADDISON A MUNICIPAL CORPORATION | 03 - 19 - 305 - 006 | 0.047 | N/A | N/A | 50 s.f. 0.001 Ac. | 0.047 | |

RECEIVED
SEP 16 2009
PLATS & LEGALS

PLAT OF HIGHWAYS
STATE OF ILLINOIS
DEPARTMENT OF TRANSPORTATION
F.A.P. 870 (IL 53)

SECTION : DUPAGE COUNTY
PROJECT : JOB NO.: R-91-069-00
STATION : 71+36.80 TO STATION : 80+54.78
SCALE : 1 INCH = 40 FEET SHEET : A14 of A17

BUREAU OF LAND ACQUISITION
201 WEST CENTER COURT
SCHAUMBURG, ILLINOIS 60196-1096

| R.O.W. PLAT | NOTEBOOK NO. | BY | DATE |
|---|---|---|---|
| MADE | | BMH | 9-02 |
| CHECKED | | DJM | 9-02 |
| REVISED | | DJM | 4-09 |

Marchese and Sons, Inc.
NUMBER 184-002762
land - marine - construction surveys
10 MONACO DRIVE, ROSELLE IL 60172
PHONE : (630) 894-8680 FAX : (630) 894-8869

ORDER NO.: 01-14270 ROUTE : F.A.P. 870 (IL 53) SECTION COUNTY : DUPAGE JOB NO. : R-91-069-00 RECORDING : RECORDED ON AS DOCUMENT NO. 382