PART OF THE NW 1/4 OF SEC. 19, TWP. 36 N., R. 14 E. OF THE 3RD. P.M., IN COOK COUNTY, ILLINOIS.

PARCEL NUMBER	OWNER	TOTAL HOLDINGS ACRES	PART TAKEN ACRES	AREA IN EXISTING R.O.W. ACRES	REMAINDER AREA ACRES	EASEMENT AREA ACRES	EASEMENT PURPOSE	PERMANENT INDEX NUMBER	PROPERTY ACQUIRED BY
ODE0003	The Chicago Trust Company, as Trustee, under a Trust Agreement dated the 1st day of July, 1994 and known as Trust Number 1100645.	1.187	0.040	N/A	1.147	N/A	N/A	29-19-105-034 through 29-19-105-044	
ODE0004	The City of Harvey, a municipal corporation	0.468	0.014	N/A	0.454	N/A	N/A	29-19-105-045 29-19-105-046 29-19-105-047 29-19-105-048	
ODE0005	LaSalle National Bank, as Trustee, under a Trust Agreement dated the 9th day of February, 1951 and known as Trust Number 13163	0.328	0.014	N/A	0.314	N/A	N/A	29-19-105-049 29-19-105-050 29-19-105-051 29-19-105-052	

EXISTING R.O.W. RECORDED INFORMATION		
Parcel	Document No.	Date Recorded
ODE0003	1525991	August 26, 1891
ODE0004	1525991	August 26, 1891
ODE0005	1525991	August 26, 1891

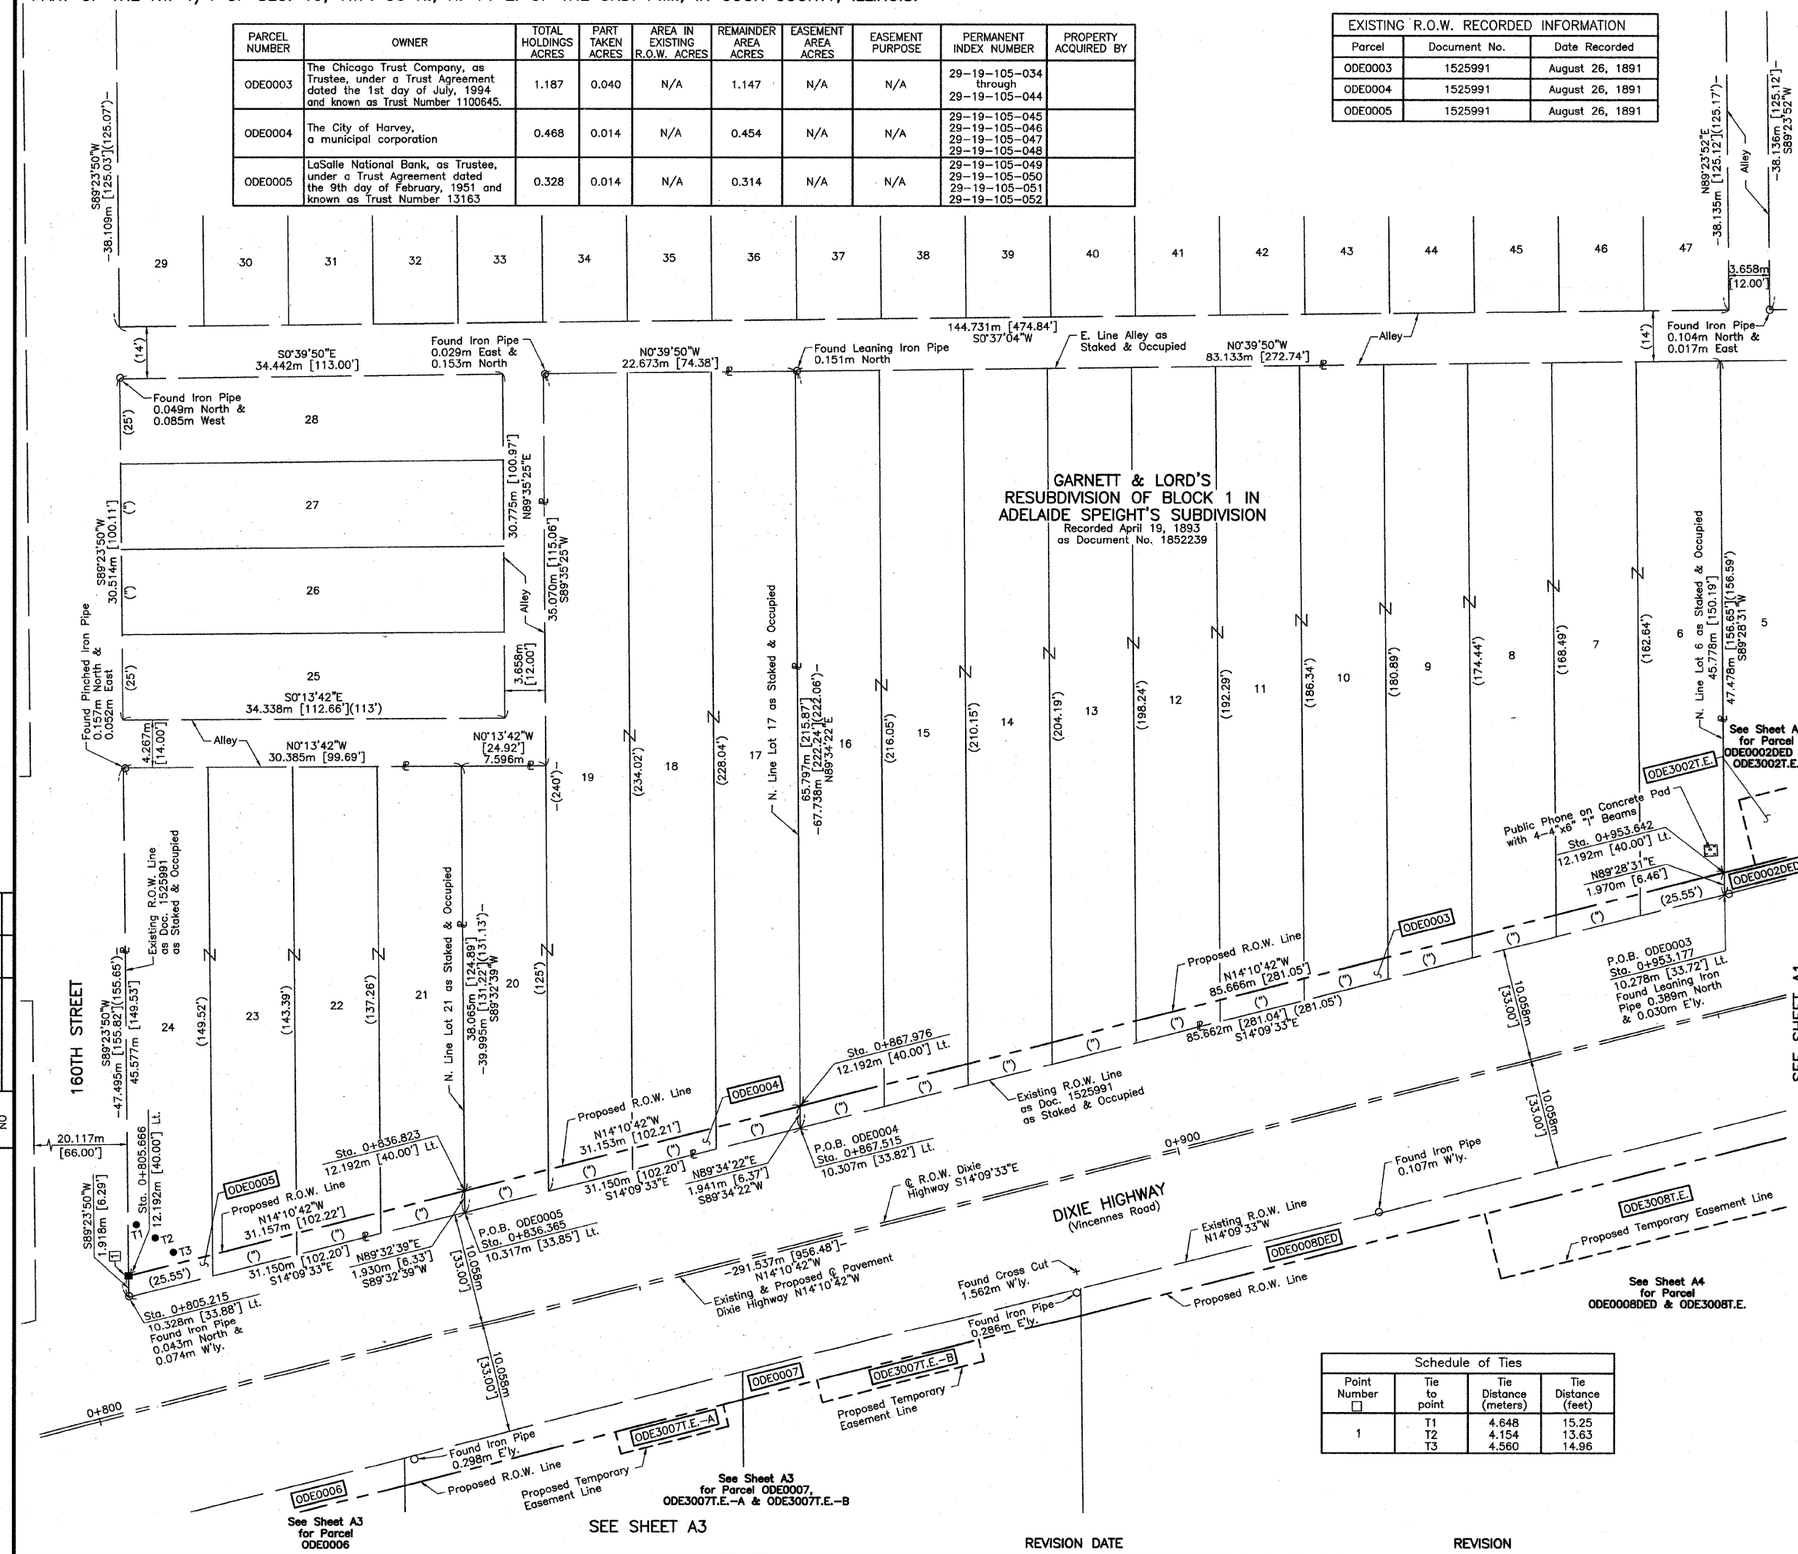

LEGEND

TOTAL SHEETS 541 — SHEET NO. 173

SECTION CORNER

QUARTER SECTION CORNER

SECTION LINE
QUARTER SECTION LINE
QUARTER, QUARTER SECTION LINE
PLATTED LOT LINE
PROPERTY (DEED) LINE
APPARENT PROPERTY LINE
CENTER LINE
EXISTING RIGHT OF WAY LINE
PROPOSED RIGHT OF WAY LINE
PROPOSED EASEMENT
MEASURED DIMENSION
COMPUTED DIMENSION
RECORD DATA U.S. FOOT
MEASURED DIMENSION U.S. FOOT
EXISTING BUILDING

SCALE: 1:250

Bearings are referenced to the Illinois State Plane Coordinate Grid System, NAD83, East Zone, as provided by the Illinois Department of Transportation.

○ IRON PIPE OR ROD FOUND ● REPLACED AFTER CONSTRUCTION

\+ CUT CROSS FOUND OR SET

● T1 T2 T3 **THESE STAKES REFERENCE FOUND OR SET MONUMENTATION.** SET 5/8 INCH IRON ROD FLUSH WITH GROUND TO TIE FOUND IRON STAKE. IDENTIFIED BY COLORED PLASTIC CAP BEARING SURVEYORS REGISTRATION NUMBER.

● BT1 BT2 BT3 **THESE STAKES, IN CULTIVATED AREAS, REFERENCE FOUND OR SET MONUMENTATION.** BURIED 5/8 INCH IRON ROD 20 INCHES BELOW GROUND TO TIE FOUND IRON STAKE. IDENTIFIED BY COLORED PLASTIC CAP BEARING SURVEYORS REGISTRATION NUMBER

■ **STAKING OF PROPOSED RIGHT OF WAY.** SET DIVISION OF HIGHWAYS SURVEY MARKER TO MONUMENT THE POSITION SHOWN. IDENTIFIED BY INSCRIPTION DATA AND SURVEYORS REGISTRATION NUMBER.

■ M **STAKING OF PROPOSED RIGHT OF WAY IN CULTIVATED AREAS.** BURIED 5/8 INCH METAL ROD 20 INCHES BELOW GROUND TO MARK FUTURE SURVEY MARKER POSITION IDENTIFIED BY COLORED PLASTIC CAP BEARING SURVEYORS REGISTRATION NUMBER

PERMANENT SURVEY MARKER, I.D.O.T STD 2135 (TO BE SET BY OTHERS)

□ RIGHT OF WAY STAKING PROPOSED TO BE SET

STATE OF ILLINOIS } SS
COUNTY OF LAKE }

THIS IS TO CERTIFY THAT WE, JORGENSEN & ASSOCIATES, INC., AN ILLINOIS PROFESSIONAL LAND SURVEYOR CORPORATION, NUMBER 48-80, HAVE SURVEYED THE METRIC PLAT OF HIGHWAYS SHOWN HEREON IN SECTION 19, TOWNSHIP 36N., RANGE 14E., OF THE THIRD PRINCIPAL MERIDIAN, COOK COUNTY, THAT THE SURVEY IS TRUE AND COMPLETE AS SHOWN TO THE BEST OF MY KNOWLEDGE AND BELIEF, THAT THE PLAT CORRECTLY REPRESENTS SAID SURVEY, THAT ALL MONUMENTS FOUND AND ESTABLISHED ARE OF PERMANENT QUALITY AND OCCUPY THE POSITIONS SHOWN THEREON AND THAT THE MONUMENTS ARE SUFFICIENT TO ENABLE THE SURVEY TO BE RETRACED. MADE FOR THE DEPARTMENT OF TRANSPORTATION, STATE OF ILLINOIS.

DATED AT LAKE VILLA, ILLINOIS THIS 13th DAY OF December 2000 A.D.

Christian H. Jorgensen PRESIDENT
ILLINOIS PROFESSIONAL LAND SURVEYOR NO.35-2797

CHRISTIAN H. JORGENSEN 2797 PROFESSIONAL LAND SURVEYOR STATE OF ILLINOIS LAKE VILLA, ILLINOIS

NOTE: COORDINATES ARE GROUND VALUES AND CAN BE CONVERTED TO GRID VALUES BY MULTIPLYING THE PUBLISHED GROUND COORDINATES BY 0.999988.

COORDINATE TABLE			
STATION	OFFSET	NORTH	EAST
0+805.215	10.328m Lt.	547,795.7236	355,504.3631
0+805.666	12.192m Lt.	547,795.7034	355,502.4454
0+836.365	10.317m Lt.	547,825.9270	355,496.7434
0+836.823	12.192m Lt.	547,825.9117	355,494.8136
0+867.515	10.307m Lt.	547,856.1304	355,489.1237
0+867.976	12.192m Lt.	547,856.1160	355,487.1828
0+953.177	10.278m Lt.	547,939.1899	355,468.1694
0+953.642	12.192m Lt.	547,939.1718	355,466.1996

Schedule of Ties			
Point Number □	Tie to point	Tie Distance (meters)	Tie Distance (feet)
1	T1	4.648	15.25
	T2	4.154	13.63
	T3	4.560	14.96

JORGENSEN & ASSOCIATES, INC.
120 PARK AVENUE
LAKE VILLA, ILLINOIS 60046
(847) 356-3371

RECEIVED AUG 29 2006 PLATS & LEGALS

METRIC PLAT OF HIGHWAYS
STATE OF ILLINOIS
DEPARTMENT OF TRANSPORTATION

F.A.P. 351 (U.S. ROUTE 6/159TH STREET)

SECTION — COOK COUNTY
PROJECT — JOB NO. R-90-011-99
STATION 0+800 — TO STATION 0+950
SCALE: 1:250/1"=6.35 — SHEET A2 OF A15

BUREAU OF LAND ACQUISITION
201 WEST CENTER COURT
SCHAUMBURG, ILLINOIS 60196

ROW PLAT	BY	DATE
MADE		
CHECKED		
INKED		
NOTEBOOK NO		

REVISION DATE — REVISION — MADE BY

ROUTE F.A.P. 351 (U.S. ROUTE 6/159TH STREET) — SECTION — COUNTY COOK — JOB NO. R-90-011-99 — RECORDING: RECORDED ON — AS DOCUMENT NO.