PART OF THE SE 1/4 SECTION 17, T36N, R14E OF THE 3rd PM, THORNTON TOWNSHIP, COOK COUNTY, ILLINOIS.

PARCEL NUMBER	OWNER	TOTAL HOLDING HA – [AC]	PART TAKEN HA – [AC]	REMAINDER HA – [AC]	PREV. DED. HA–[AC]	EASEMENT HA – [AC]	EASEMENT PURPOSE	PERMANENT TAX INDEX NUMBER	PROPERTY ACQUIRED BY
ODE0210	HUSSEIN SALEH AND SOMAR ALSALAHI SALEH F. AND FATAMA ALSALAHI	0.1168 [0.289]	0.0047 [0.012]	0.1121 [0.277]				29–17–416–036;037;038;048	00204481 6
ODE0211	MICHAEL A. KAZIL	0.0368 [0.091]	4 SQ M [38 SQ FT] [0.001]	0.0364 [0.090]				29–17–416–041;058	
ODE3211TE	MICHAEL A. KAZIL	0.0364 [0.090]				30 SQ M [319 SQ FT] [0.007]	CONSTRUCTION	29–17–416–041;058	
ODE0212	JOSEPH BRYNIARSKI, JR.	0.1032 [0.255]	26 SQ M [280 SQ FT] [0.006]	0.1006 [0.249]				29–17–416–045;046;047;057	
ODE3212TE	JOSEPH BRYNIARSKI, JR.	0.1006 [0.249]				6 SQ M [69 SQ FT] [0.002]	CONSTRUCTION	29–17–416–057	

A.S.C. REVISION DATE: 05–26–06 REVISION: ADDED REVISION CERTIFICATE AND SIGNATURE. RENUMBERED PARCELS ODE0211TE AND ODE012TE TO PARCELS ODE3211TE AND ODE3212TE. MADE BY: DD

A.S.C. REVISION DATE: 08–23–06 REVISION: SEPARATED OWNERSHIP OF PARCELS ODE3211TE AND ODE3212TE IN PARCEL TABLE. MADE BY: DD

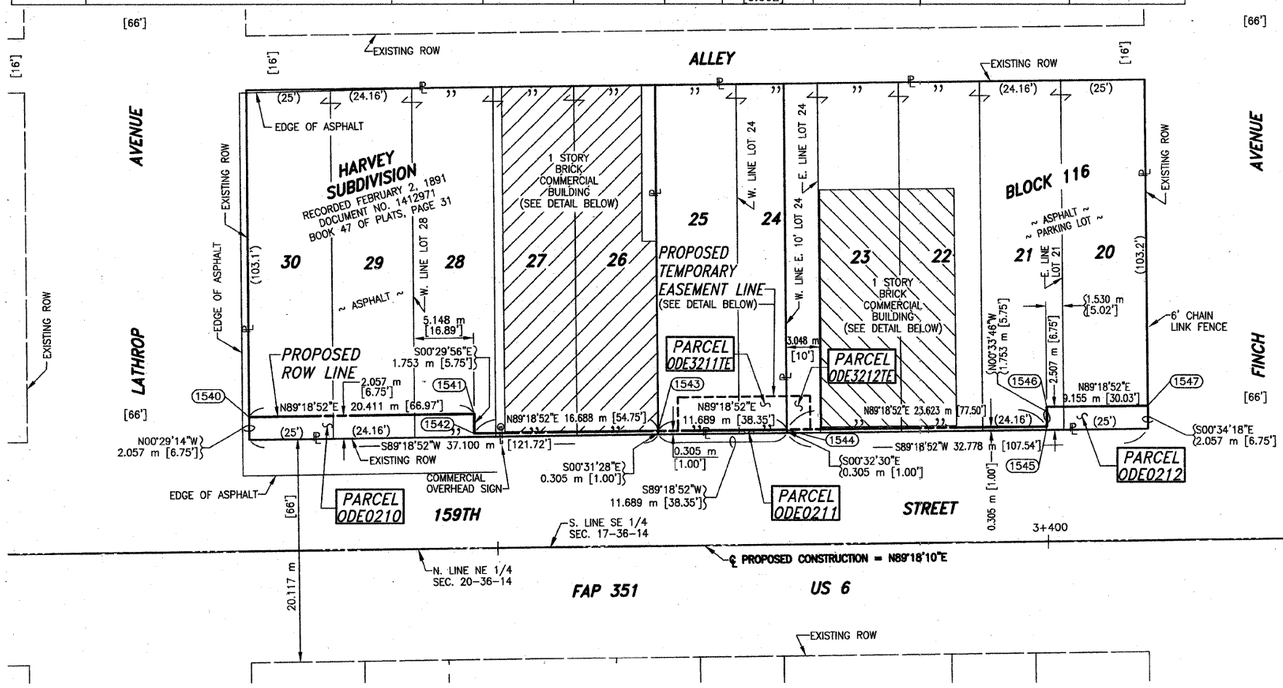

COORDINATE VALUE

METRIC PROJECT COORDINATES ARE GROUND VALUES AND CAN BE CONVERTED TO GRID VALUES BY MULTIPLYING THE PUBLISHED GROUND COORDINATES BY 0.999988, PROVIDED BY THE ILLINOIS DEPARTMENT OF TRANSPORTATION.

COORDINATE TABLE				
DATA POINT NO.	STATION	OFFSET	–N– COORDINATES –E–	
1540	3+327.595	12.200 m L	548,024.8646	357,704.0332
1542	3+348.000	10.443 m L	548,023.3563	357,724.4580
1541	3+348.006	12.196 m L	548,025.1089	357,724.4428
1543	3+364.688	10.440 m L	548,023.5560	357,741.1448
1619	3+366.499	10.439 m L	548,023.5777	357,742.9560
1620	3+366.508	13.439 m L	548,026.5776	357,742.9281
1544	3+376.377	10.437 m L	548,023.6959	357,752.8332
1621	3+376.385	13.437 m L	548,026.6958	357,752.8049
1623	3+378.499	10.437 m L	548,023.7213	357,754.9551
1622	3+378.508	13.437 m L	548,026.7212	357,754.9272
1545	3+400.000	10.432 m L	548,023.9786	357,776.4543
1546	3+400.004	12.185 m L	548,025.7311	357,776.4371
1547	3+409.159	12.183 m L	548,025.8407	357,785.5910

GRAPHIC SCALE

(IN METERS) 5 0 2.5 5 10 15 20 25

1 : 250

LEGEND

SECTION CORNER (9 10 16 15) — QUARTER SECTION CORNER (16 / 15)

- SECTION LINE
- QUARTER SECTION LINE
- QUARTER, QUARTER SECTION LINE
- PLATTED LOT LINE
- P — PROPERTY (DEED) LINE
- APL — APPARENT PROPERTY LINE
- CENTERLINE
- EXISTING RIGHT OF WAY LINE
- PROPOSED RIGHT OF WAY LINE
- PROPOSED EASEMENT
- AC — EXISTING ACCESS CONTROL LINE
- AC — PROPOSED ACCESS CONTROL LINE
- 123.456m [1.23'] — MEASURED DIMENSION METRIC WITH IMPERIAL
- 123.45' (COMP) [0.00'] — COMPUTED DIMENSION METRIC WITH IMPERIAL
- RECORD DATA
- EXISTING BUILDING

BEARINGS REFERENCED TO THE ILLINOIS STATE PLANE COORDINATE SYSTEM, EAST ZONE, NAD 83, PROVIDED BY THE ILLINOIS DEPARTMENT OF TRANSPORTATION.

- ● IRON PIPE OR ROD FOUND — ○ SET 5/8" x 30" REBAR
- \+ CUT CROSS FOUND OR SET — ●PK FOUND PK NAIL — ○PK SET PK NAIL
- ● T1 **THESE STAKES REFERENCE FOUND OR SET MONUMENTATION.** T2 SET 5/8 INCH REBAR FLUSH WITH GROUND TO TIE FOUND IRON STAKE. IDENTIFIED T3 BY COLORED PLASTIC CAP AND BEARING SURVEYORS PROFESSIONAL NUMBER.
- ● BT1 **THESE STAKES, IN CULTIVATED AREAS, REFERENCE FOUND OR SET MONUMENTATION.** BT2 BURIED 5\8 INCH REBAR 20 INCHES BELOW GROUND TO TIE FOUND IRON STAKE. BT3 IDENTIFIED BY COLORED PLASTIC CAP BEARING SURVEYORS PROFESSIONAL NUMBER.
- ■ **STAKING OF PROPOSED RIGHT OF WAY.** SET DIVISION OF HIGHWAYS SURVEY MARKER TO MONUMENT THE POSITION SHOWN. IDENTIFIED BY INSCRIPTION DATA AND SURVEYORS PROFESSIONAL NUMBER.
- ■ M **STAKING OF PROPOSED RIGHT OF WAY IN CULTIVATED AREAS.** BURIED 5/8 INCH REBAR 20 INCHES BELOW GROUND TO MARK FUTURE SURVEY MARKER POSITION. IDENTIFIED BY COLORED PLASTIC CAP BEARING SURVEYORS PROFESSIONAL NUMBER.
- ◔ PERMANENT SURVEY MARKER. IDOT STD. 2135 (TO BE SET BY OTHERS)
- □ RIGHT OF WAY STAKING PROPOSED TO BE SET.

TOTAL SHEETS 541 — SHEET NO. 216

STATE OF ILLINOIS } SS
COUNTY OF WILL }

THIS IS TO CERTIFY THAT I, THOMAS E. BAUMGARTNER, AN ILLINOIS PROFESSIONAL LAND SURVEYOR, HAVE SURVEYED THE PLAT OF HIGHWAYS SHOWN HEREON BETWEEN SECTION 17, TOWNSHIP 36 NORTH, RANGE 14 EAST, AND SECTION , TOWNSHIP NORTH, RANGE EAST OF THE THIRD PRINCIPAL MERIDIAN, COOK COUNTY; THAT THE SURVEY IS TRUE AND COMPLETE AS SHOWN TO THE BEST OF MY KNOWLEDGE AND BELIEF; THAT THE PLAT CORRECTLY REPRESENTS SAID SURVEY; THAT ALL MONUMENTS FOUND AND ESTABLISHED ARE OF PERMANENT QUALITY AND OCCUPY THE POSITIONS SHOWN THEREON AND THAT THE MONUMENTS ARE SUFFICIENT TO ENABLE THE SURVEY TO BE RETRACED. MADE FOR THE DEPARTMENT OF TRANSPORTATION, STATE OF ILLINOIS.

DATED AT LOCKPORT, ILLINOIS THIS 26TH DAY OF MARCH 2002 A.D.

Baird & Company
– LAND SURVEYORS –
AT THE HISTORIC RAILROAD DEPOT
133 WEST THIRTEENTH STREET
LOCKPORT, ILLINOIS 60441

ILLINOIS PROFESSIONAL LAND SURVEYOR NO. 3146
LICENSE EXPIRES 11/30/04

PROFESSIONAL LAND SURVEYOR — THOMAS E. BAUMGARTNER 35–3142 LOCKPORT — STATE OF ILLINOIS

STATE OF ILLINOIS)) S.S.
COUNTY OF COOK)

THIS IS TO CERTIFY THAT I, COVENTINE FIDIS, AN ILLINOIS PROFESSIONAL LAND SURVEYOR, HAVE REVISED THE PLAT OF HIGHWAYS SHOWN HEREON; THAT SAID PLAT OF HIGHWAYS WAS ORIGINALLY SIGNED AND CERTIFIED ON MARCH 26TH, 2002 BY THOMAS E. BAUMGARTNER, ILLINOIS PROFESSIONAL LAND SURVEYOR NO. 3142. NO CERTIFICATION AS TO PARCEL BOUNDARIES, AS WOULD BE DETERMINED FROM A BOUNDARY SURVEY, ARE MADE OR IMPLIED. MADE FOR THE DEPARTMENT OF TRANSPORTATION, STATE OF ILLINOIS.

DATED AT CHICAGO, ILLINOIS THIS 23RD DAY OF AUGUST, 2006.

COVENTINE FIDIS
ILLINOIS PROFESSIONAL LAND SURVEYOR NO. 2159
LICENSE EXPIRATION DATE 11/30/2006

STATE OF ILLINOIS — COVENTINE FIDIS — 35–2159 — CHICAGO, ILL. — PROFESSIONAL LAND SURVEYOR

ASC
AMERICAN SURVEYING CONSULTANTS, P.C.
841 N. GALENA AVE. / DIXON, IL. 61021 / 815–288–6231
8604 W. CATALPA AVE. / CHICAGO, IL. 60656 / 773–444–0800
ILLINOIS PROFESSIONAL DESIGN FIRM NO. 184–003192

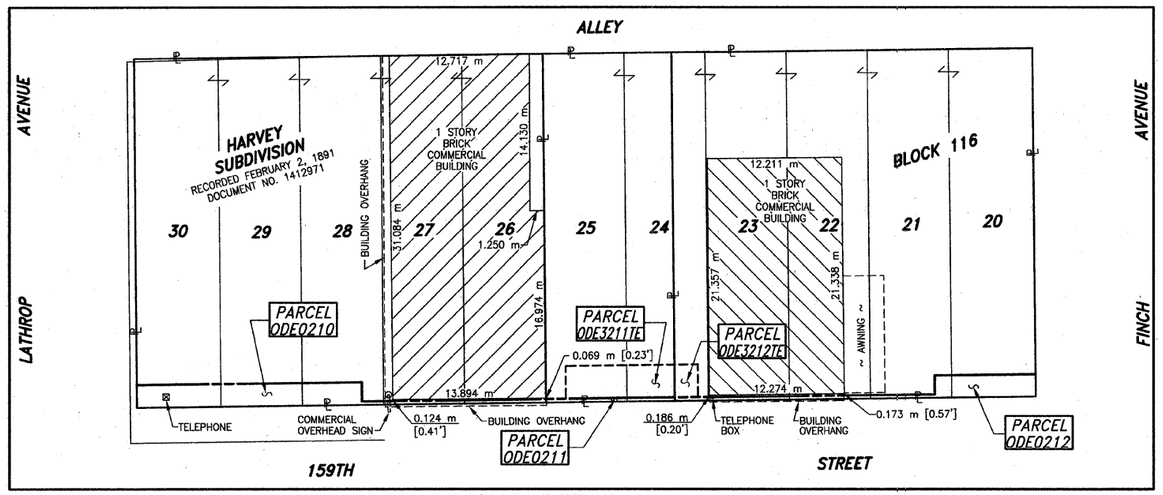

BUILDING DETAIL

GRAPHIC SCALE

(IN METERS) 5 0 2.5 5 10 15 20 25

1 : 250

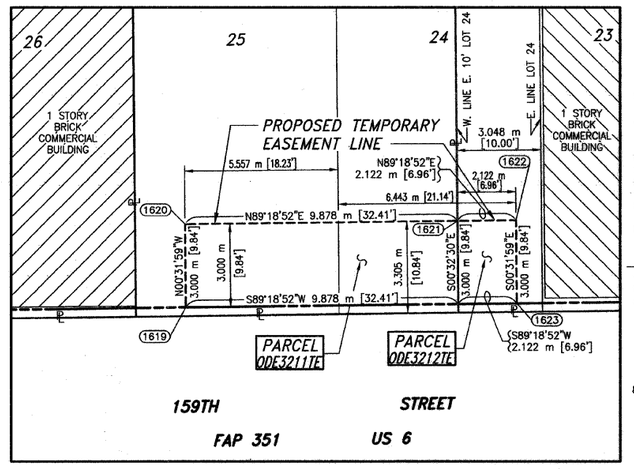

PROPOSED TEMPORARY EASEMENT DETAIL

GRAPHIC SCALE

(IN METERS) 2 0 1 2 4 6 8 10

1 : 100

RECEIVED
APR 09 2007
PLATS & LEGALS

PLAT OF HIGHWAYS
STATE OF ILLINOIS
DEPARTMENT OF TRANSPORTATION
FAP 351 US 6 (159TH STREET)

SECTION — COOK COUNTY
PROJECT — JOB NO. R–90–011–99
STATION 3+315.000 — TO STATION 3+420.000
SCALE: 1:250 — SHEET C5 OF ___

BUREAU OF LAND ACQUISITION
201 WEST CENTER COURT
SCHAUMBURG, ILLINOIS 60196–1096

DWG. # 900–215–C5
JOB # 3378 ODE

FAP 351 US 6 (159TH STREET), SECTION , JOB. NO. R–90–011–99.

REVISION DATE: FEBRUARY 5, 2001 REVISION: ADDED TOPO. MADE BY: KAR