PART OF THE E 1/2 SE 1/4 SECTION 17, T36N, R14E OF THE 3rd PM, THORNTON TOWNSHIP, COOK COUNTY, ILLINOIS.

PARCEL NUMBER	OWNER	TOTAL HOLDING HA – [AC]	PART TAKEN HA – [AC]	REMAINDER HA – [AC]	PREV. DED. HA–[AC]	EASEMENT HA – [AC]	EASEMENT PURPOSE	PERMANENT TAX INDEX NUMBER	PROPERTY ACQUIRED BY
ODE0223	JOHN J. PERSHING POST #39 POLISH LEGION OF AMERICAN VETERANS	0.0708 [0.175]	0.0072 [0.018]	0.0636 [0.157]				29–17–418–047	
ODE0224	CHRISTOPHER C. BARTON III	0.1401 [0.346]	0.0071 [0.017]	0.1330 [0.329]				29–17–418–039; 040; 041; 042; 043; 044	0011144953
ODE3224TE	JAYSHREE PRAVINKUMAR PATEL AND PRAVINKUMAR S. PATEL	0.1330 [0.329]				0.0081 [0.020]	CONSTRUCTION	29–17–418–040; 041; 042	
ODE0225	CITY OF HARVEY	0.0476 [0.118]	0.0076 [0.019]	0.0400 [0.099]				29–17–418–045	0020164475

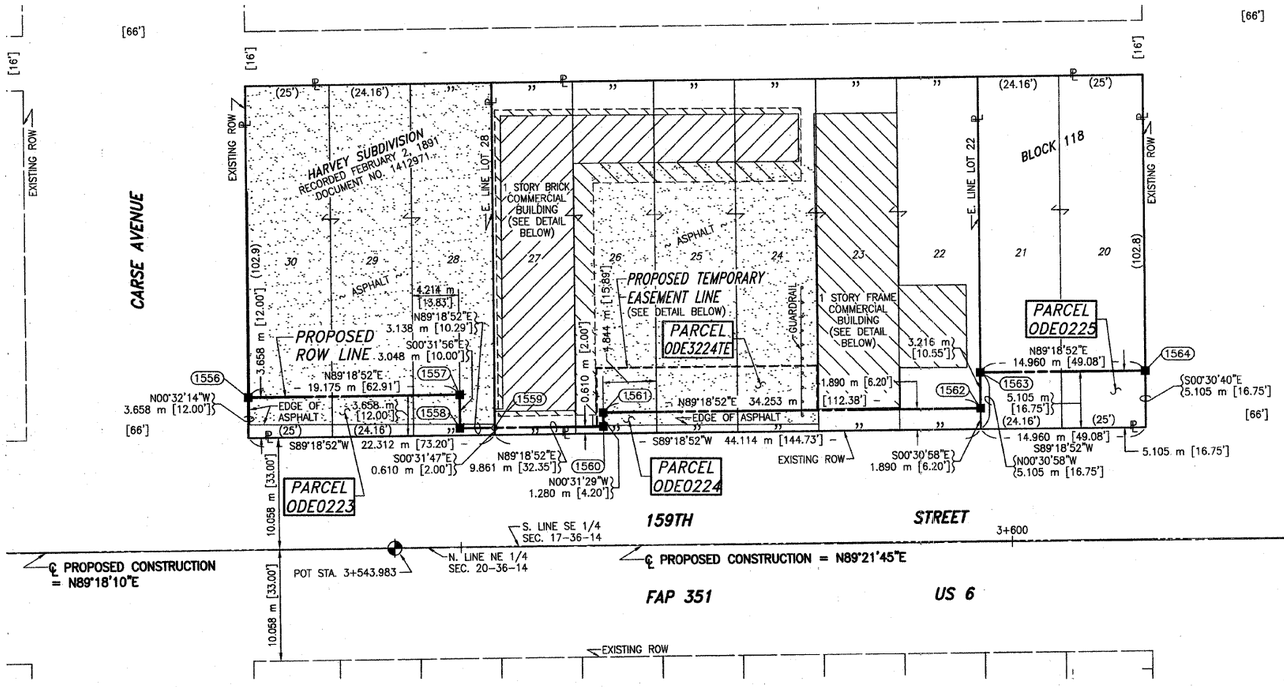

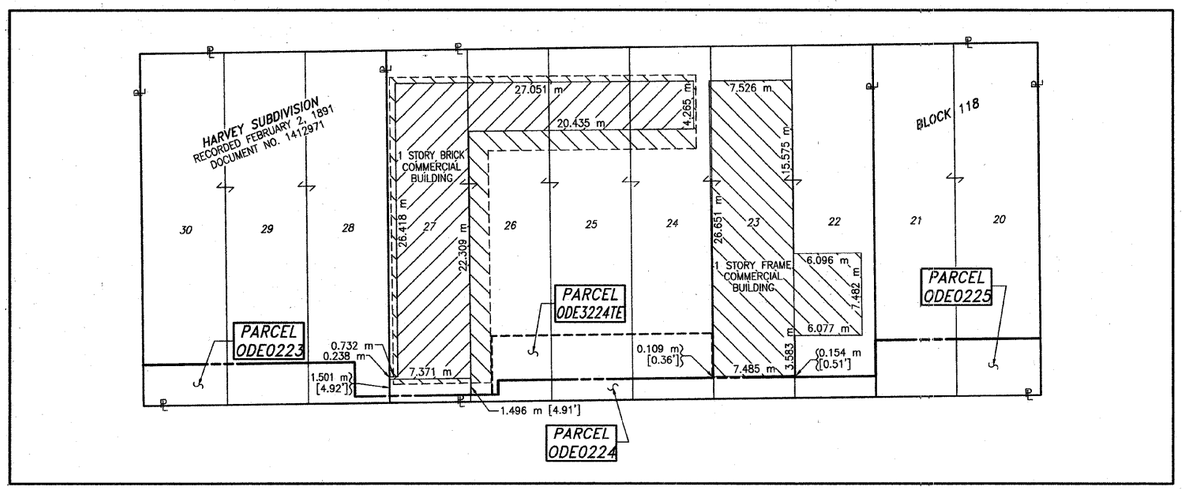

BUILDING DETAIL

SCALE: 1:250

GRAPHIC SCALE

(IN METERS) 5 0 2.5 5 10 15 20 25

1 : 250

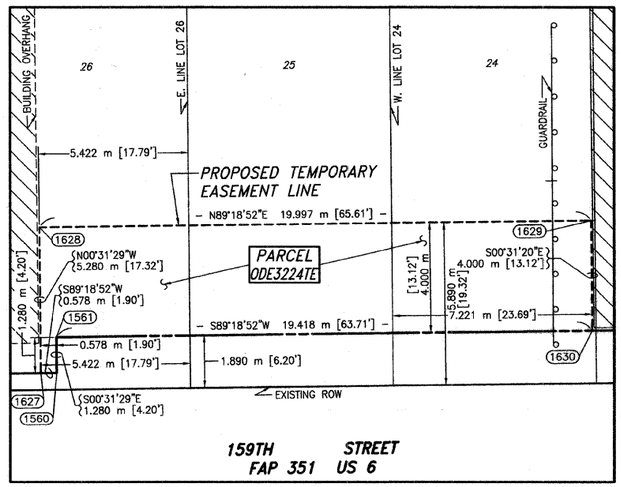

PROPOSED TEMPORARY EASEMENT DETAIL

SCALE: 1:100

GRAPHIC SCALE

(IN METERS) 2 0 1 2 4 6 8 10

1 : 100

COORDINATE VALUE

METRIC PROJECT COORDINATES ARE GROUND VALUES AND CAN BE CONVERTED TO GRID VALUES BY MULTIPLYING THE PUBLISHED GROUND COORDINATES BY 0.999988, PROVIDED BY THE ILLINOIS DEPARTMENT OF TRANSPORTATION.

	COORDINATE TABLE			
DATA POINT NO.	STATION	OFFSET	–N– COORDINATES	–E–
1556	3+530.848	13.758 m L	548,028.8970	357,907.2524
1558	3+550.003	10.713 m L	548,026.0785	357,926.4539
1557	3+550.009	13.761 m L	548,029.1264	357,926.4256
1559	3+553.141	10.715 m L	548,026.1161	357,929.5915
1627	3+562.423	10.723 m L	548,026.2272	357,938.8732
1628	3+562.434	16.003 m L	548,031.5071	357,938.8249
1560	3+563.002	10.724 m L	548,026.2341	357,939.4515
1561	3+563.004	12.004 m L	548,027.5142	357,939.4398
1630	3+582.422	12.020 m L	548,027.7466	357,958.8565
1629	3+582.430	16.020 m L	548,031.7464	357,958.8200
1562	3+597.257	12.033 m L	548,027.9241	357,973.6905
1563	3+597.264	15.248 m L	548,031.1396	357,973.6620
1564	3+612.224	15.261 m L	548,031.3187	357,988.6208

GRAPHIC SCALE

(IN METERS) 5 0 2.5 5 10 15 20 25

1 : 250

TOTAL SHEETS 541 — SHEET NO. 220

LEGEND

- SECTION CORNER
- QUARTER SECTION CORNER
- SECTION LINE
- QUARTER SECTION LINE
- QUARTER, QUARTER SECTION LINE
- PLATTED LOT LINE
- P — PROPERTY (DEED) LINE
- APL — APPARENT PROPERTY LINE
- CENTERLINE
- EXISTING RIGHT OF WAY LINE
- PROPOSED RIGHT OF WAY LINE
- PROPOSED EASEMENT
- AC — EXISTING ACCESS CONTROL LINE
- AC — PROPOSED ACCESS CONTROL LINE
- 123.456m [1.23'] — MEASURED DIMENSION METRIC WITH IMPERIAL
- 123.45' (COMP) [0.00'] — COMPUTED DIMENSION METRIC WITH IMPERIAL
- RECORD DATA
- EXISTING BUILDING

BEARINGS REFERENCED TO THE ILLINOIS STATE PLANE COORDINATE SYSTEM, EAST ZONE, NAD83, AS PROVIDED BY THE ILLINOIS DEPARTMENT OF TRANSPORTATION.

- ● IRON PIPE OR ROD FOUND
- O SET 5/8" x 30" REBAR
- \+ CUT CROSS FOUND OR SET
- ●PK FOUND PK NAIL
- OPK SET PK NAIL

● T1 **THESE STAKES REFERENCE FOUND OR SET MONUMENTATION.**
T2 SET 5/8 INCH REBAR FLUSH WITH GROUND TO TIE FOUND IRON STAKE. IDENTIFIED
T3 BY COLORED PLASTIC CAP AND BEARING SURVEYORS PROFESSIONAL NUMBER.

● BT1 **THESE STAKES, IN CULTIVATED AREAS, REFERENCE FOUND OR SET MONUMENTATION.**
BT2 BURIED 5\8 INCH REBAR 20 INCHES BELOW GROUND TO TIE FOUND IRON STAKE.
BT3 IDENTIFIED BY COLORED PLASTIC CAP BEARING SURVEYORS PROFESSIONAL NUMBER.

■ **STAKING OF PROPOSED RIGHT OF WAY.**
SET DIVISION OF HIGHWAYS SURVEY MARKER TO MONUMENT THE POSITION SHOWN. IDENTIFIED BY INSCRIPTION DATA AND SURVEYORS PROFESSIONAL NUMBER.

■ M **STAKING OF PROPOSED RIGHT OF WAY IN CULTIVATED AREAS.**
BURIED 5/8 INCH REBAR 20 INCHES BELOW GROUND TO MARK FUTURE SURVEY MARKER POSITION. IDENTIFIED BY COLORED PLASTIC CAP BEARING SURVEYORS PROFESSIONAL NUMBER.

⊕ PERMANENT SURVEY MARKER. IDOT STD. 2135 (TO BE SET BY OTHERS)

□ RIGHT OF WAY STAKING PROPOSED TO BE SET.

STATE OF ILLINOIS } SS
COUNTY OF WILL }

THIS IS TO CERTIFY THAT I, THOMAS E. BAUMGARTNER, AN ILLINOIS PROFESSIONAL LAND SURVEYOR, HAVE SURVEYED THE PLAT OF HIGHWAYS SHOWN HEREON BETWEEN SECTION 17, TOWNSHIP 36 NORTH, RANGE 14 EAST, AND SECTION , TOWNSHIP NORTH, RANGE EAST OF THE THIRD PRINCIPAL MERIDIAN, COOK COUNTY; THAT THE SURVEY IS TRUE AND COMPLETE AS SHOWN TO THE BEST OF MY KNOWLEDGE AND BELIEF; THAT THE PLAT CORRECTLY REPRESENTS SAID SURVEY; THAT ALL MONUMENTS FOUND AND ESTABLISHED ARE OF PERMANENT QUALITY AND OCCUPY THE POSITIONS SHOWN THEREON AND THAT THE MONUMENTS ARE SUFFICIENT TO ENABLE THE SURVEY TO BE RETRACED. MADE FOR THE DEPARTMENT OF TRANSPORTATION, STATE OF ILLINOIS.

DATED AT LOCKPORT, ILLINOIS THIS 26TH DAY OF MARCH 2002 A.D.

Baird & Company
– LAND SURVEYORS –
AT THE HISTORIC RAILROAD DEPOT
133 WEST THIRTEENTH STREET
LOCKPORT, ILLINOIS 60441

ILLINOIS PROFESSIONAL LAND SURVEYOR NO. 3146
LICENSE EXPIRES 11/30/04

PROFESSIONAL LAND SURVEYOR — THOMAS E. BAUMGARTNER 35–3142 LOCKPORT — STATE OF ILLINOIS

STATE OF ILLINOIS)
) S.S.
COUNTY OF COOK)

THIS IS TO CERTIFY THAT I, COVENTINE FIDIS, AN ILLINOIS PROFESSIONAL LAND SURVEYOR, HAVE REVISED THE PLAT OF HIGHWAYS SHOWN HEREON; THAT SAID PLAT OF HIGHWAYS WAS ORIGINALLY SIGNED AND CERTIFIED ON MARCH 26TH, 2002 BY THOMAS E. BAUMGARTNER, ILLINOIS PROFESSIONAL LAND SURVEYOR NO. 3142. NO CERTIFICATION AS TO PARCEL BOUNDARIES, AS WOULD BE DETERMINED FROM A BOUNDARY SURVEY, ARE MADE OR IMPLIED. MADE FOR THE DEPARTMENT OF TRANSPORTATION, STATE OF ILLINOIS.

DATED AT CHICAGO, ILLINOIS THIS 23RD DAY OF AUGUST, 2006.

COVENTINE FIDIS
ILLINOIS PROFESSIONAL LAND SURVEYOR NO. 2159
LICENSE EXPIRATION DATE 11/30/2006

STATE OF ILLINOIS — COVENTINE FIDIS — 35–2159 — CHICAGO, ILL. — PROFESSIONAL LAND SURVEYOR

ASC
AMERICAN SURVEYING CONSULTANTS, P.C.
841 N. GALENA AVE. / DIXON, IL. 61021 / 815–288–6231
8604 W. CATALPA AVE. / CHICAGO, IL. 60656 / 773–444–0800
ILLINOIS PROFESSIONAL DESIGN FIRM NO. 184–003192

RECEIVED
APR 09 2007

DWG. # 900–215–C9
ODE
JOB # 3378

PLAT OF HIGHWAYS
STATE OF ILLINOIS
DEPARTMENT OF TRANSPORTATION
FAP 351 US 6 (159TH STREET)

SECTION — COOK COUNTY
PROJECT — JOB NO. R–90–011–99
STATION 3+522.000 — TO STATION 3+622.000
SCALE: 1:250 — SHEET C9 OF ___

BUREAU OF LAND ACQUISITION
201 WEST CENTER COURT
SCHAUMBURG, ILLINOIS 60196–1096

FAP 351 US 6 (159TH STREET), SECTION , JOB. NO. R–90–011–99.

A.S.C. REVISION DATE: 08–23–06 — REVISION: CHANGED OWNERSHIP FOR PARCEL ODE3224TE IN PARCEL TABLE. — MADE BY: DD
A.S.C. REVISION DATE: 05–26–06 — REVISION: ADDED REVISION CERTIFICATE AND SIGNATURE. RENUMBERED PARCEL ODE224TE TO ODE3224TE. — MADE BY: DD