ROUTE		SECTION	COUNTY	TOTAL SHEETS	SHEET NO.
F.A.P.	665				
MKD.	IL 116	*	FULTON	76	51

* 142 RS-6; 143[RS-4, (C-3)BR]; 142X(C-1)I

STATE OF ILLINOIS
DEPARTMENT OF PUBLIC WORKS AND BUILDINGS
DIVISION OF HIGHWAYS

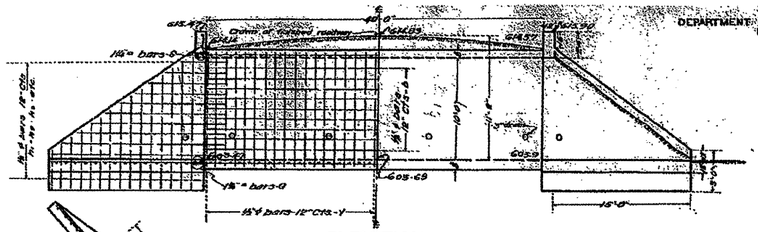

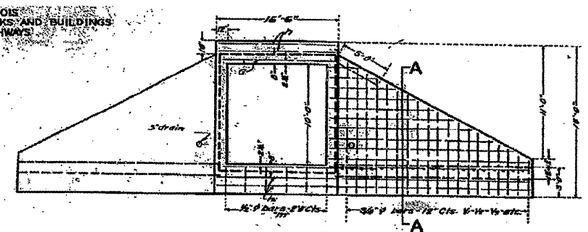

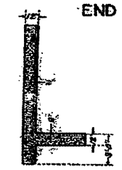

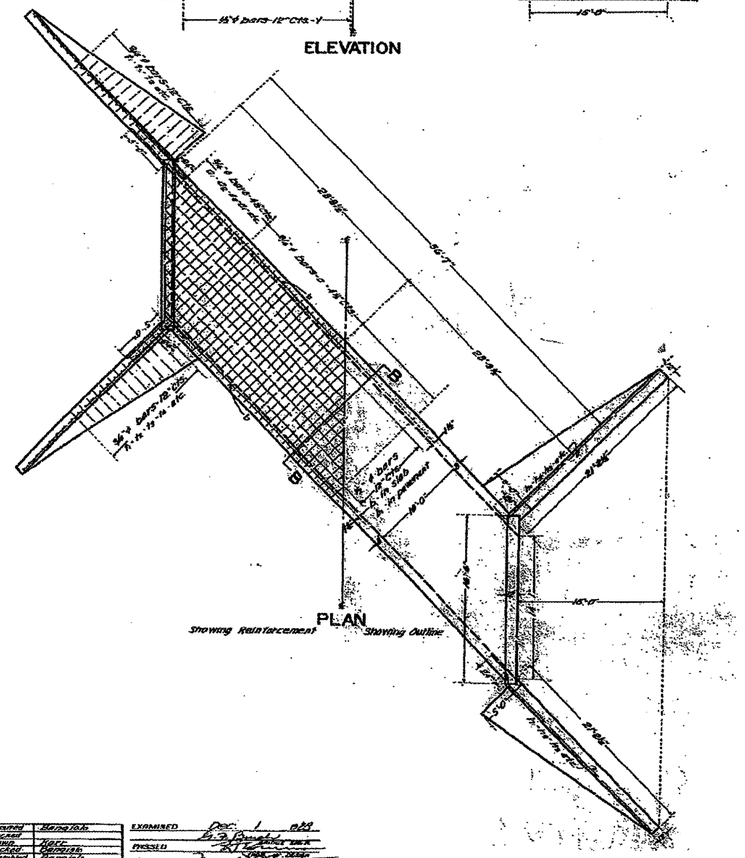

Note:
Use "m" bars in downstream headwall only.
Class "X" concrete to be used throughout.

BILL OF MATERIAL

Bars	No.	Size	Length
a	250	#6	6'-6"
b	8	#6	11'-6"
Steel Lbs.			11,880
Concrete Cu.Yds.			182.2

Designed	Bengston	EXAMINED	Dec. 1 1925
Checked			
Traced	Daniels		
Compared	Daniels	APPROVED	
Checked	Daniels		

STA. 240+45
STATE BOND ISSUE
RTE. 97 SEC. 143
FULTON COUNTY

FOR INFORMATION ONLY

REVISIONS	
NAME	DATE

ILLINOIS DEPARTMENT OF TRANSPORTATION

EXISTING CULVERT DETAIL
IL 116 Sta. 240+54.87

SCALE: NOT TO SCALE
DRAWN BY DHS
DATE 1/25/2008
CHECKED BY