CONTRACT NO. 93450

F.A.U. RTE.	SECTION	COUNTY	TOTAL SHEETS	SHEET NO.
7982	*	SANGAMON	114	23
STA.		TO STA.		
FED. ROAD DIST. NO.	ILLINOIS	FED. AID PROJECT		

* 05-00447-01-PV CITY OF SPRINGFIELD

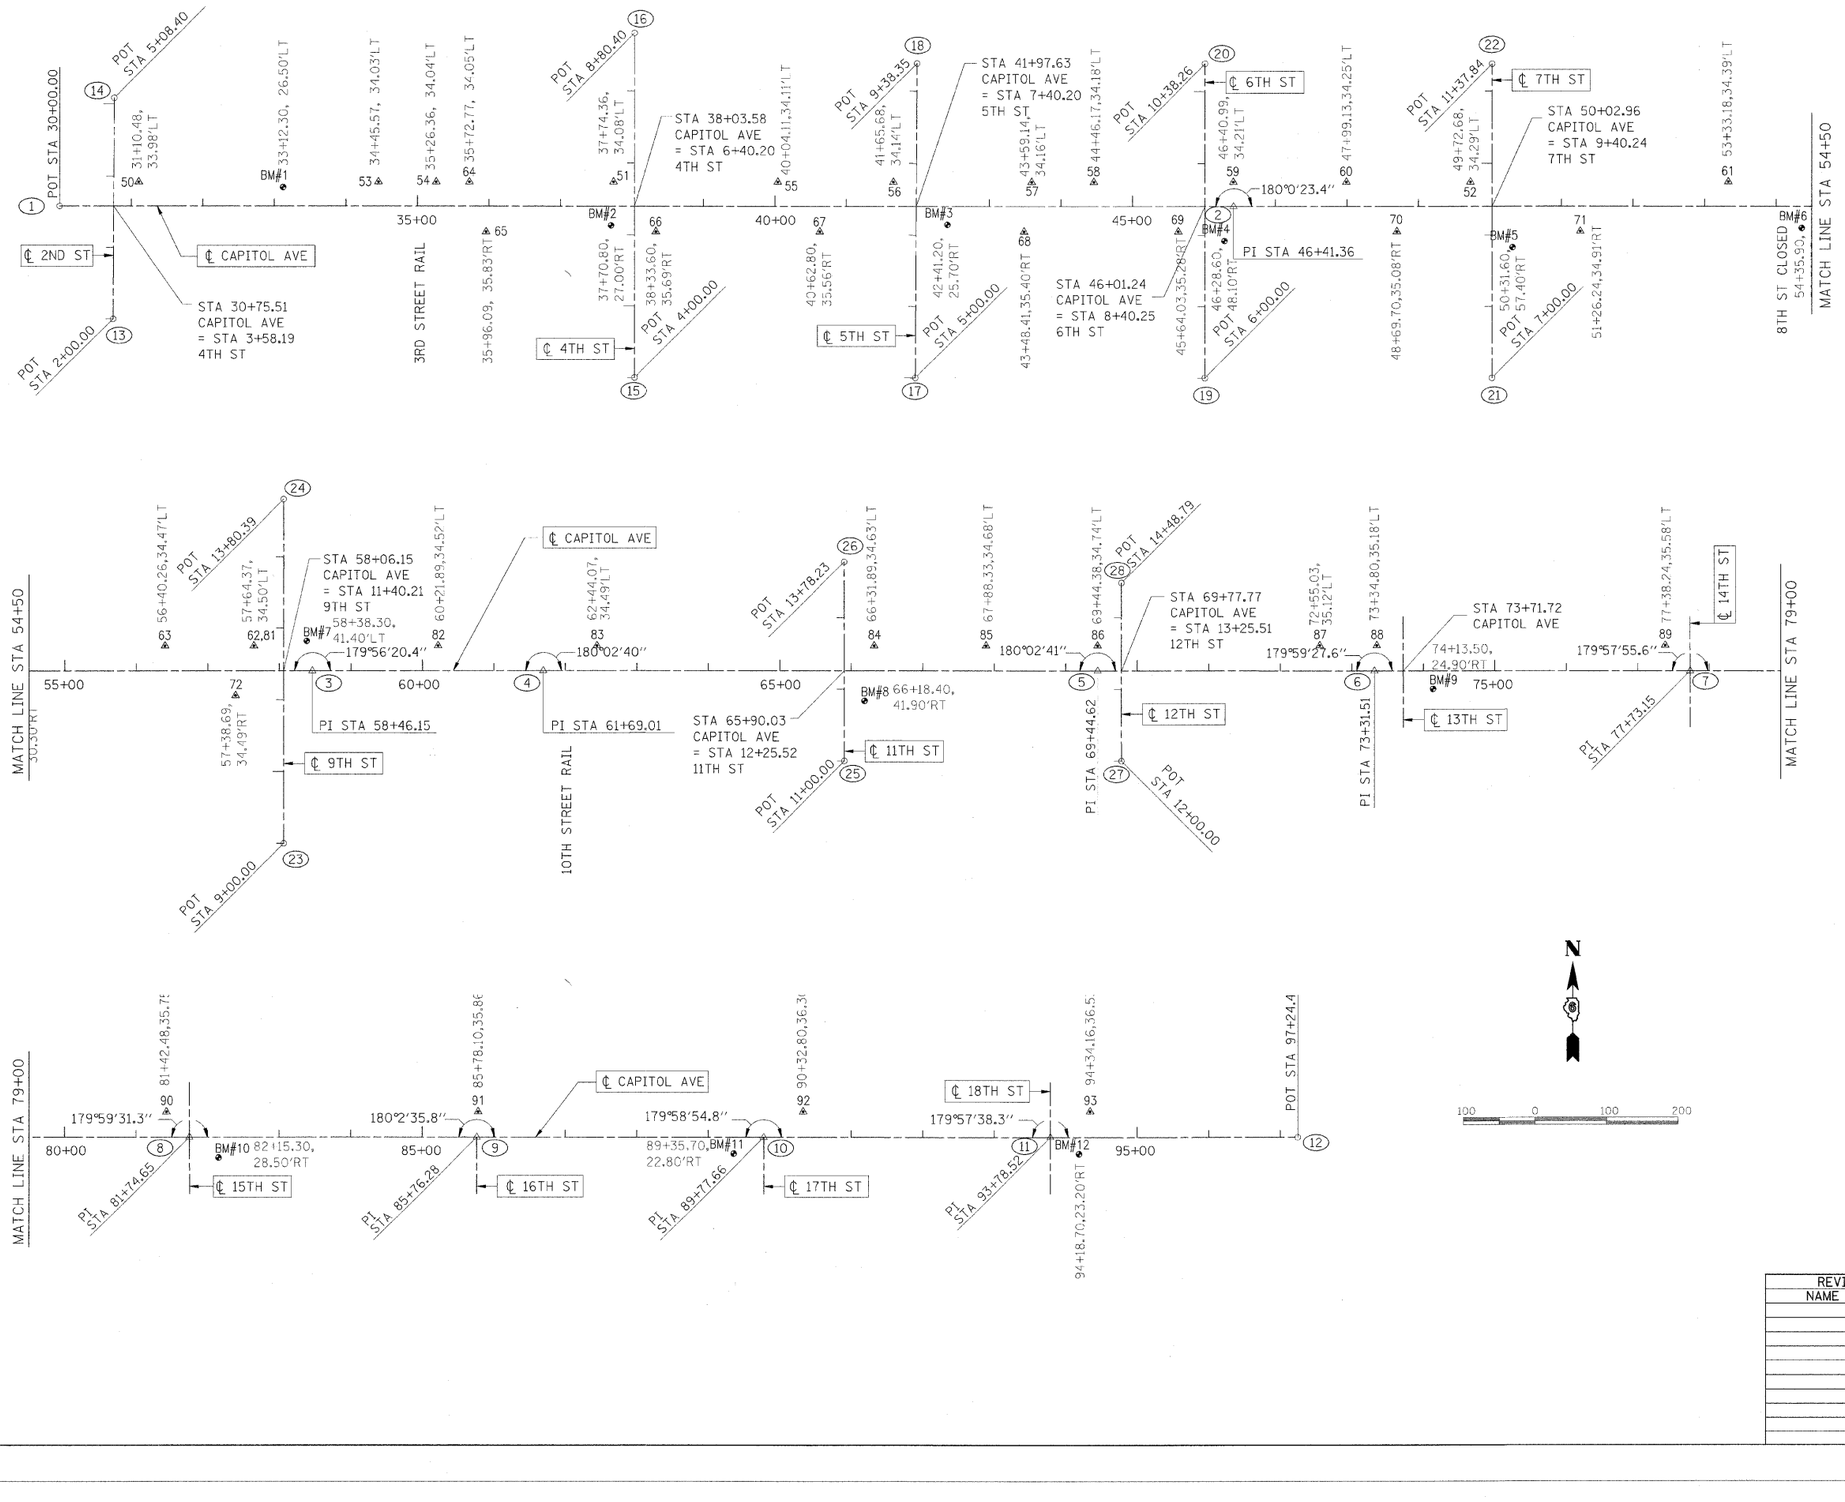

LOCATION POINTS ℄ STREETS

POINT	NORTHING	EASTING
1	0.035	899.512
2	-0.206	2540.870
3	-0.520	3745.667
4	-0.260	4068.523
5	-0.239	4844.136
6	-0.531	5231.022
7	-0.796	5672.665
8	-0.794	6074.165
9	-0.737	6475.795
10	-0.983	6877.177
11	-1.101	7278.035
12	-0.966	7624.001
13	-158.160	374.127
14	150.234	975.875
15	-240.285	1702.978
16	240.115	1703.200
17	-240.339	2095.780
18	198.004	2098.268
19	-240.448	2500.613
20	197.813	2500.870
21	-240.537	2902.361
22	197.306	2902.572
23	-240.715	3705.594
24	239.674	3705.737
25	-125.767	4489.636
26	152.462	4489.435
27	-125.776	4877.318
28	123.012	4877.244

LEGEND

61 ⁂ = CONTROL POINT LOCATION & REFERENCE NUMBER. SEE CONTROL POINT TIES SHEET.

REVISIONS NAME	DATE

ILLINOIS DEPARTMENT OF TRANSPORTATION
CENTERLINE GEOMETRICS

FAU RTE 7982 CAPITOL AVE
SEC NO. 05-00447-01-PV
SANGAMON COUNTY, ILLINOIS

SCALE: VERT.
HORIZ.
DATE 09/19/07
DRAWN BY JAP
CHECKED BY MH

LAYOUT	JAP	02/23/07
DRAWN	JAP	02/23/07
REVIEWED	MH	09/19/07

PLOT DATE = 01\18\2008, 10:21 AM
FILE NAME = I:\M2_Jobs\02c2041s\road\hmcrosssection\sheet\section_1_7th-11th\C-101_GEO.dgn
PLOT SCALE = 100.0000 ' / In.
USER NAME = Pop02836

© Copyright Hanson Professional Services Inc. 2008