ORIGINAL SURVEY		BY	DATE
NOTE BOOK	SURVEYED		
NO.	PLOTTED		
	TEMPLATE		
	AREAS		
	AREAS CHECKED		

FINAL SURVEY		BY	DATE
NOTE BOOK	SURVEYED		
NO.	PLOTTED		
	TEMPLATE		
	AREAS		
	AREAS CHECKED		

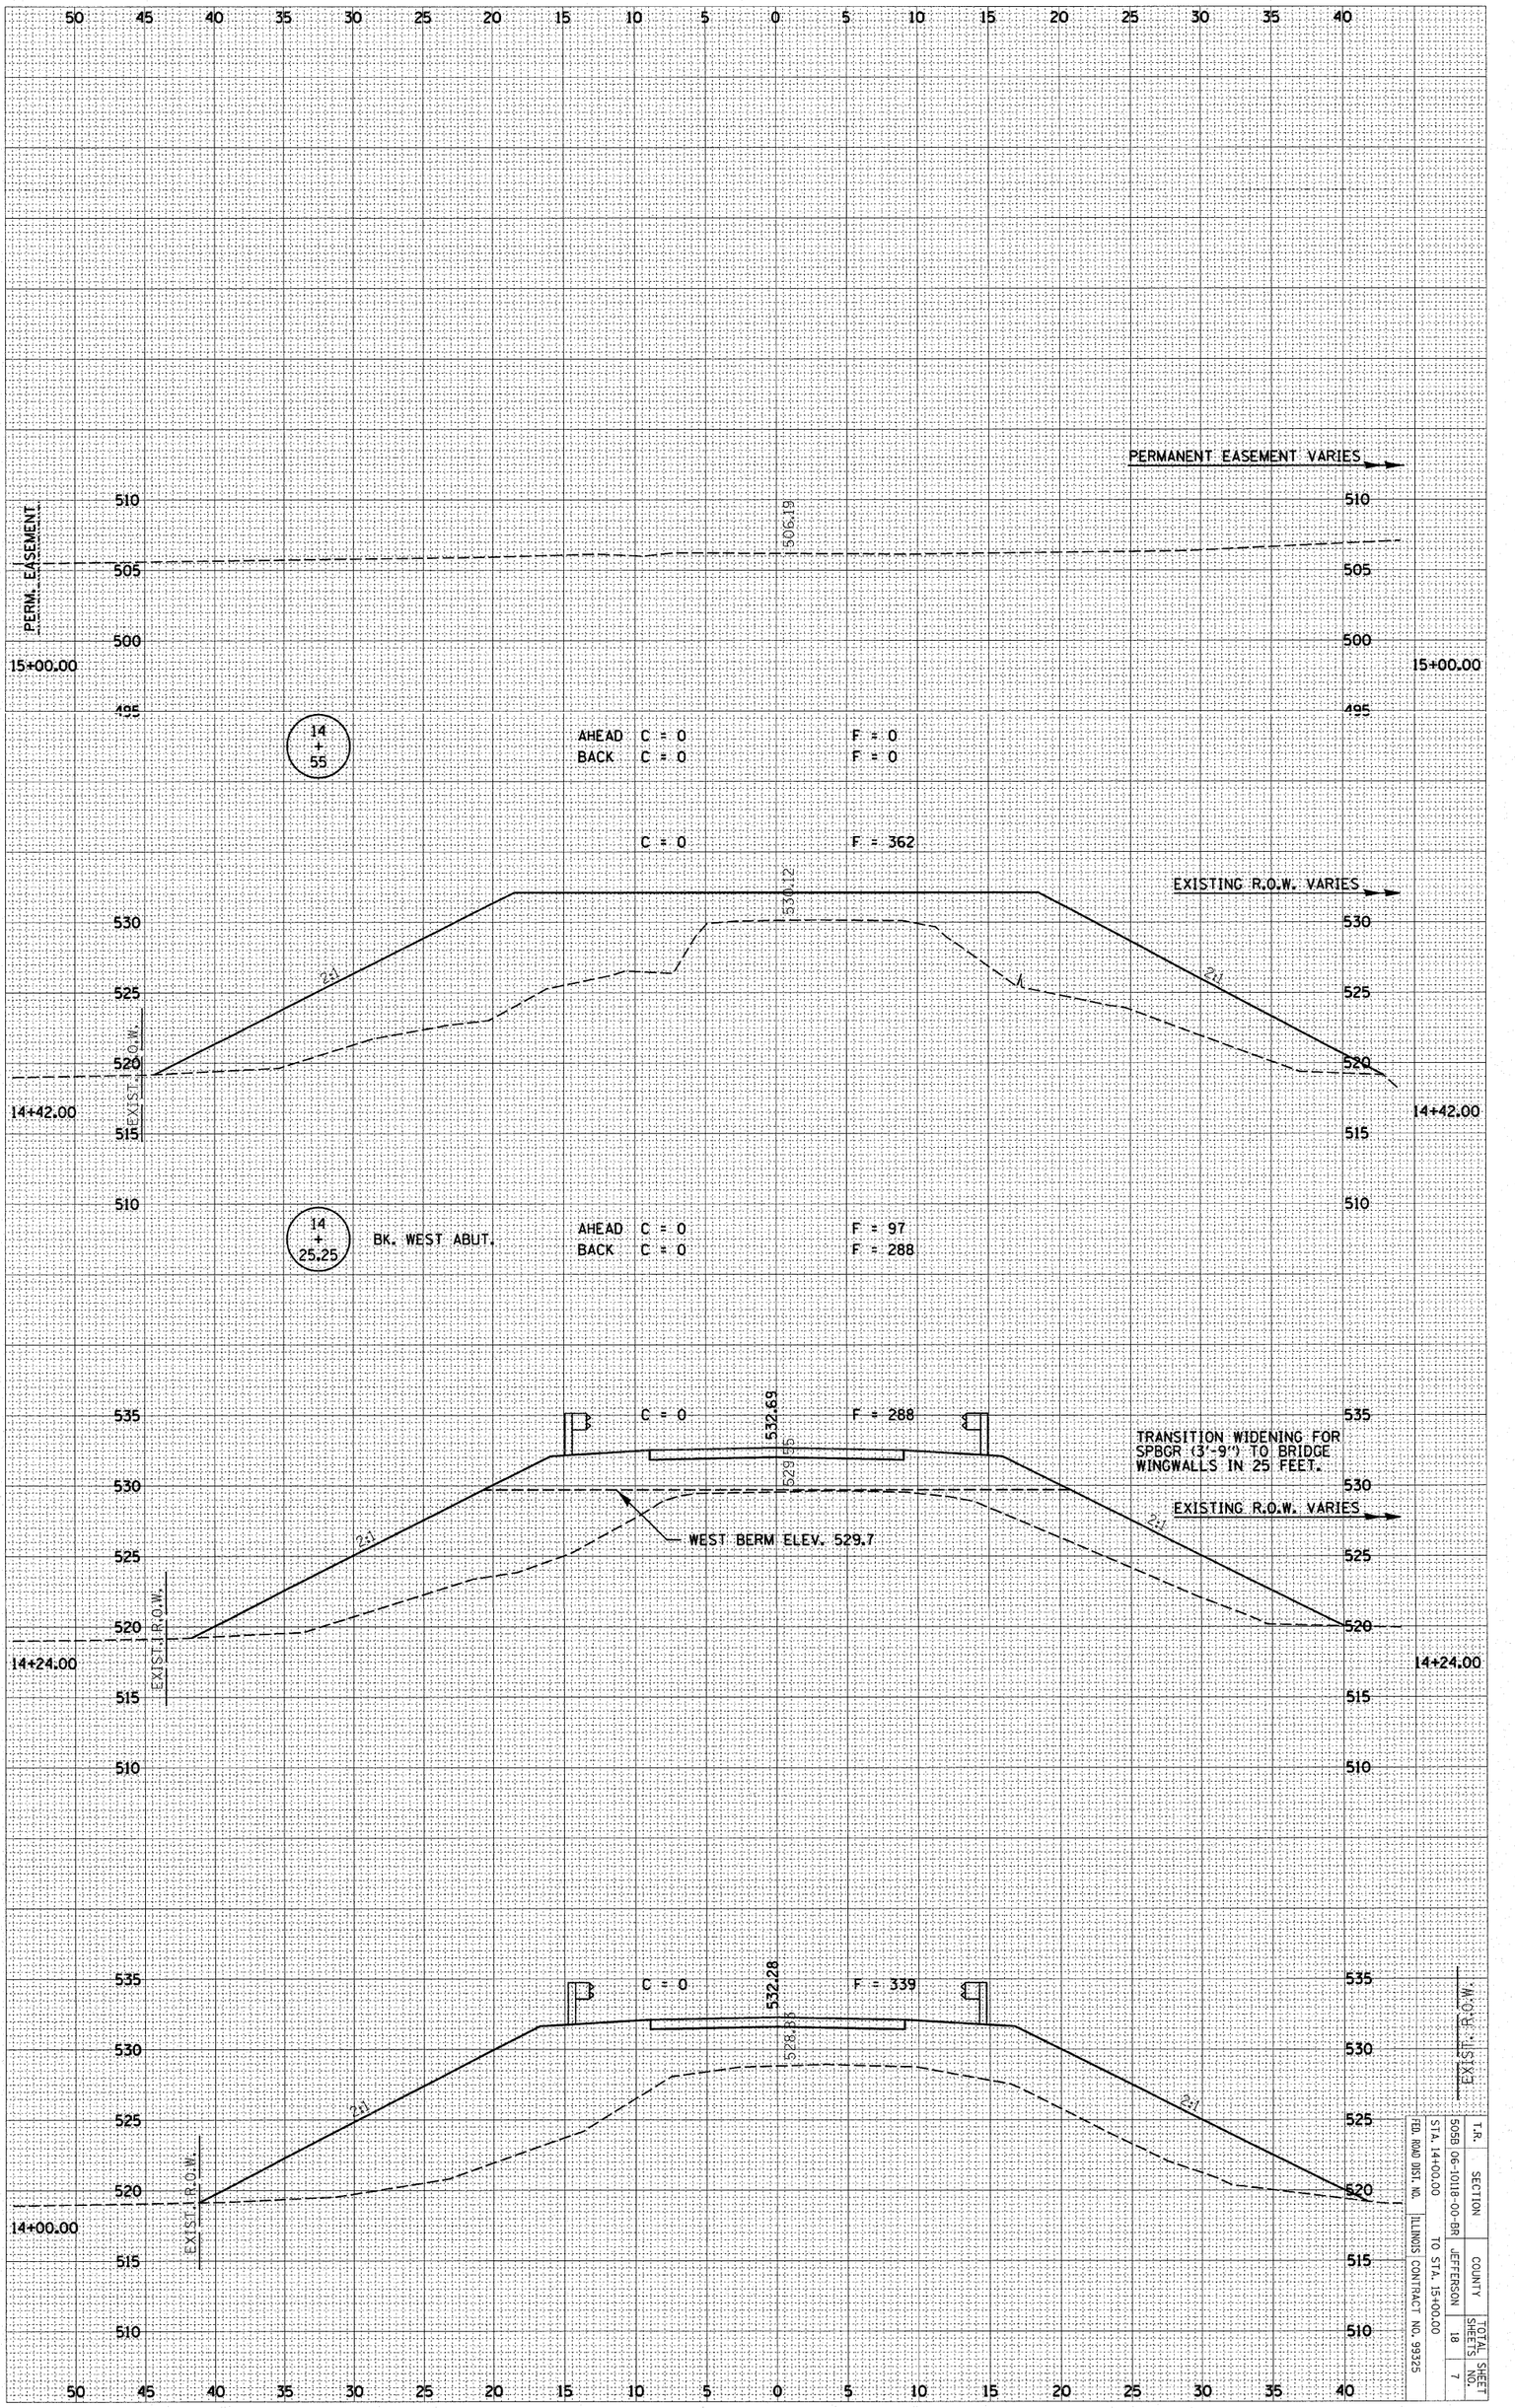

T.R.			
SECTION	505B (06-10118-00-BR		
COUNTY	JEFFERSON		
TOTAL SHEETS	18		
SHEET NO.	7		

FED. ROAD DIST. NO. ILLINOIS CONTRACT NO. 99525

STA. 14+00.00 TO STA. 15+00.00

EXIST. R.O.W.