MAURER-STUTZ
ENGINEERS SURVEYORS

ORIGINAL SURVEY		BY	DATE
NOTE BOOK	SURVEYED		
	PLOTTED		
NO.	TEMPLATE		
	AREAS		
	AREAS CHECKED		

FINAL SURVEY		BY	DATE
NOTE BOOK	SURVEYED		
	PLOTTED		
NO.	TEMPLATE		
	AREAS		
	AREAS CHECKED		

FILE NAME = S:\237\2013\23713009.00\AllenRdPh II\CADD\CADD Sheets\D468683-sht-xsc-RampB.dgn

USER NAME = baswanson

PLOT SCALE = 20.0000 ' / in.

PLOT DATE = 1/28/2014

Default

DESIGNED -

DRAWN -

CHECKED -

DATE -

REVISED -

REVISED -

REVISED -

REVISED -

STATE OF ILLINOIS
DEPARTMENT OF TRANSPORTATION

ALLEN ROAD IMPROVEMENTS
RAMP B CROSS SECTIONS

SCALE:

SHEET OF SHEETS STA. 19+50.0000 TO STA. 20+50.0000
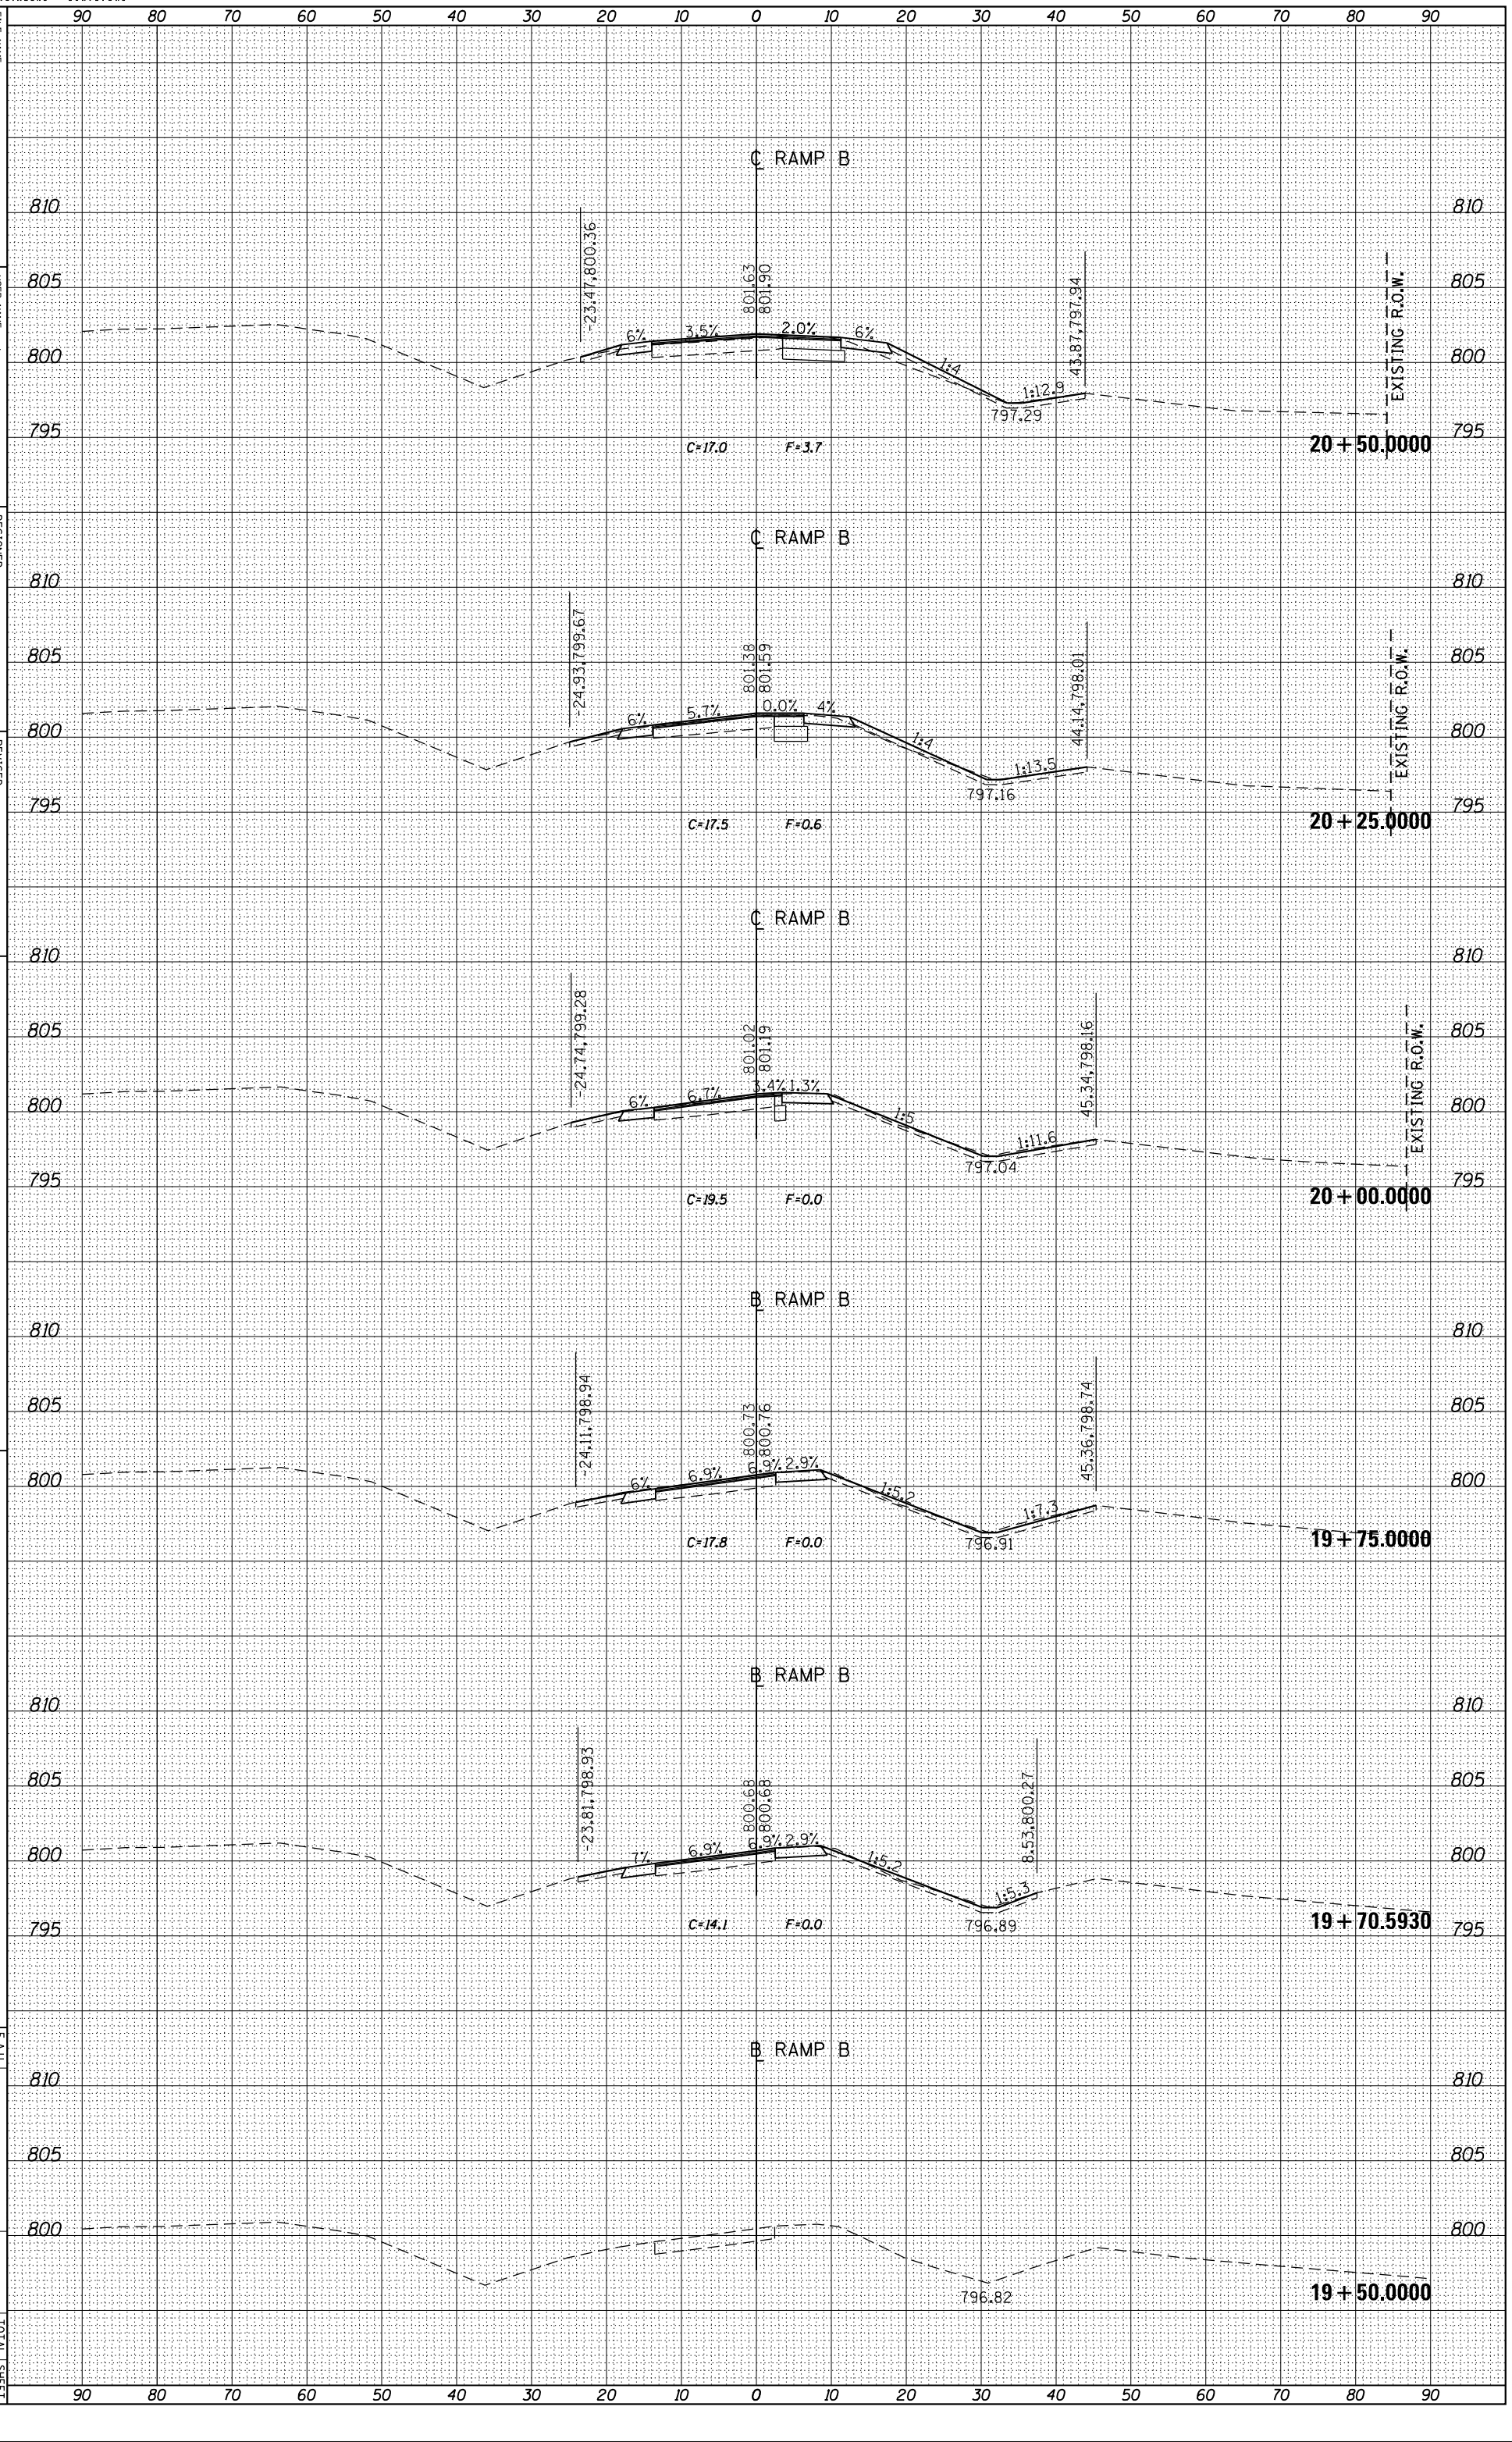
F.A.U. RTE.	SECTION	COUNTY	TOTAL SHEETS	SHEET NO.
6584	105; (72-7HBI)BY	PEORIA	487	468
6585		CONTRACT NO. 68683		
	ILLINOIS	FED. AID PROJECT