F.A.U. RTE.	SECTION	COUNTY	TOTAL SHEETS	SHEET NO.
8239	RS, R	*	302	183
STA. 764+00		TO STA.767+00		
FED. ROAD DIST. NO.	ILLINOIS	FED. AID PROJECT		

* MACOUPIN & MONTGOMERY COUNTIES

CONTRACT NO. 72526

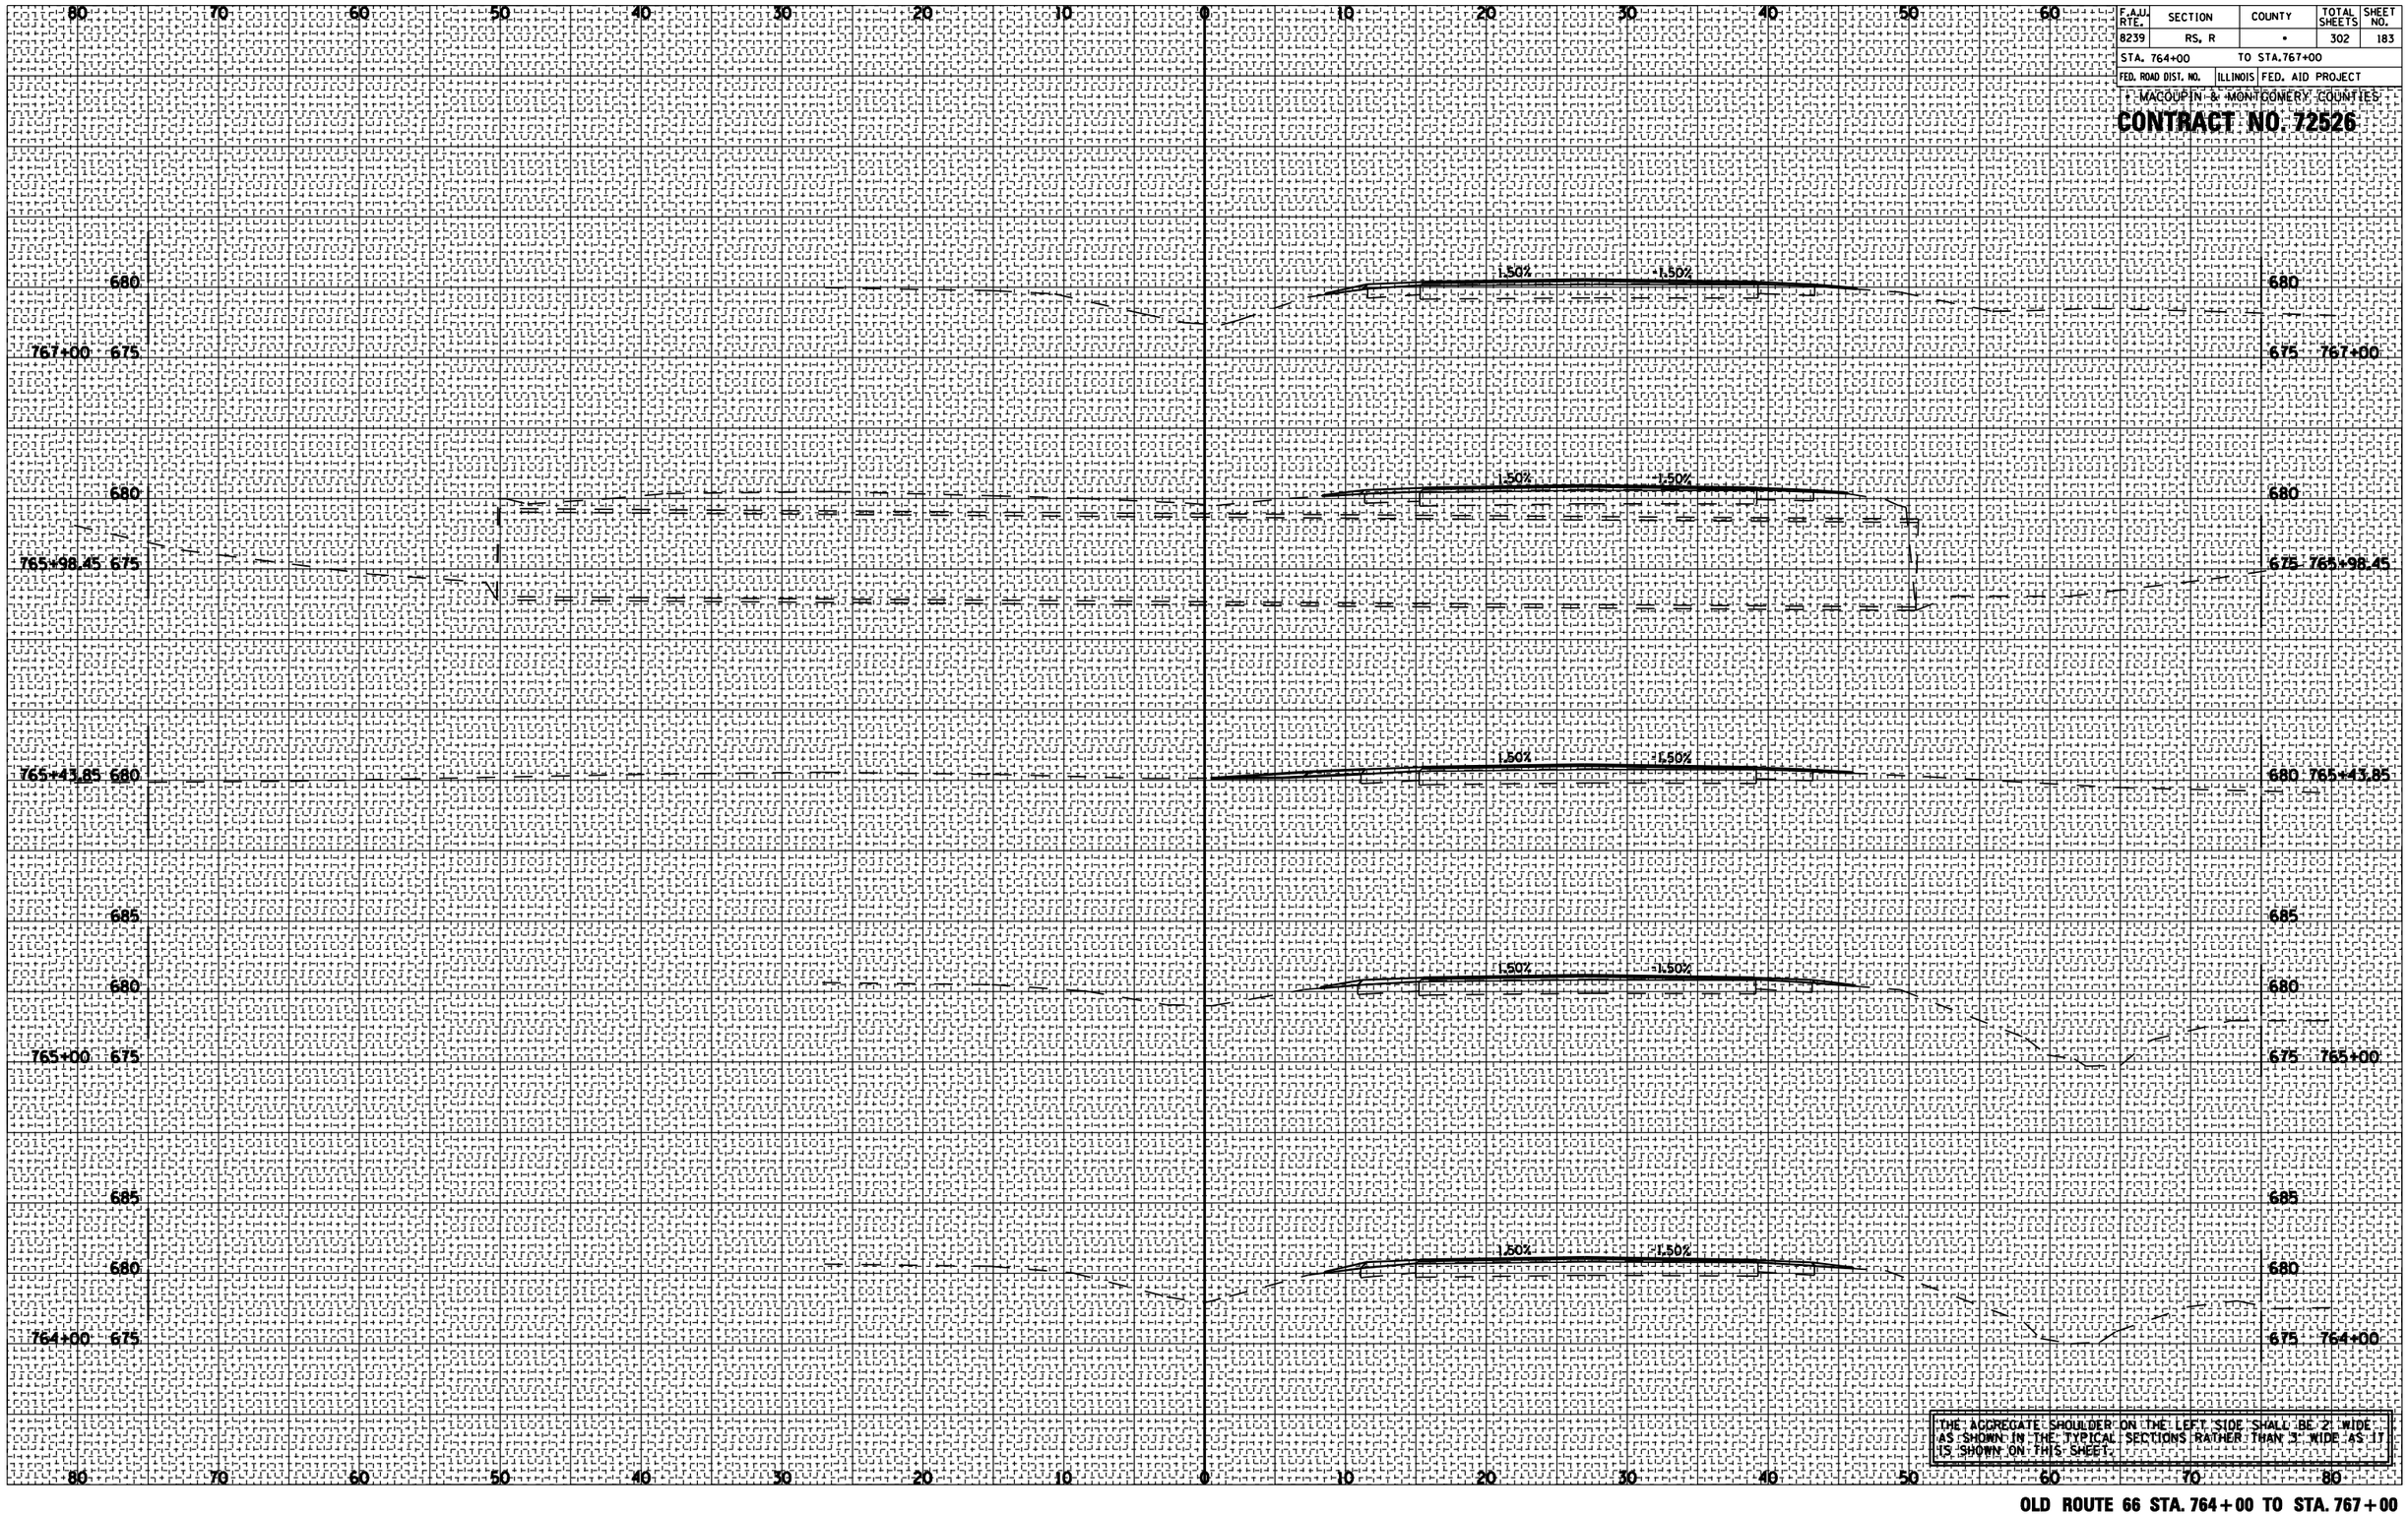

FINAL SURVEY		BY	DATE
NOTE BOOK NO.	SURVEYED		
	PLOTTED		
	TRANSFERRED		
	AREAS		
	AREAS CHECKED		

ORIGINAL SURVEY		BY	DATE
NOTE BOOK NO.	SURVEYED		
	PLOTTED		
	TRANSFERRED		
	AREAS		
	AREAS CHECKED		

OLD ROUTE 66 STA. 764+00 TO STA. 767+00