NOTE BOOK	TEMPLATE		
	AREAS		
NO.	AREAS CHECKED		

NOTE BOOK	TEMPLATE		
	AREAS		
NO.	AREAS CHECKED		

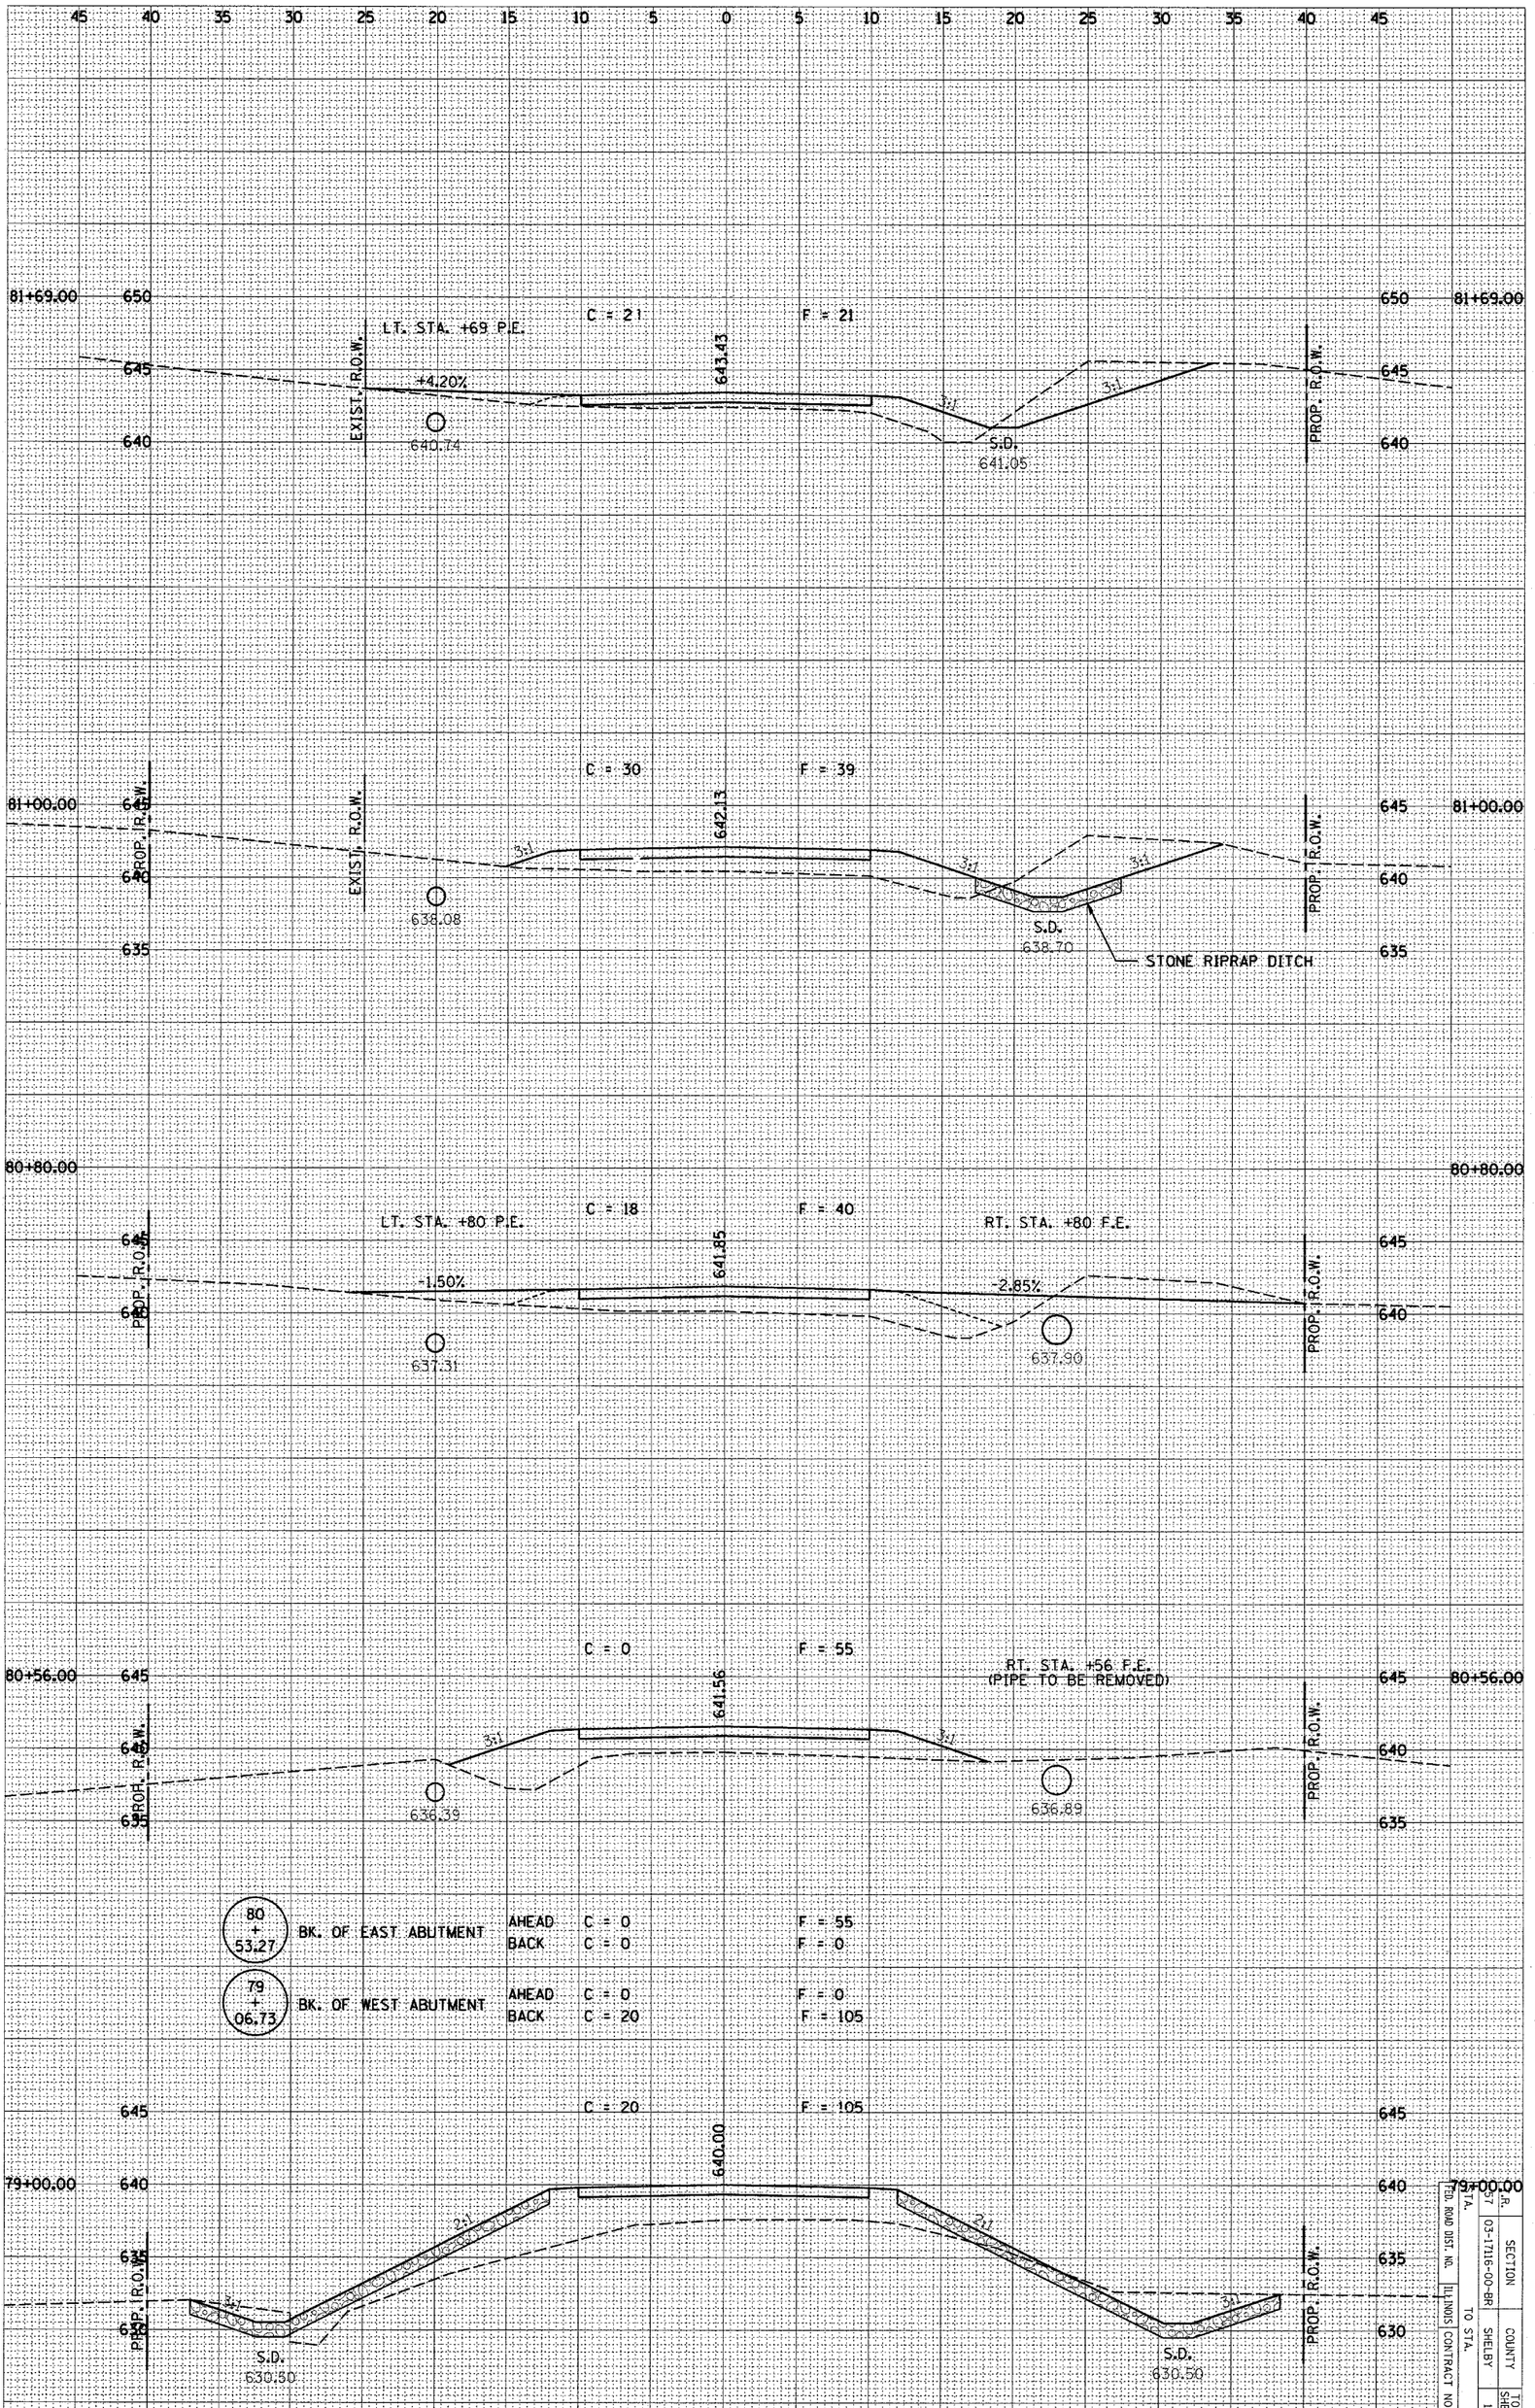

SECTION	COUNTY	TOTAL SHEETS	SHEET NO.
03-17116-00-BR	SHELBY	16	6
FED. ROAD DIST. NO.	ILLINOIS	CONTRACT NO. 91354	
STA.	TO STA.		