F.A.P RTE.	SECTION	COUNTY	TOTAL SHEETS	SHEET NO.
317	*	LIVINGSTON	205	136

STA. 295+00.00 TO STA. 295+50.00

CONTRACT NO. 66261

* 25 RS-2 & 26 RS-4



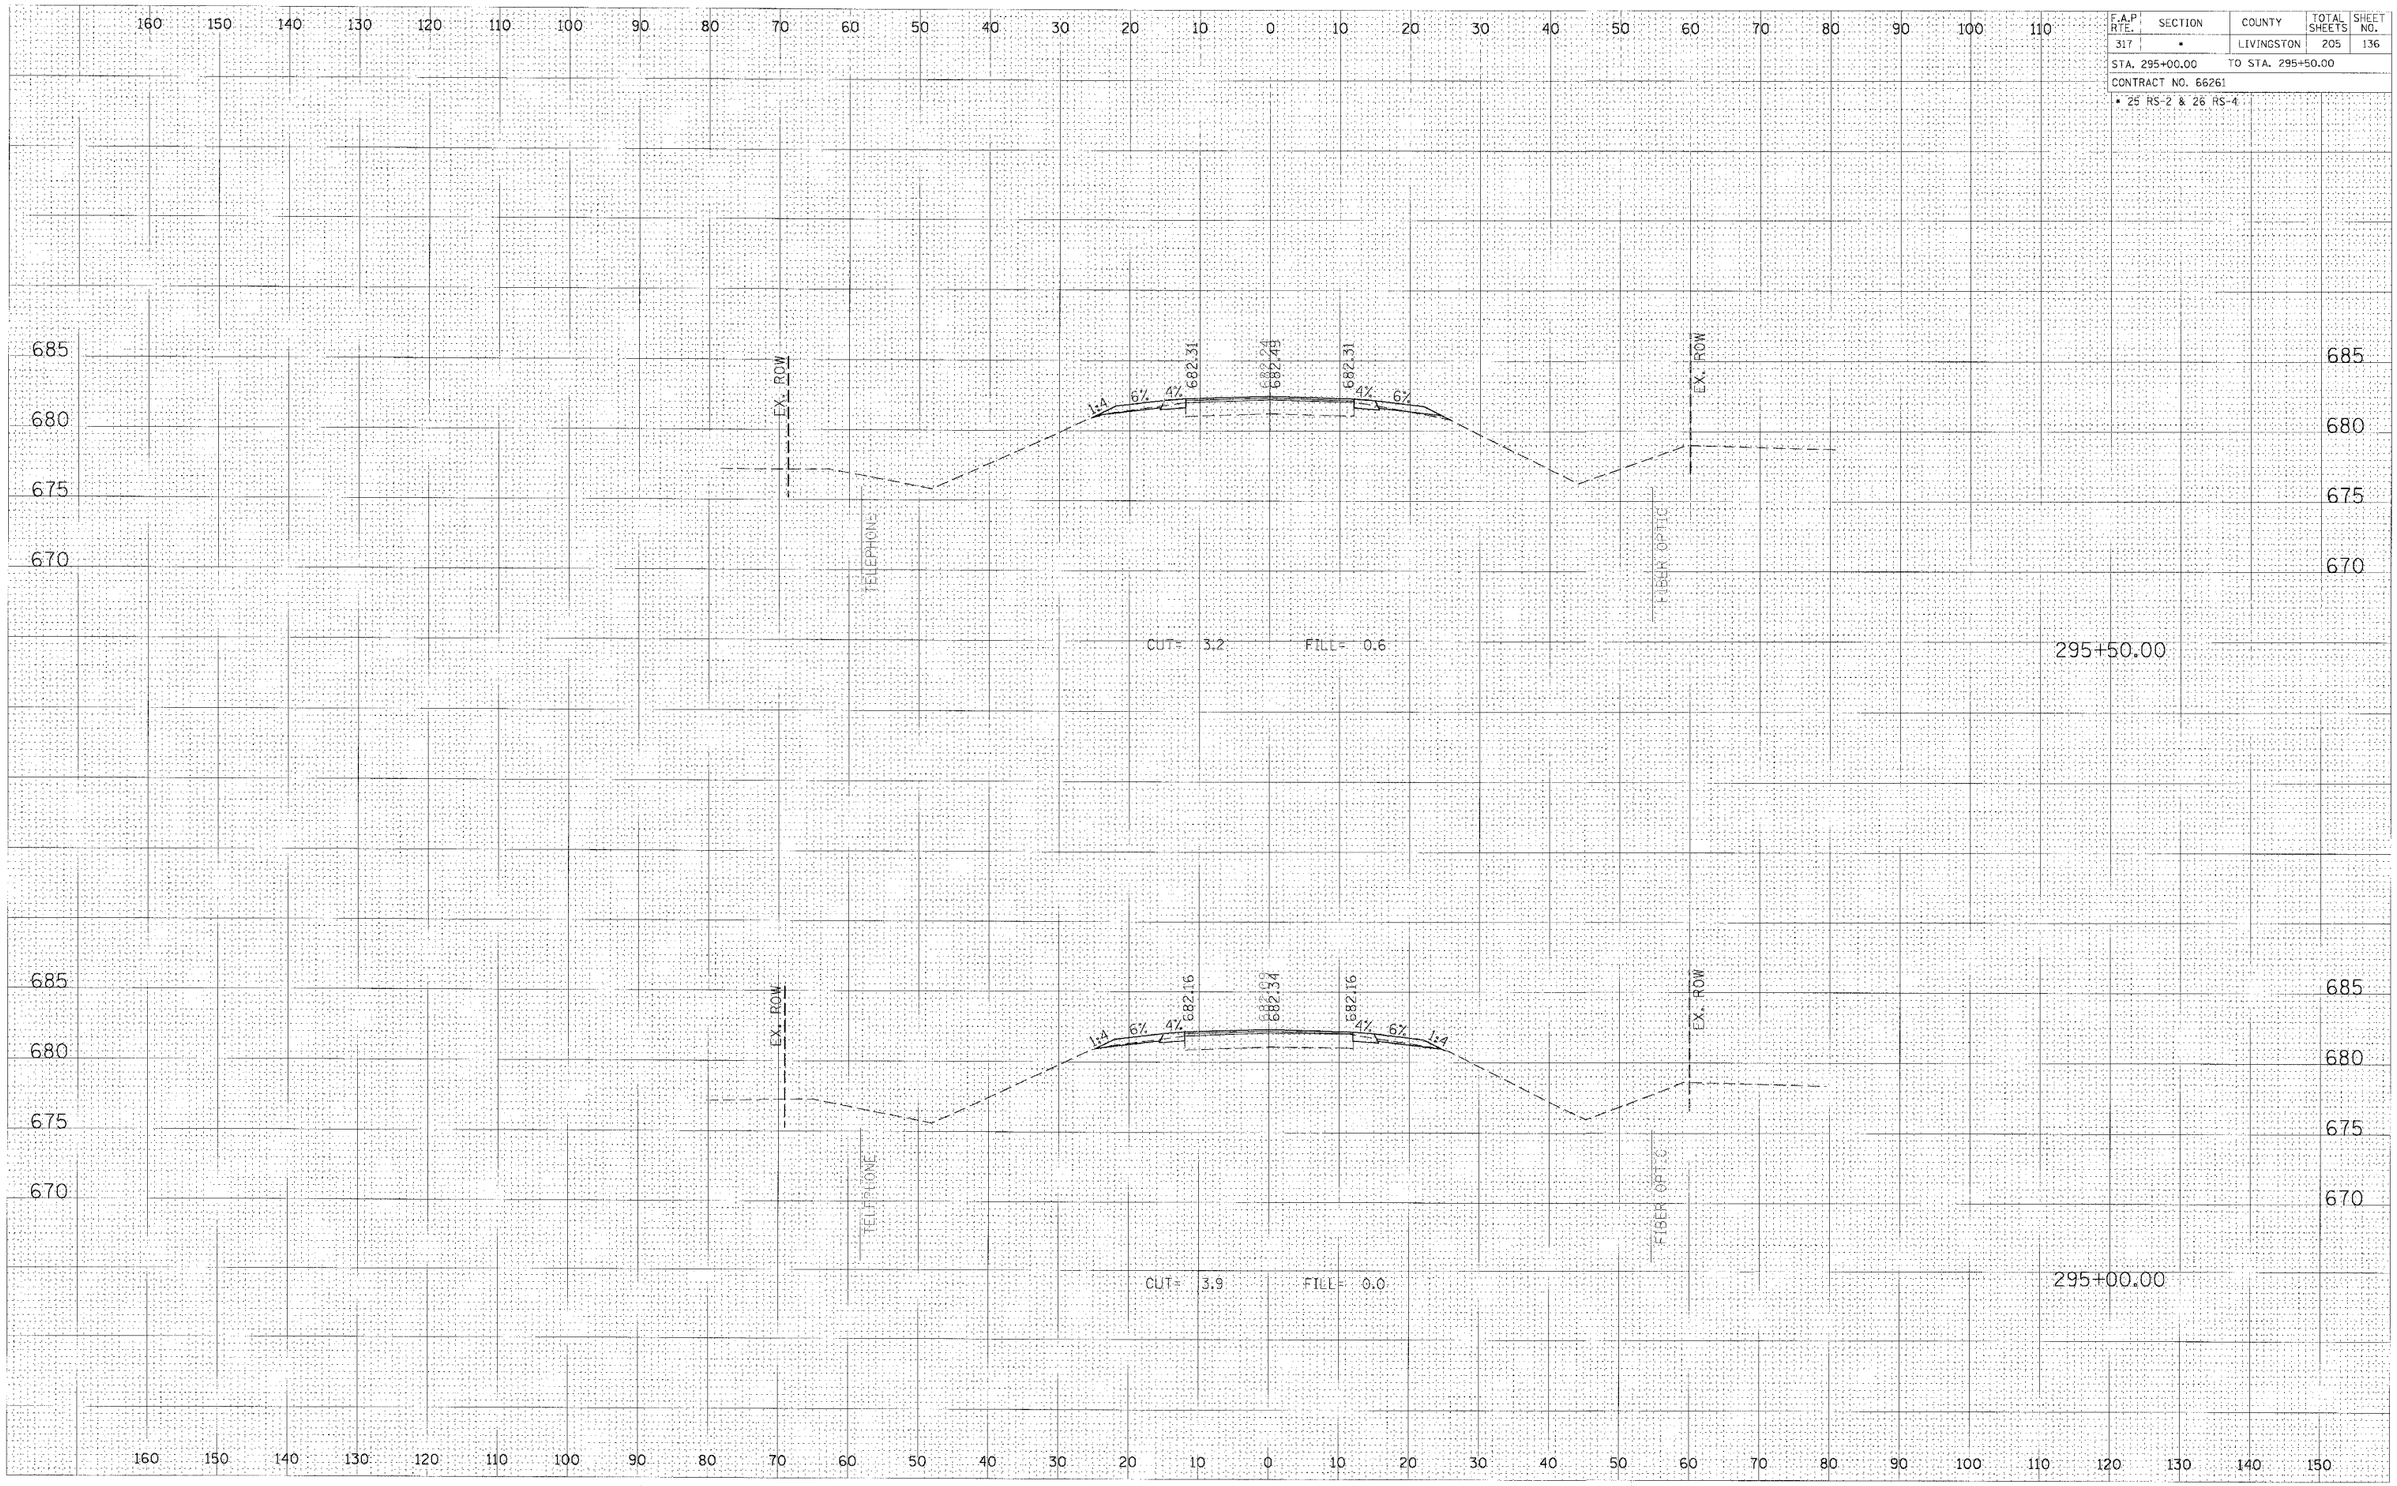

