F.A.P RTE.	SECTION	COUNTY	TOTAL SHEETS	SHEET NO.
317	*	LIVINGSTON	205	155

STA. 312+00.00 TO STA. 312+50.00

CONTRACT NO. 66261

* 25 RS-2 & 26 RS-4

FINAL SURVEY — SURVEYED / PLOTTED / NOTE BOOK / VOL. — BY / DATE / TEMPLATE / AREAS / AREAS CHECKED

ORIGINAL SURVEY — SURVEYED / PLOTTED / NOTE BOOK / VOL. — BY / DATE / TEMPLATE / AREAS / AREAS CHECKED

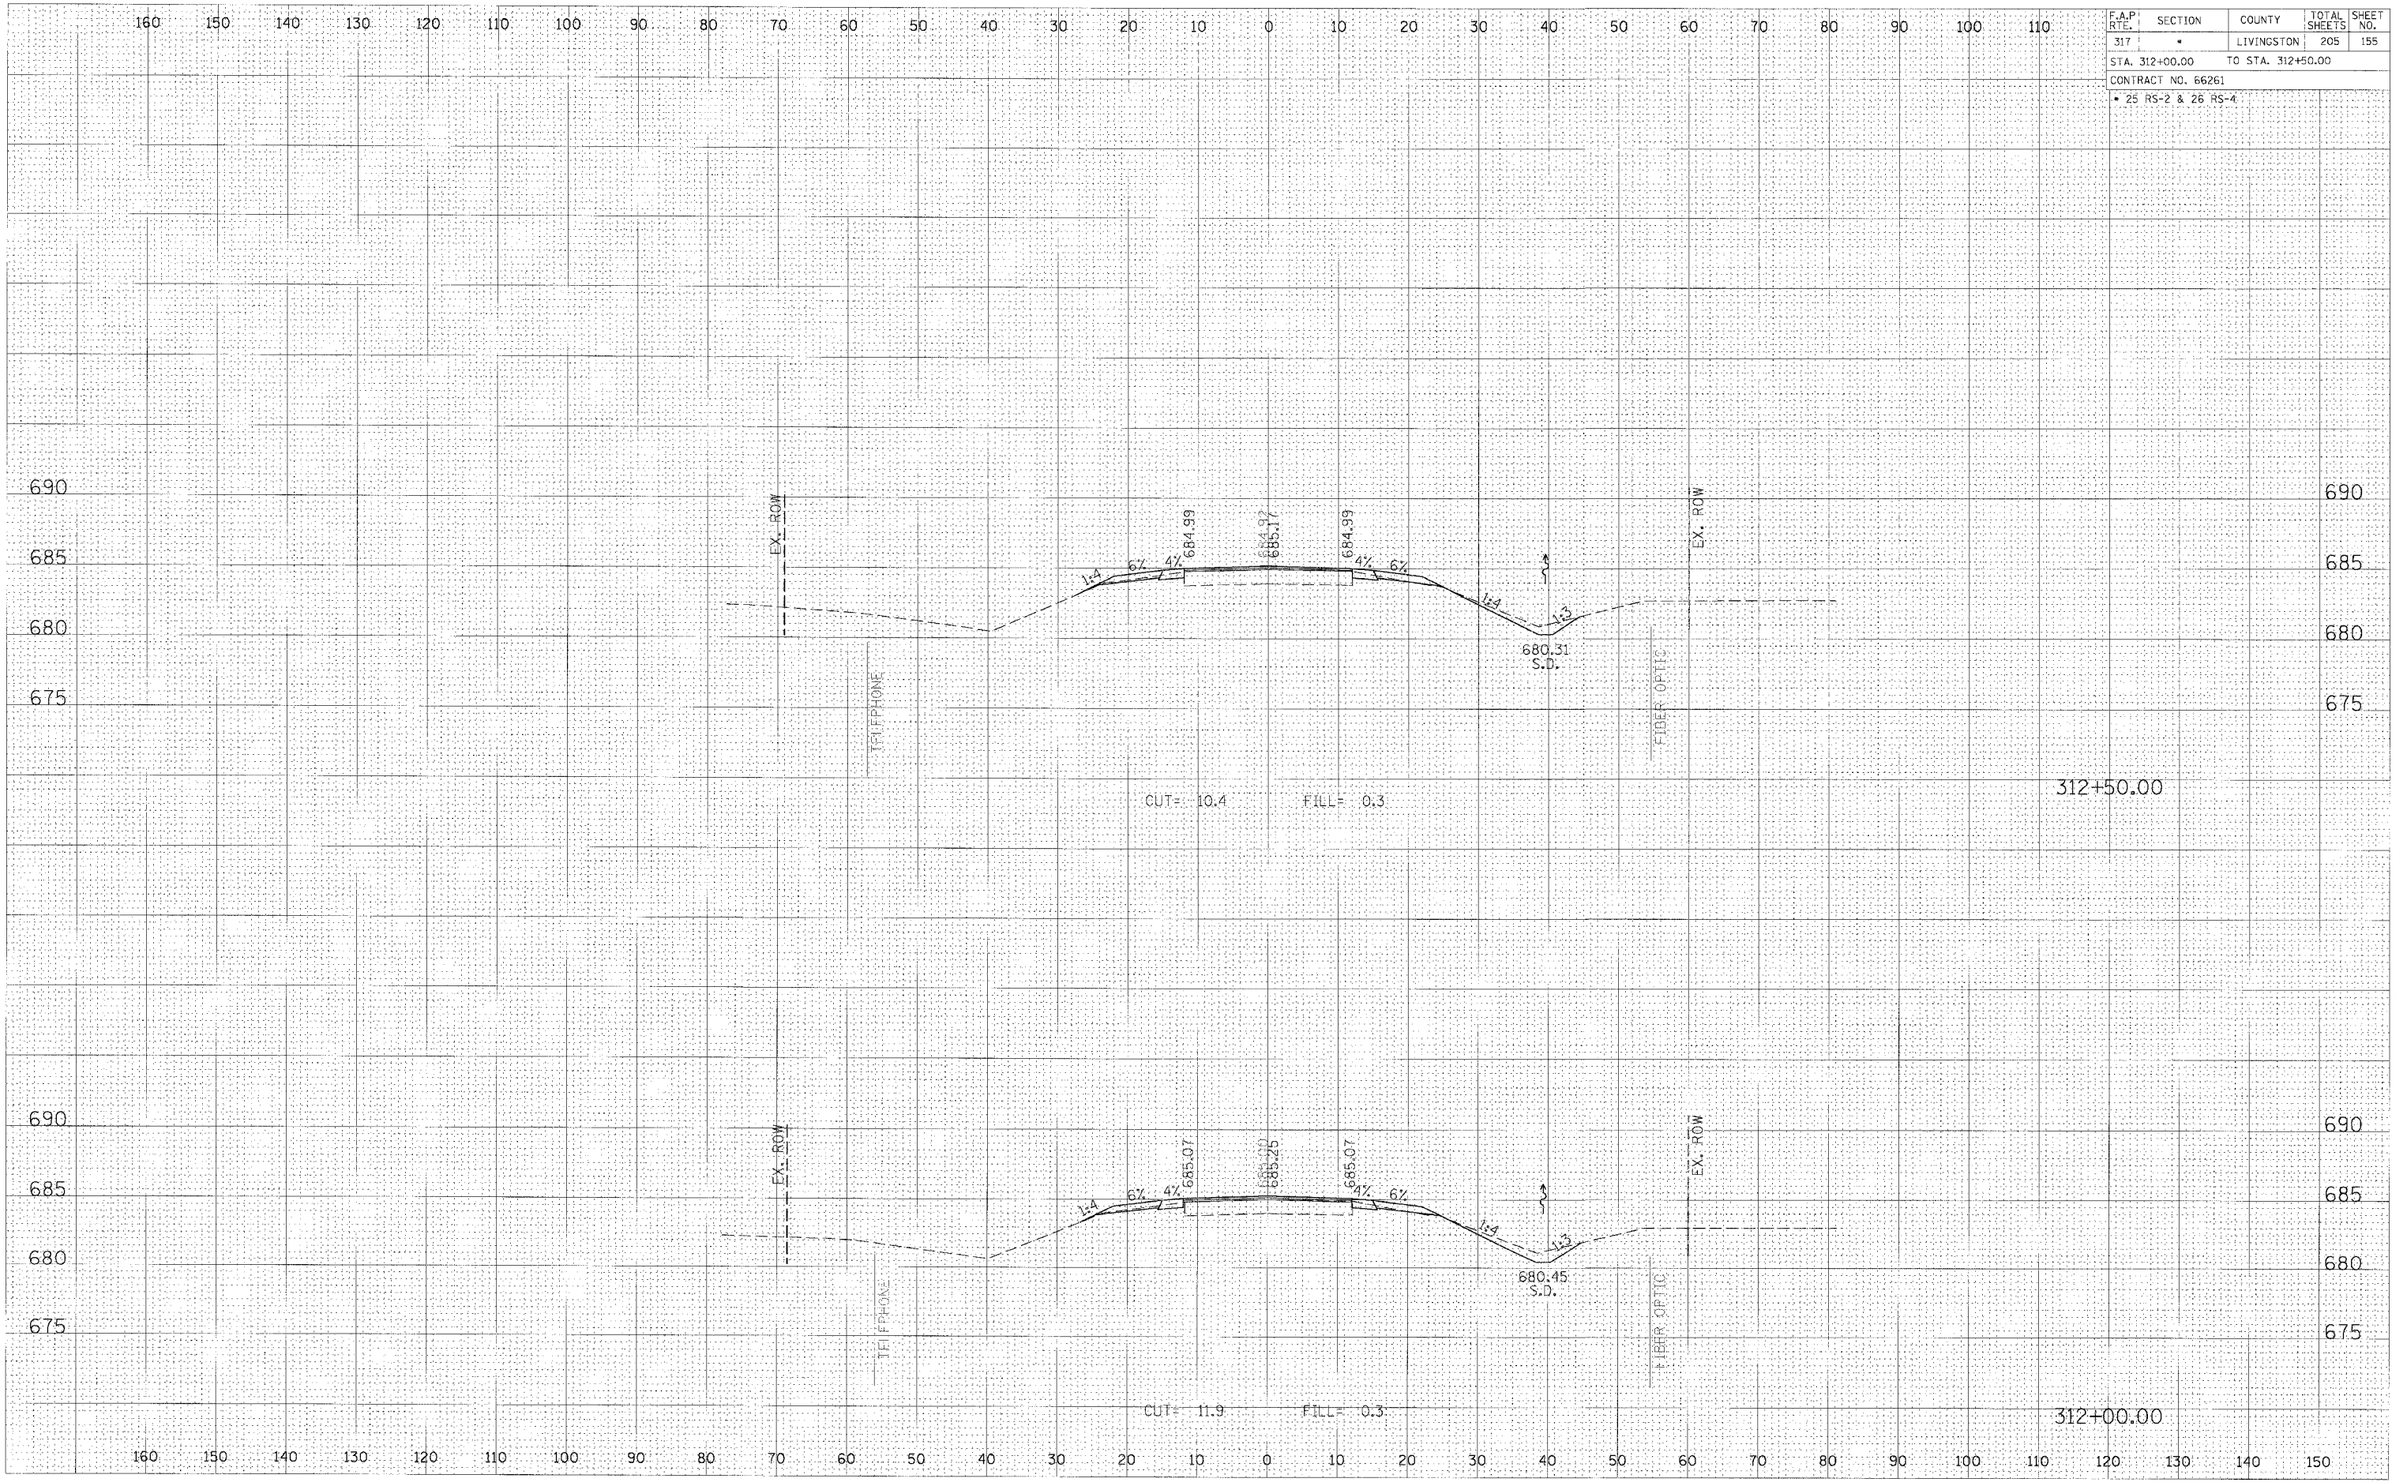

