FAU ROUTE	SECTION	COUNTY	TOTAL SHEETS
9376	00-00017-00-RP	ST. CLAIR	33
HARNETT ST./10TH ST.			

CONTRACT NO. 97242

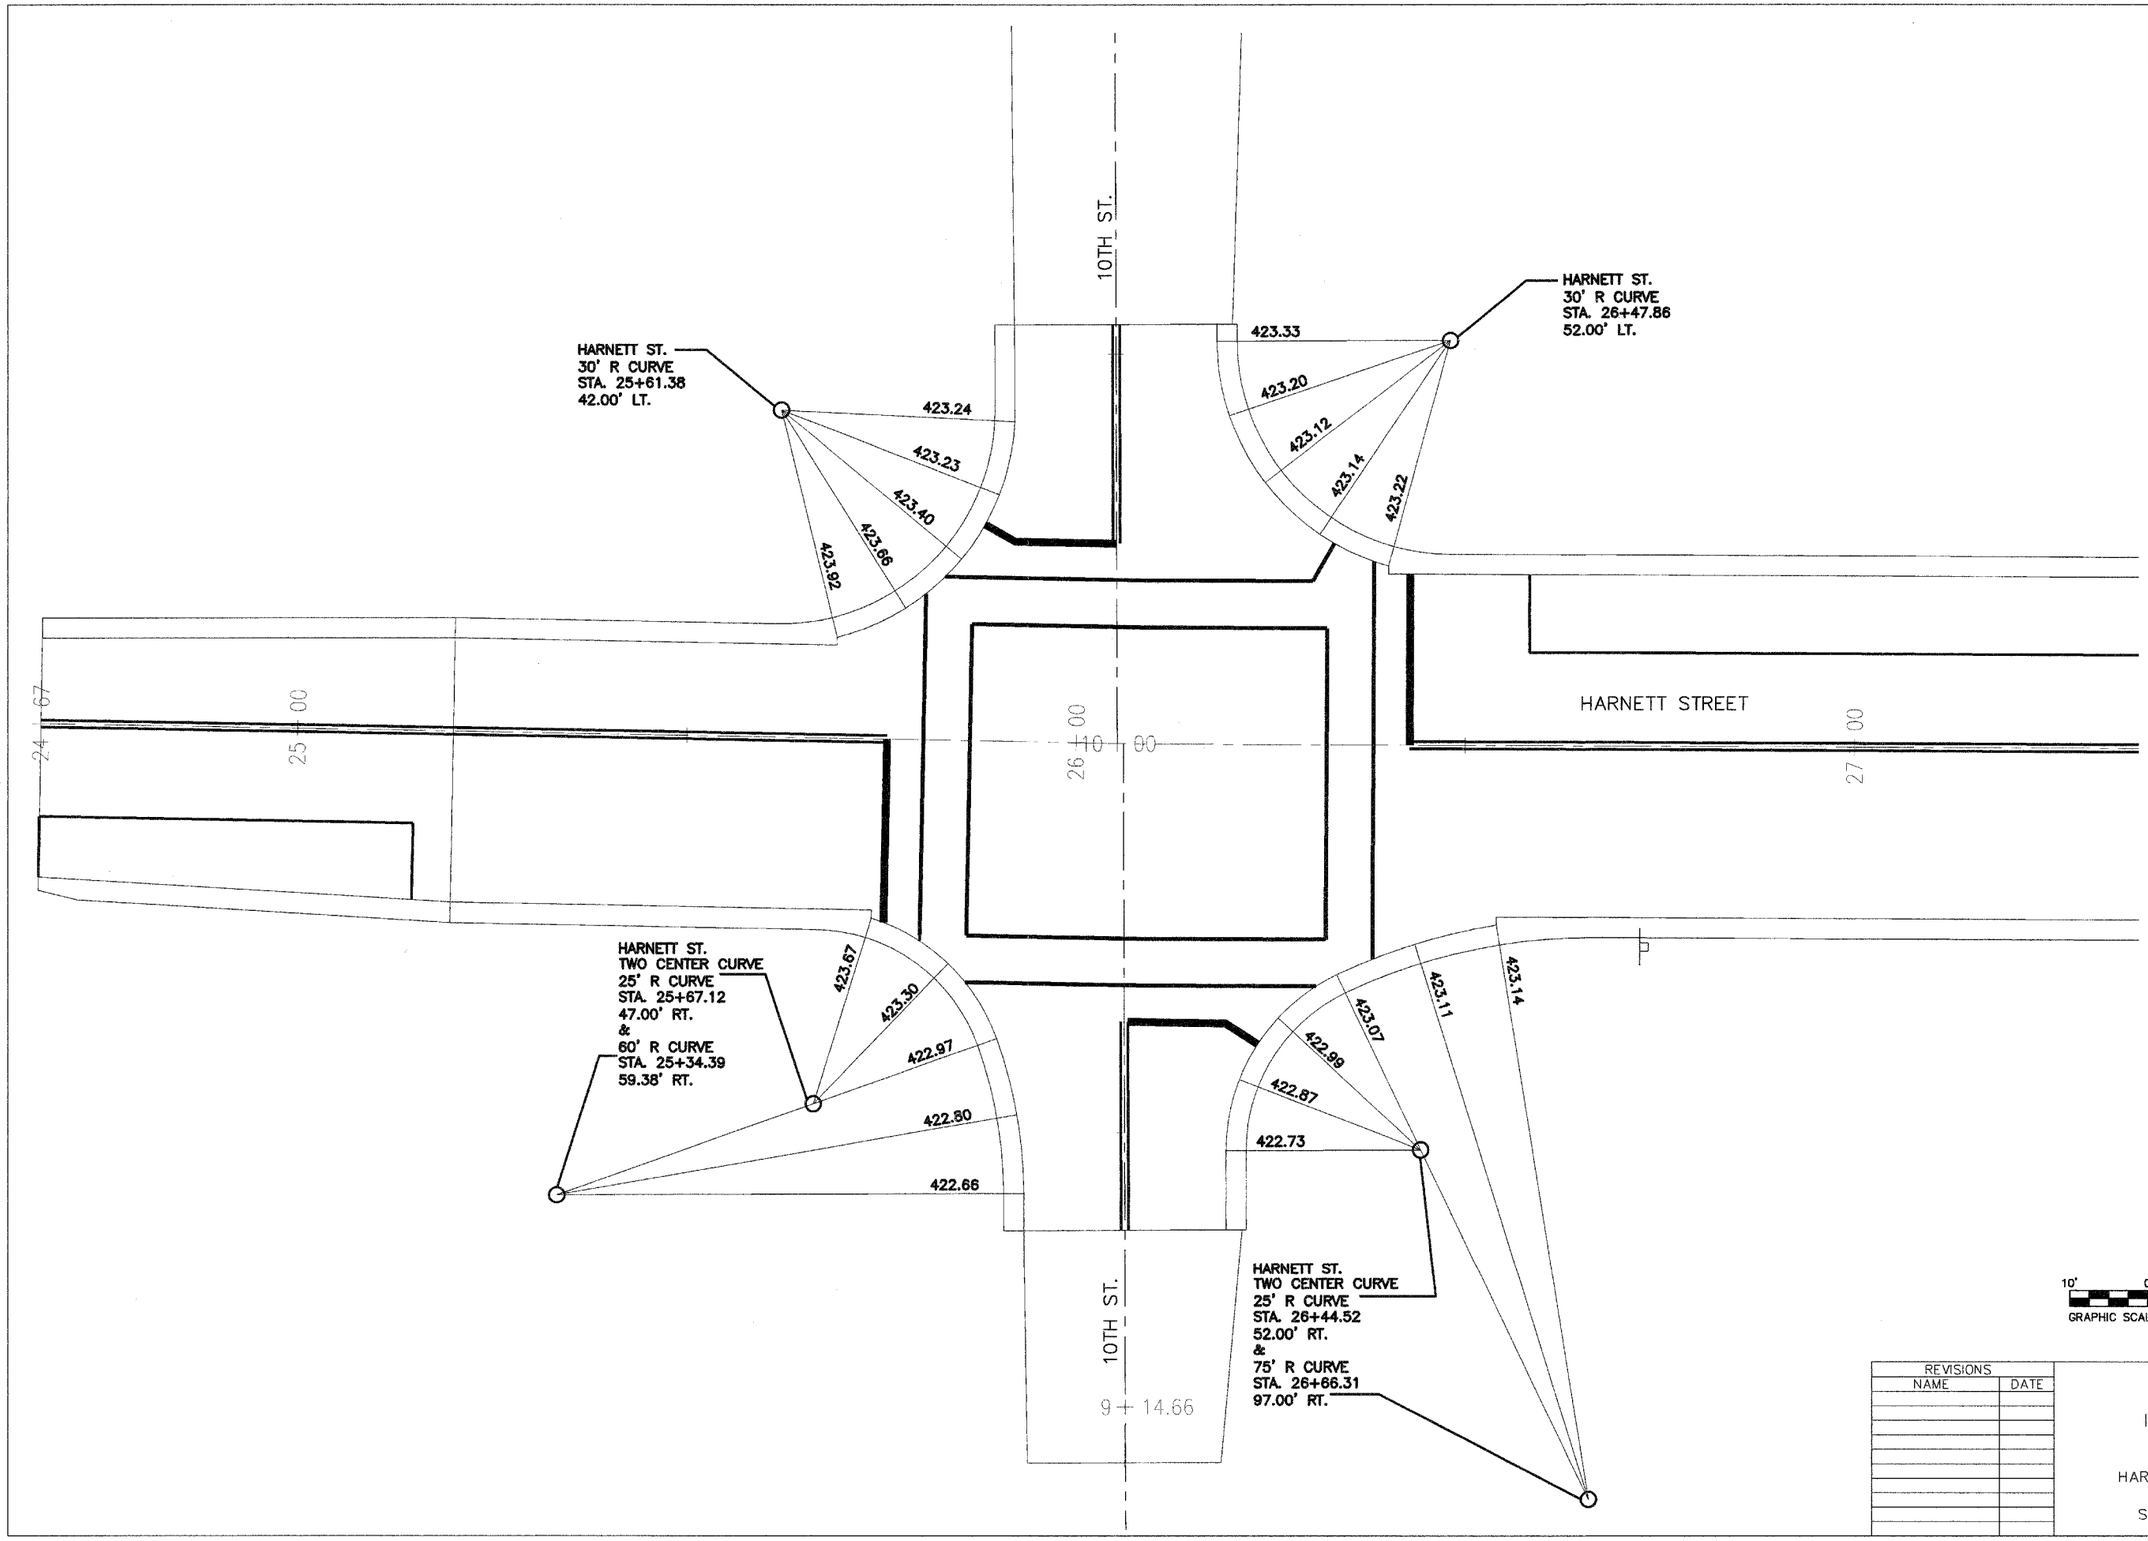

REVISIONS	
NAME	DATE

INTERSECTION DETAIL

HARNETT STREET IMPROVEMENTS
CITY OF MASCOUTAH
ST. CLAIR COUNTY, ILLINOIS