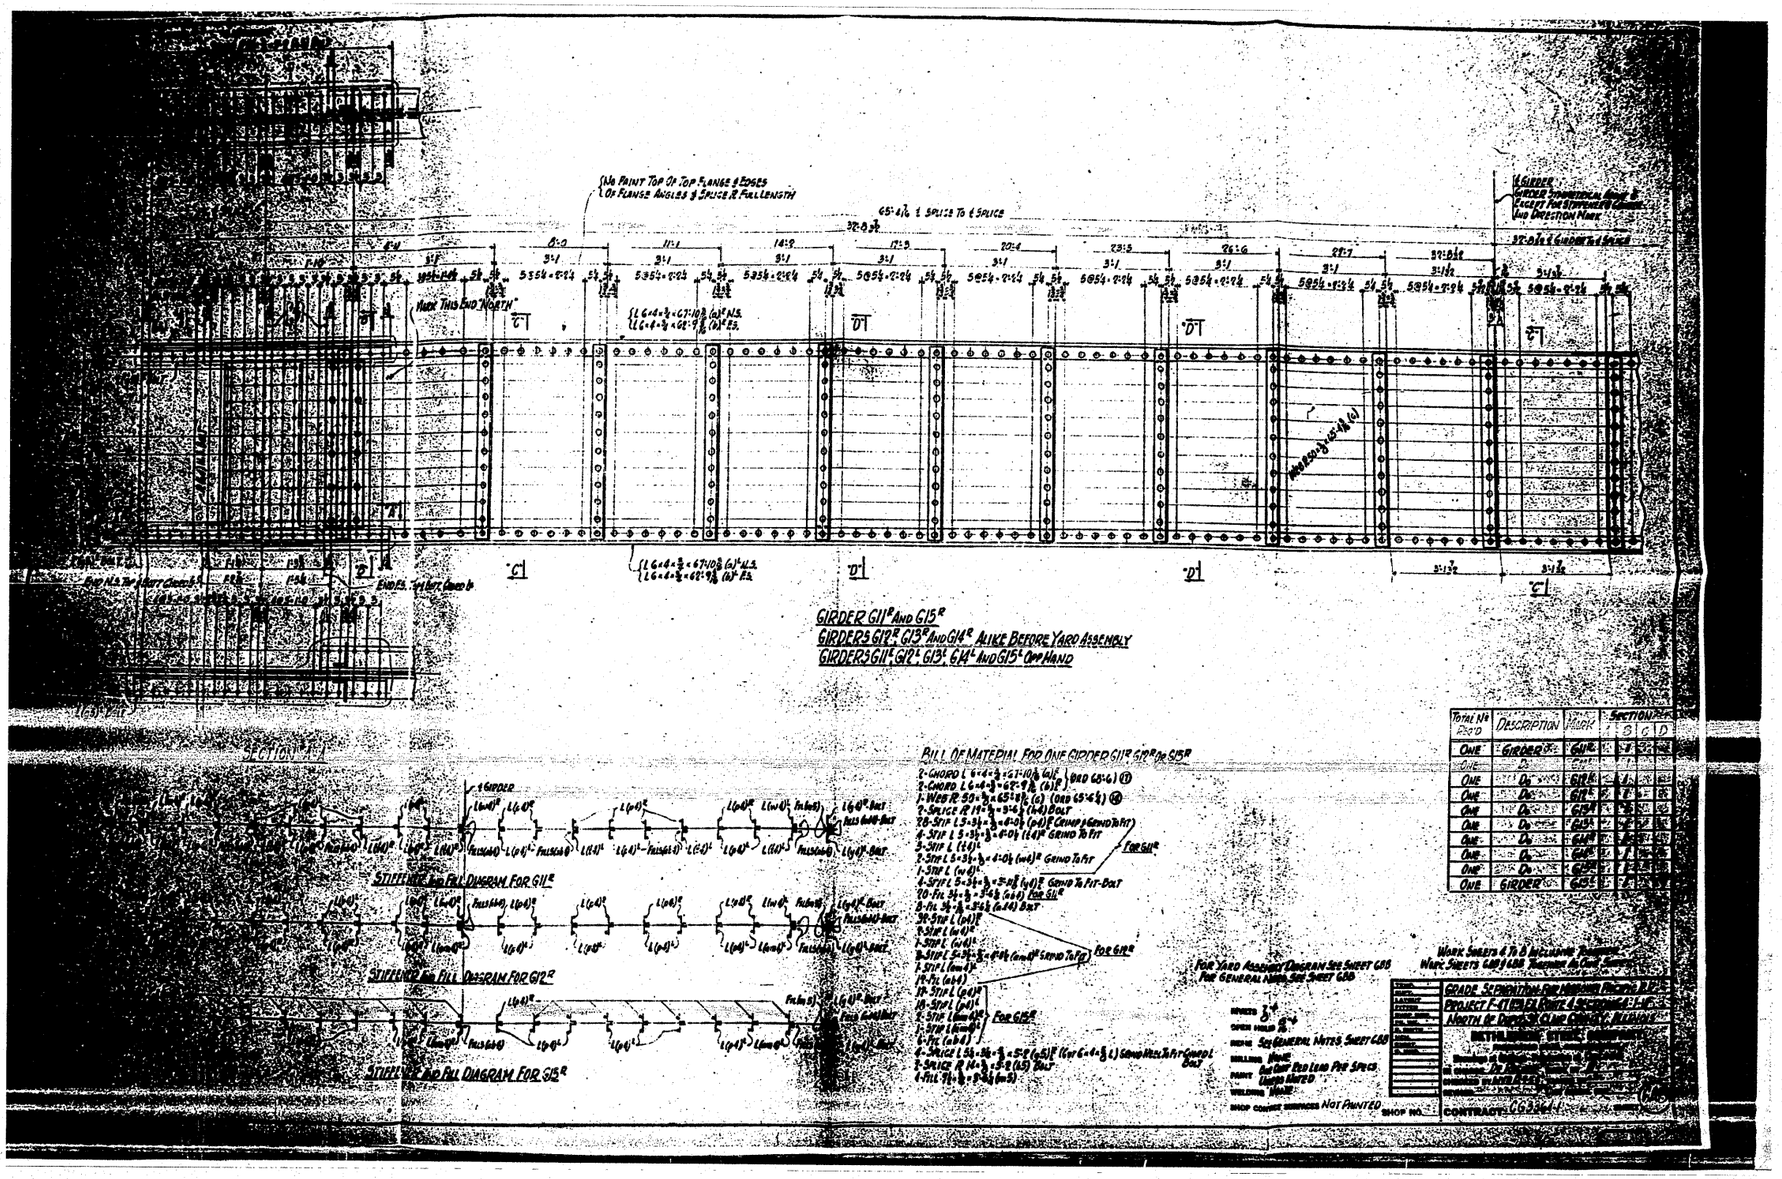

TOTAL NO REQ'D	DESCRIPTION	MARK	SECTION B	SECTION C	SECTION D
ONE	GIRDER	G11R	1	1	1
ONE	Do	G12R	1	1	1
ONE	Do	G13R	1	1	1
ONE	Do	G14R	1	1	1
ONE	Do	G15R	1	1	1
ONE	Do	G11L	1	1	1
ONE	Do	G12L	1	1	1
ONE	Do	G13L	1	1	1
ONE	GIRDER	G14L	1	1	1

WORK SHEETS 4 TO 8 INCLUSIVE PERTAIN.
WORK SHEETS G8B & G8C TO GIRDER ASSEMBLY

PROJECT F-47(13)3 ROUTE 4 SECTION 64-1VBR
NORTH OF DUPO ST. CLAIR COUNTY, ILLINOIS

