PART OF THE N.W. 1/4 OF SECTION 27, T. 3 N., R. 8 W. OF THE 3RD P.M., IN MADISON COUNTY, ILLINOIS

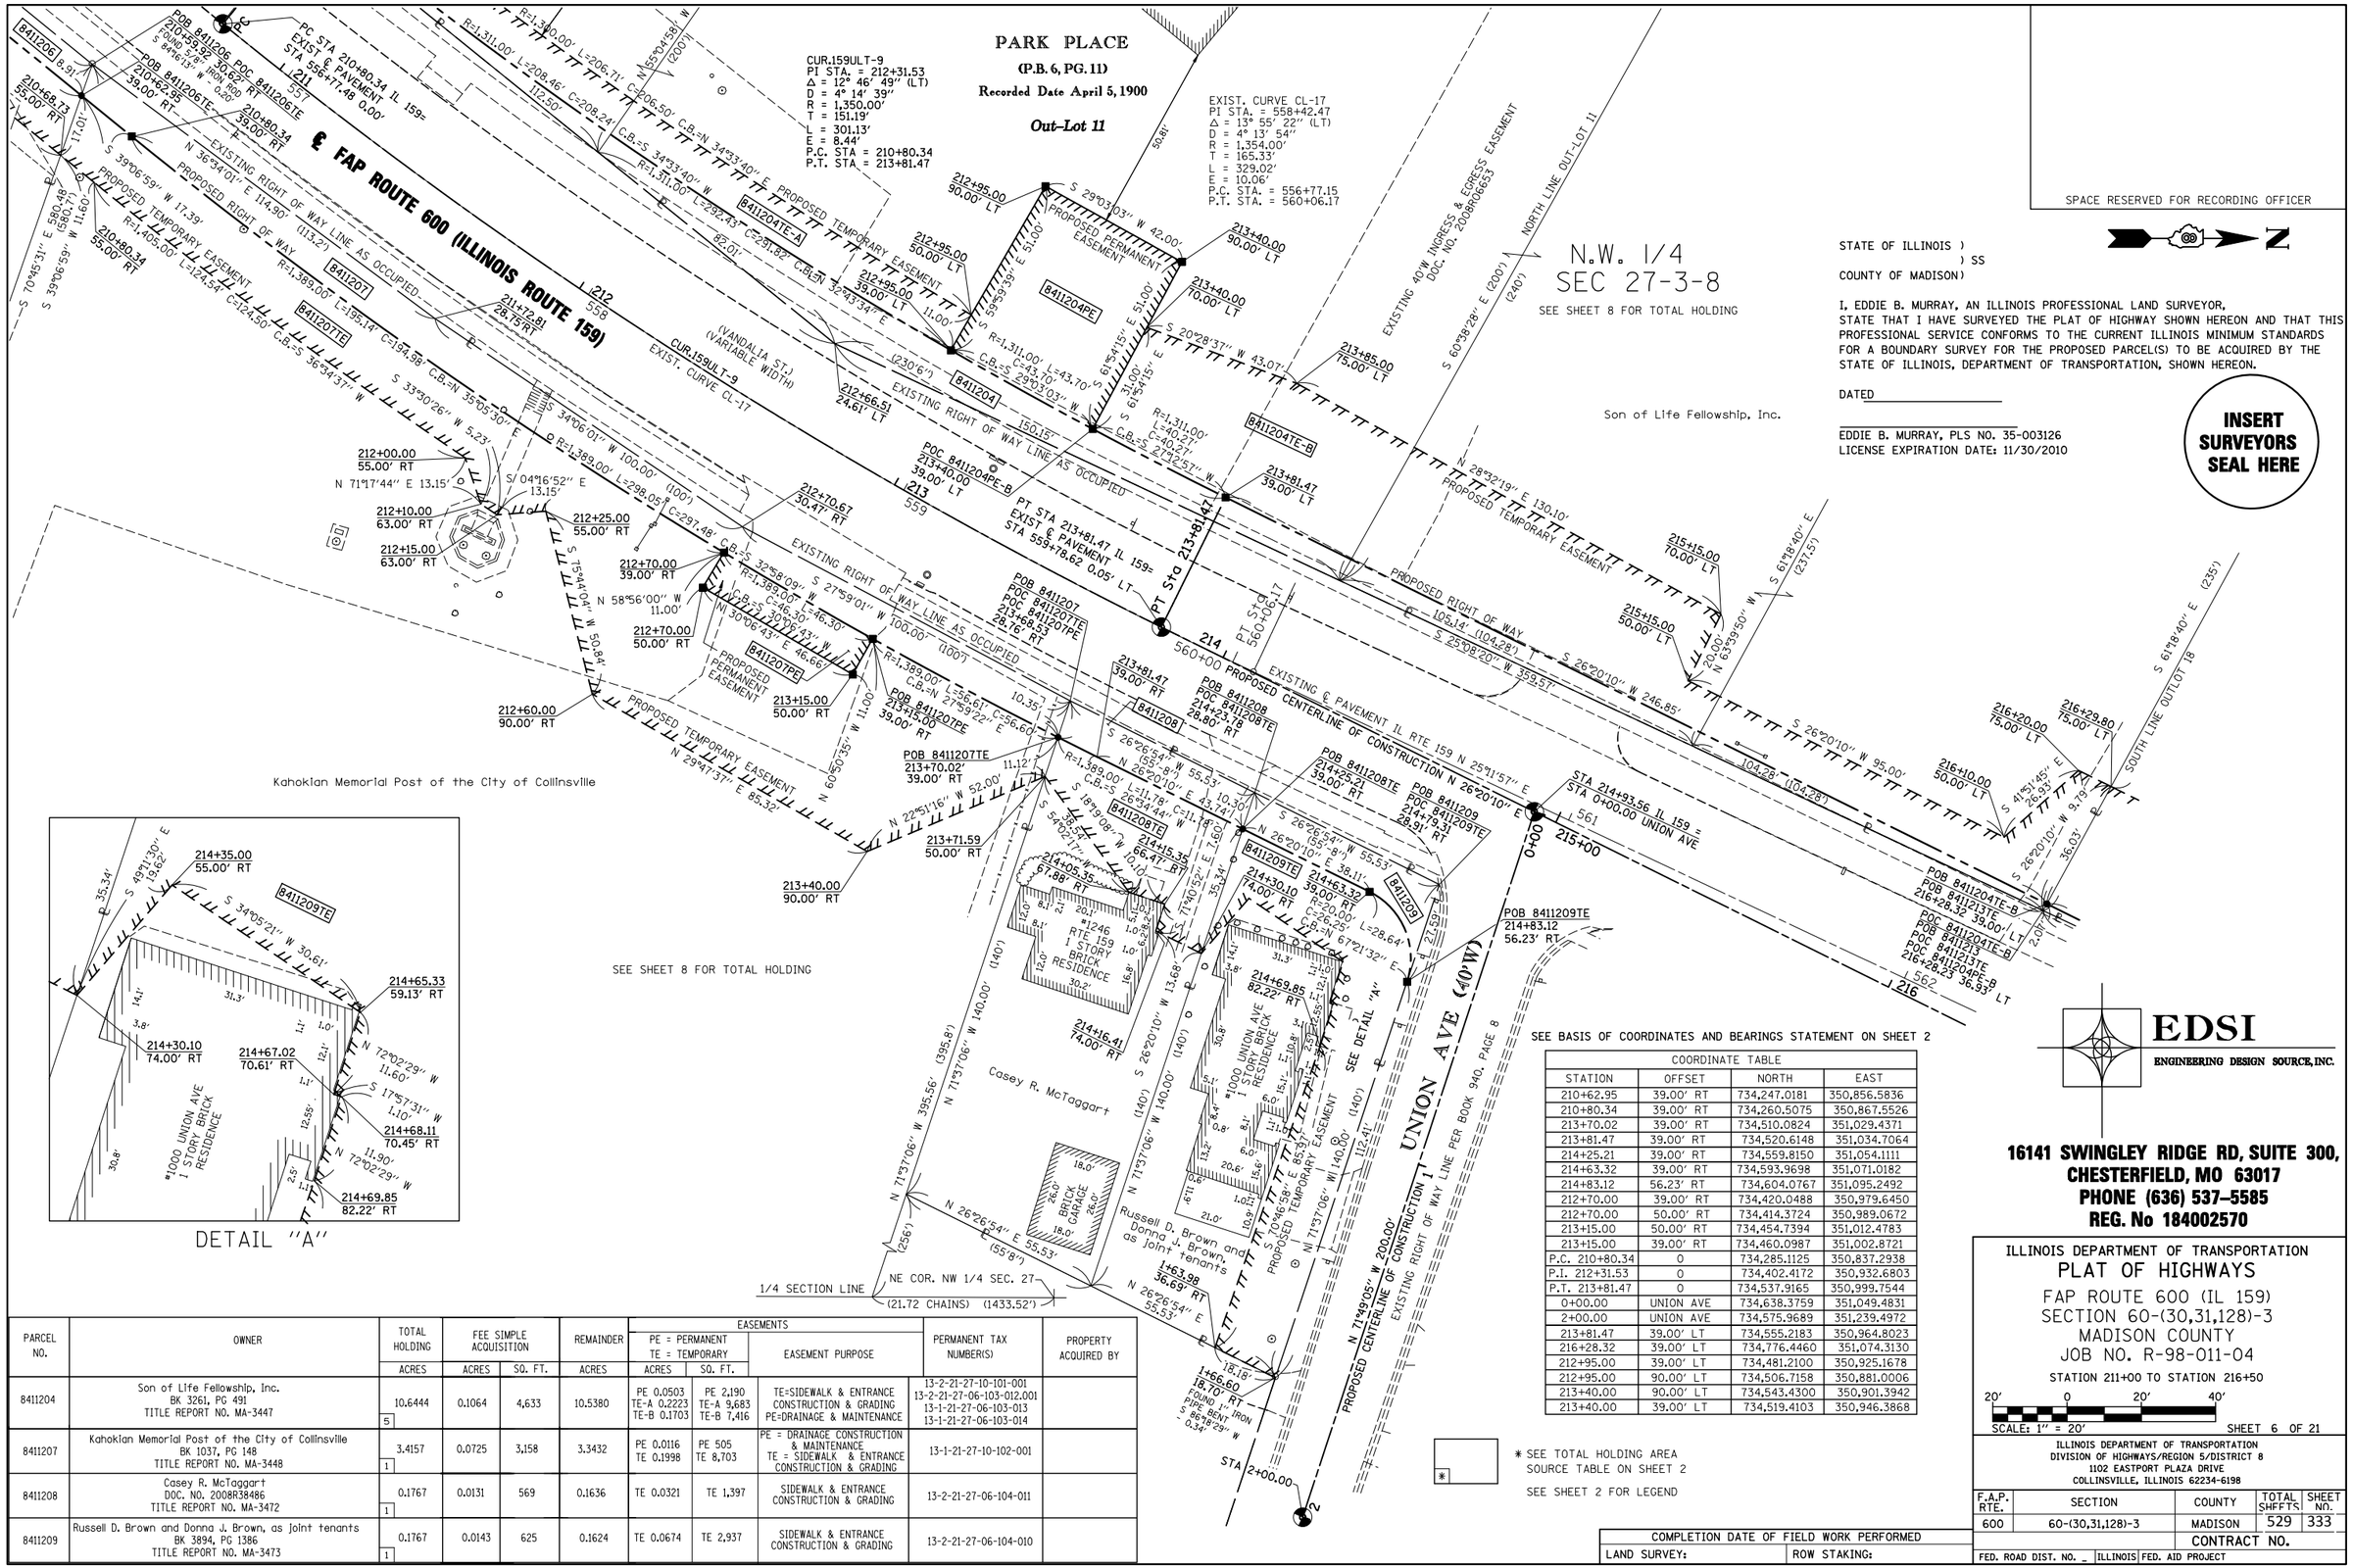

COORDINATE TABLE			
STATION	OFFSET	NORTH	EAST
210+62.95	39.00′ RT	734,247.0181	350,856.5836
210+80.34	39.00′ RT	734,260.5075	350,867.5526
213+70.02	39.00′ RT	734,510.0824	351,029.4371
213+81.47	39.00′ RT	734,520.6148	351,034.7064
214+25.21	39.00′ RT	734,559.8150	351,054.1111
214+63.32	39.00′ RT	734,593.9698	351,071.0182
214+83.12	56.23′ RT	734,604.0767	351,095.2492
212+70.00	39.00′ RT	734,420.0488	350,979.6450
212+70.00	50.00′ RT	734,414.3724	350,989.0672
213+15.00	50.00′ RT	734,454.7394	351,012.4783
213+15.00	39.00′ RT	734,460.0987	351,002.8721
P.C. 210+80.34	0	734,285.1125	350,837.2938
P.I. 212+31.53	0	734,402.4172	350,932.6803
P.T. 213+81.47	0	734,537.9165	350,999.7544
0+00.00	UNION AVE	734,638.3759	351,049.4831
2+00.00	UNION AVE	734,575.9689	351,239.4972
213+81.47	39.00′ LT	734,555.2183	350,964.8023
216+28.32	39.00′ LT	734,776.4460	351,074.3130
212+95.00	39.00′ LT	734,481.2100	350,925.1678
212+95.00	90.00′ LT	734,506.7158	350,881.0006
213+40.00	90.00′ LT	734,543.4300	350,901.3942
213+40.00	39.00′ LT	734,519.4103	350,946.3868

PARCEL NO.	OWNER	TOTAL HOLDING	FEE SIMPLE ACQUISITION		REMAINDER	EASEMENTS			PERMANENT TAX NUMBER(S)	PROPERTY ACQUIRED BY
						PE = PERMANENT TE = TEMPORARY				
		ACRES	ACRES	SQ. FT.	ACRES	ACRES	SQ. FT.	EASEMENT PURPOSE		
8411204	Son of Life Fellowship, Inc. BK 3261, PG 491 TITLE REPORT NO. MA-3447	10.6444 [5]	0.1064	4,633	10.5380	PE 0.0503 TE-A 0.2223 TE-B 0.1703	PE 2,190 TE-A 9,683 TE-B 7,416	TE=SIDEWALK & ENTRANCE CONSTRUCTION & GRADING PE=DRAINAGE & MAINTENANCE	13-2-21-27-10-101-001 13-2-21-27-06-103-012.001 13-1-21-27-06-103-013 13-1-21-27-06-103-014	
8411207	Kahoklan Memorial Post of the City of Collinsville BK 1037, PG 148 TITLE REPORT NO. MA-3448	3.4157 [1]	0.0725	3,158	3.3432	PE 0.0116 TE 0.1998	PE 505 TE 8,703	PE = DRAINAGE CONSTRUCTION & MAINTENANCE TE = SIDEWALK & ENTRANCE CONSTRUCTION & GRADING	13-1-21-27-10-102-001	
8411208	Casey R. McTaggart DOC. NO. 2008R38486 TITLE REPORT NO. MA-3472	0.1767 [1]	0.0131	569	0.1636	TE 0.0321	TE 1,397	SIDEWALK & ENTRANCE CONSTRUCTION & GRADING	13-2-21-27-06-104-011	
8411209	Russell D. Brown and Donna J. Brown, as joint tenants BK 3894, PG 1386 TITLE REPORT NO. MA-3473	0.1767 [1]	0.0143	625	0.1624	TE 0.0674	TE 2,937	SIDEWALK & ENTRANCE CONSTRUCTION & GRADING	13-2-21-27-06-104-010	

* SEE TOTAL HOLDING AREA SOURCE TABLE ON SHEET 2

SEE SHEET 2 FOR LEGEND

COMPLETION DATE OF FIELD WORK PERFORMED	
LAND SURVEY:	ROW STAKING:

ILLINOIS DEPARTMENT OF TRANSPORTATION
PLAT OF HIGHWAYS
FAP ROUTE 600 (IL 159)
SECTION 60-(30,31,128)-3
MADISON COUNTY
JOB NO. R-98-011-04

STATION 211+00 TO STATION 216+50

20′ 0 20′ 40′
SCALE: 1″ = 20′

SHEET 6 OF 21

ILLINOIS DEPARTMENT OF TRANSPORTATION
DIVISION OF HIGHWAYS/REGION 5/DISTRICT 8
1102 EASTPORT PLAZA DRIVE
COLLINSVILLE, ILLINOIS 62234-6198

F.A.P. RTE.	SECTION	COUNTY	TOTAL SHEETS	SHEET NO.
600	60-(30,31,128)-3	MADISON	529	333
		CONTRACT NO.		

FED. ROAD DIST. NO. _ | ILLINOIS | FED. AID PROJECT