PART OF THE SW 1/4 OF SECTION 10, T6N, R10W, OF THE 3RD PM, MADISON COUNTY, ILLINOIS

BEARINGS SHOWN HEREON ARE BASED ON SURVEY CONTROL DATA AS PROVIDED BY THE ILLINOIS DEPARTMENT OF TRANSPORTATION.

FAP ROUTE	SECTION	COUNTY	TOTAL SHEETS	SHEET NO
310	60-16	MADISON	662	143A
STA. 140+00		TO STA. 168+00		
FED. ROAD DIST. NO.	ILLINOIS	FED. AID PROJECT		

CONTRACT NO. 7631

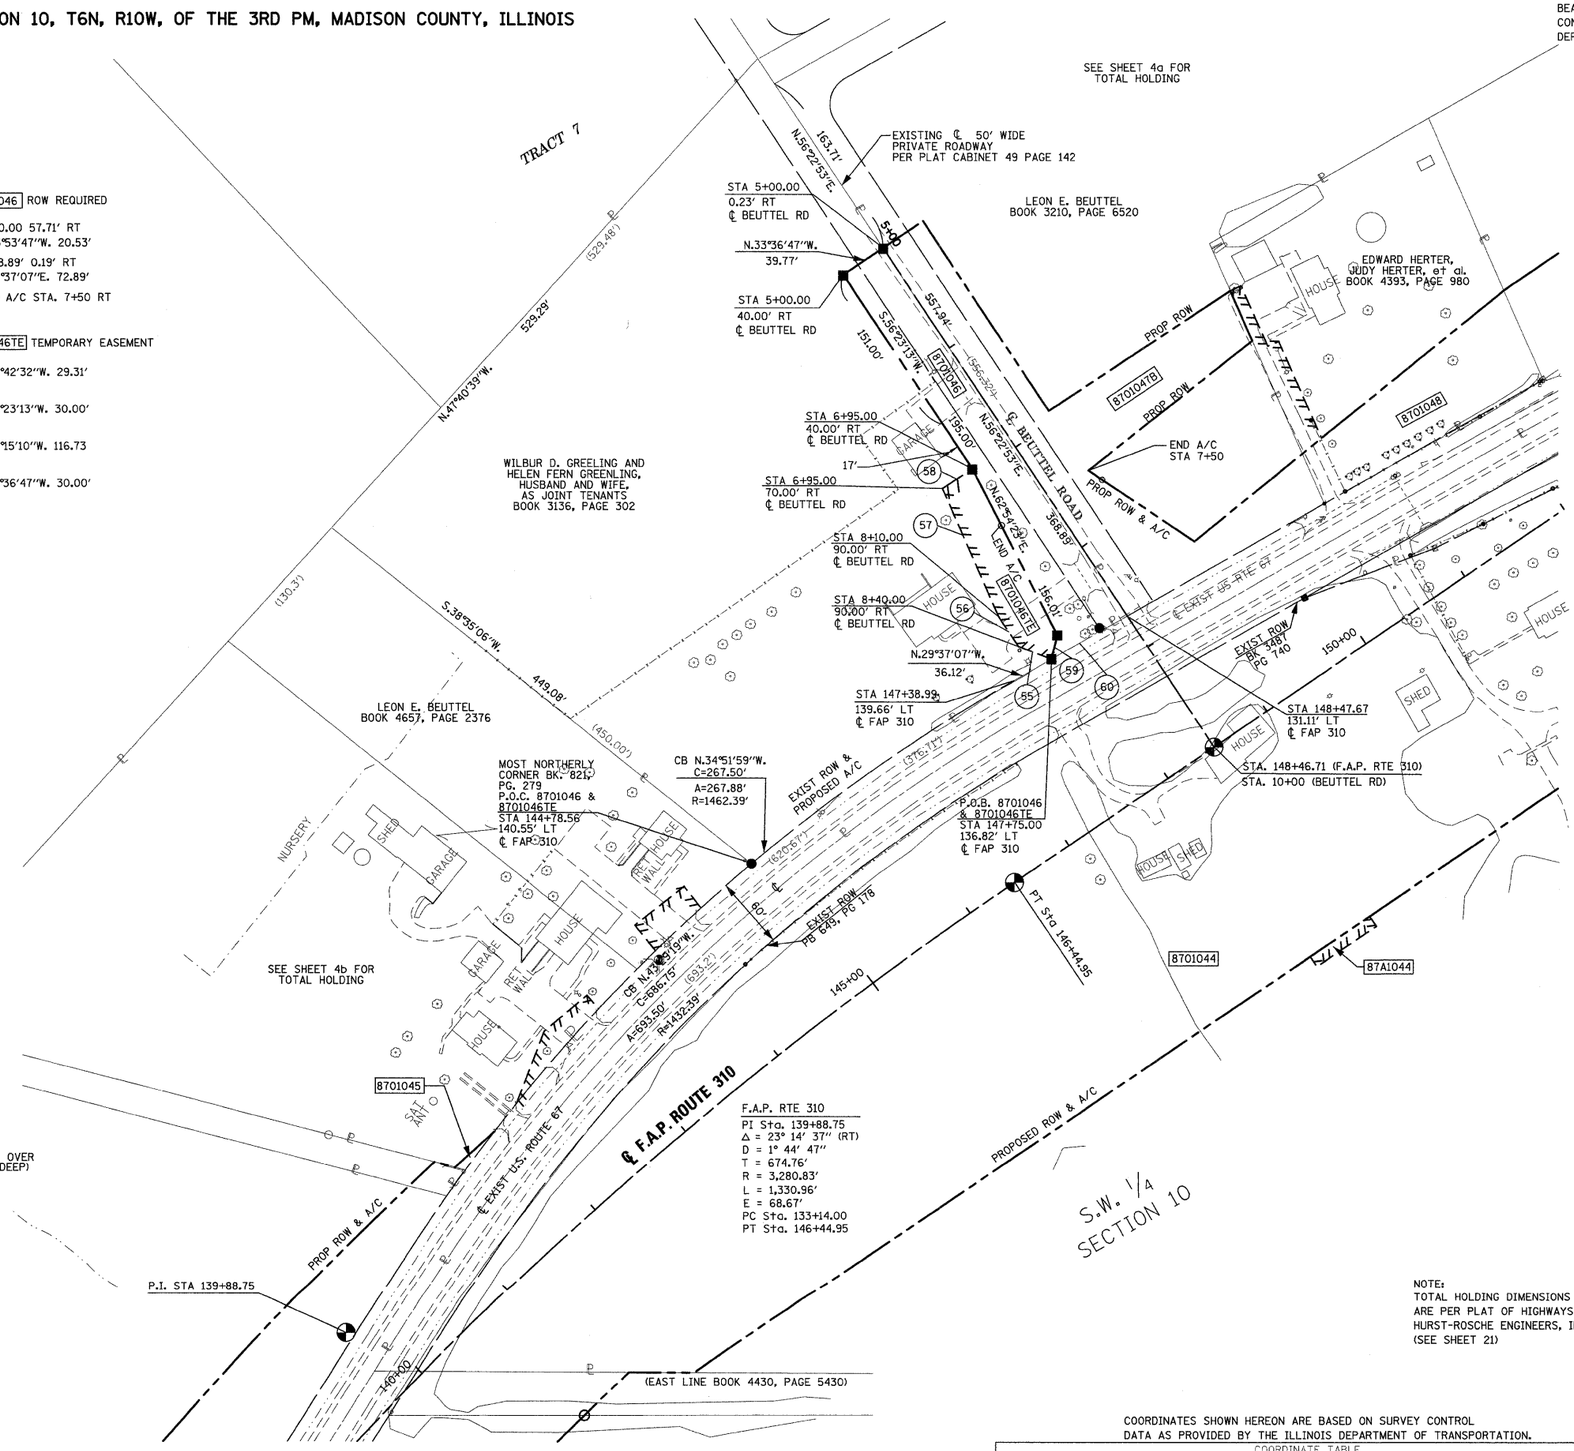

LEGEND

SECTION CORNER

QUARTER SECTION CORNER

- EXISTING CENTERLINE
- EXISTING RIGHT OF WAY LINE
- EXISTING EASEMENT LINE
- PROPOSED CENTERLINE
- A/C — ACCESS CONTROL & PROPOSED RIGHT OF WAY LINE
- A/C — ACCESS CONTROL LINE
- PROPOSED TEMPORARY EASEMENT LINE
- PROPOSED PERMANENT EASEMENT LINE
- SECTION LINE
- QUARTER SECTION LINE
- QUARTER QUARTER SECTION LINE
- ℘ — PROPERTY (DEED) LINE
- APL — APPARENT PROPERTY LINE
- 121.45 — MEASURED DIMENSION
- 123.45 (COMP) — COMPUTED DIMENSION
- (123.45) — RECORDED DIMENSION
- ● FOUND IRON PIPE OR IRON ROD
- ○ SET 5/8 INCH IRON ROD
- PERMANENT SURVEY MONUMENT, I.D.O.T. STD. 667101 (TO BE SET BY OTHERS)
- CUT CROSS FOUND OR SET
- SAME OWNERSHIP

■ STAKING OF PROPOSED RIGHT OF WAY. SET 5/8 INCH METAL ROD WITH DIVISION OF HIGHWAY SURVEY MARKER TO MONUMENT THE POSITION SHOWN. IDENTIFIED BY INSCRIPTION DATA AND SURVEYORS REGISTRATION NUMBER.

■M STAKING OF PROPOSED RIGHT OF WAY IN CULTIVATED AREAS. SET 5/8 INCH METAL ROD WITH DIVISION OF HIGHWAY SURVEY MARKER 20 INCHES BELOW GROUND SURFACE TO MONUMENT THE POSITION SHOWN. IDENTIFIED BY INSCRIPTION DATA AND SURVEYORS REGISTRATION NUMBER.

STATE OF ILLINOIS)
) SS
COUNTY OF)

THIS IS TO CERTIFY THAT I, GREGORY S. McVICAR AN ILLINOIS PROFESSIONAL LAND SURVEYOR, HAS SURVEYED THE PLAT OF HIGHWAYS SHOWN HEREON IN SECTION 10, TOWNSHIP 6 NORTH, RANGE 10 WEST, OF THE THIRD PRINCIPAL MERIDIAN, MADISON COUNTY, THAT THE SURVEY IS TRUE AND COMPLETE AS SHOWN TO THE BEST OF MY KNOWLEDGE AND BELIEF, THAT THE PLAT CORRECTLY REPRESENTS SAID SURVEY, THAT ALL MONUMENTS FOUND AND ESTABLISHED ARE OF PERMANENT QUALITY AND OCCUPY THE POSITIONS SHOWN THEREON AND THAT THE MONUMENTS ARE SUFFICIENT TO ENABLE THE SURVEY TO BE RETRACED. MADE FOR THE DEPARTMENT OF TRANSPORTATION, STATE OF ILLINOIS.

DATED _____

GREGORY S. McVICAR, PLS No. 035-3512
LICENSE EXPIRES NOVEMBER 30, 2010

PROFESSIONAL LAND SURVEYOR — GREGORY S. McVICAR — 035-003512 — EDWARDSVILLE — ILLINOIS — STATE OF ILLINOIS

NOTE:
TOTAL HOLDING DIMENSIONS AND AREA SHOWN ARE PER PLAT OF HIGHWAYS PREPARED BY HURST-ROSCHE ENGINEERS, INC., DATED 5/6/09. (SEE SHEET 21)

COORDINATES SHOWN HEREON ARE BASED ON SURVEY CONTROL DATA AS PROVIDED BY THE ILLINOIS DEPARTMENT OF TRANSPORTATION.

COORDINATE TABLE

STATION	OFFSET	NORTH	EAST	STATION	OFFSET	NORTH	EAST
146+44.95	℄	844,092.7977	2,284,526.3162	5+00.00	40.00' RT	843,949.7317	2,284,018.9050
148+46.71	℄	844,259.8344	2,284,413.1596	5+00.00	0.23' RT	843,982.8515	2,283,996.8900
139+88.75	PI	843,534.1563	2,284,904.7597	6+95.00	40.00' RT	844,057.6802	2,284,181.3000
147+38.99	139.66' LT	844,092.3219	2,284,357.9530	8+50.00	57.71' RT	844,128.7330	2,284,320.1890
144+78.56	140.55' LT	843,872.8380	2,284,510.8740	148+47.67	131.11' LT	844,949.7317	2,284,304.0760
147+75.00	136.82' LT	844,123.7310	2,284,340.1010				

•• HUSBAND AND WIFE AS JOINT TENANTS

PARCEL NO.	OWNER/TITLE REPORT NO.	TOTAL HOLDING	R.O.W. REQUIRED	PREVIOUSLY DEDICATED	REMAINDER	EASEMENTS TEMP	EASEMENTS PERM	EASEMENT PURPOSE	PERMANENT TAX NUMBER	PROPERTY ACQUIRED BY
8701046	•• WILBUR D. GREELING AND HELEN FERN GREELING (I96 MA-1403) MA-3918.0	5.0760 AC 221,111 SF	0.3761 AC 16,382 SF	N/A	4.6999 AC 204,279 SF	0.1232 AC 5,365 SF	N/A	GRADING & ENTRANCE CONSTRUCTION	24-1-01-10-00-000-015.002	

SHERRILL ASSOCIATES, INC.
Engineers - Surveyors - Planners
Professional Design Firm Number 184-001238
20 Edwardsville Professional Park, Edwardsville, IL 62025 — 2727 Lemay Ferry Road, St. Louis, MO 63125

ILLINOIS DEPARTMENT OF TRANSPORTATION

PLAT OF HIGHWAYS

FAP ROUTE 310 (US 67)
SECTION 60-16
MADISON COUNTY
JOB NO. R-98-001-97

STATION 140+00 TO STATION 168+00

60' 0 60' 120'
SCALE: 1" = 60'

SHEET 21A OF 29

ILLINOIS DEPARTMENT OF TRANSPORTATION
DIVISION OF HIGHWAYS/DISTRICT 8
1102 EASTPORT PLAZA DRIVE
COLLINSVILLE, ILLINOIS 62234-6198

DATE 3-28-01
3-28-84+12KB
C:\Documents and Settings\sepland\Local Settings\Temporary Internet Files\Content.Outlook\SEDDMWO\ow021a-V8.dgn
•REF-PROJ-ROW •REF-CLOSURES
•REF-PROJ-ROW100 •REF-EXCL
•REF-CL100 •REF-SETPIN
•REF-PROJ-ROW100TAX2
•REF-PROJ-ROW