PART OF THE SW 1/4 OF SECTION 34, T3N, R8W, OF THE 3RD PM, MADISON COUNTY, ILLINOIS

SEE BASIS OF COORDINATES AND BEARINGS STATEMENT ON SHEET 2

COORDINATE TABLE			
STATION	OFFSET	NORTH	EAST
127+14.87	50.00' LT	726,786.8446	349,219.3511
127+09.51	29.30' LT	726,773.7643	349,236.2219
128+50.11	414.51' LT	727,020.2171	348,918.3505
128+58.79	416.64' LT	727,026.5870	348,918.1410
129+08.56	305.98' LT	727,030.3080	349,034.5744
130+28.49	17.55' LT	727,069.3594	349,338.9354
131+79.33	347.81' LT	727,239.2398	349,027.7031
131+63.91	21.09' LT	727,202.1286	349,352.5797
132+15.40	23.76' LT	727,252.8359	349,352.9316
130+12.28	62.53' RT	727,038.4283	349,414.6178
130+13.75	80.00' RT	727,036.6378	349,432.0658
131+00.00	80.00' RT	727,126.8482	349,446.4382
132+50.00	65.00' RT	727,285.4850	349,442.6252
133+31.69	53.79' RT	727,370.5736	349,430.1173
133+32.47	47.81' RT	727,371.1100	349,424.1035
125+46.79	PC	726,617.3704	349,188.5743
134+84.11	PT	727,519.6675	349,360.8661
130+35.23	PI	727,037.3509	349,437.9482

SEE SHEET 46 FOR CONTROL POINTS WITH CROSSTIES
(a) - SET DRILL HOLE WITH MAG NAIL
(b) - SET MAG NAIL OR LANDSCAPE NAIL

CURVE 8411029
L = 334.24'
R = 1045.20'
C = 332.82'
CB = N 01° 38' 00" E

CURVE 8411029B1
L = 50.71'
R = 965.20'
C = 50.71'
CB = S 00° 23' 52" W

CURVE 8411029B2
L = 133.58'
R = 965.20'
C = 133.47'
CB = S 05° 52' 03" W

CURVE 8411029B3
L = 314.32'
R = 965.20'
C = 312.93'
CB = S 19° 09' 41" W

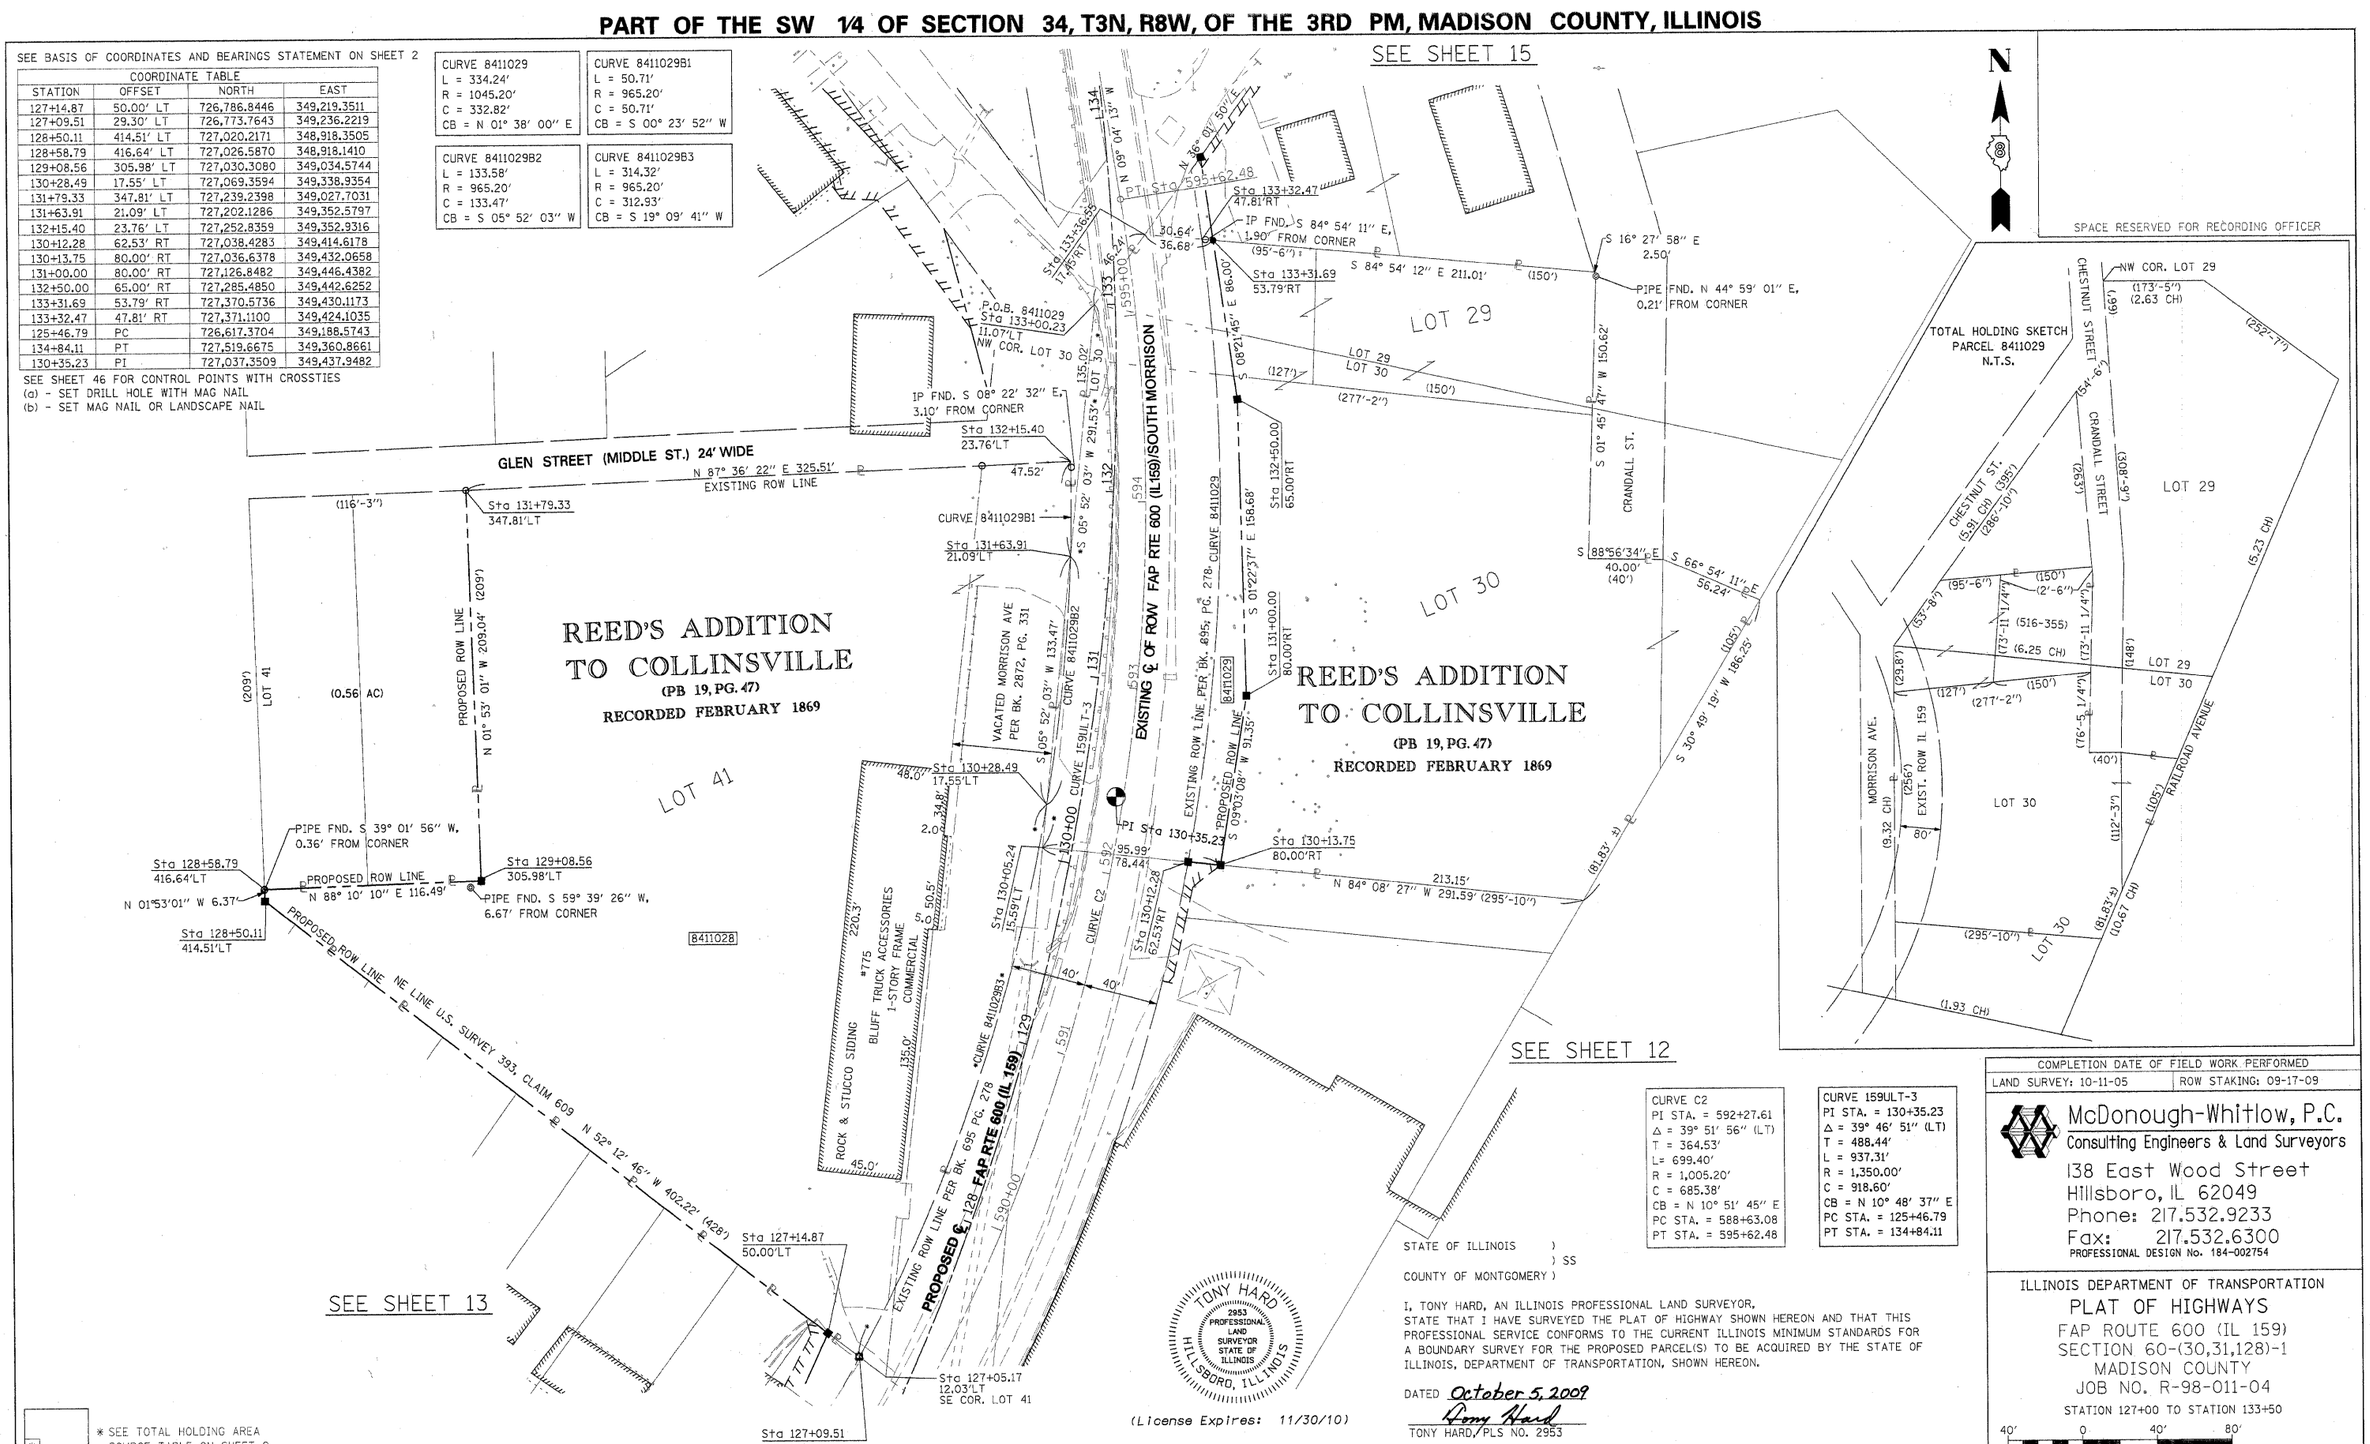

CURVE C2
PI STA. = 592+27.61
Δ = 39° 51' 56" (LT)
T = 364.53'
L= 699.40'
R = 1,005.20'
C = 685.38'
CB = N 10° 51' 45" E
PC STA. = 588+63.08
PT STA. = 595+62.48

CURVE 159ULT-3
PI STA. = 130+35.23
Δ = 39° 46' 51" (LT)
T = 488.44'
L = 937.31'
R = 1,350.00'
C = 918.60'
CB = N 10° 48' 37" E
PC STA. = 125+46.79
PT STA. = 134+84.11

STATE OF ILLINOIS)
) SS
COUNTY OF MONTGOMERY)

I, TONY HARD, AN ILLINOIS PROFESSIONAL LAND SURVEYOR, STATE THAT I HAVE SURVEYED THE PLAT OF HIGHWAY SHOWN HEREON AND THAT THIS PROFESSIONAL SERVICE CONFORMS TO THE CURRENT ILLINOIS MINIMUM STANDARDS FOR A BOUNDARY SURVEY FOR THE PROPOSED PARCEL(S) TO BE ACQUIRED BY THE STATE OF ILLINOIS, DEPARTMENT OF TRANSPORTATION, SHOWN HEREON.

DATED October 5, 2009

Tony Hard

TONY HARD, PLS NO. 2953

TONY HARD 2953 PROFESSIONAL LAND SURVEYOR STATE OF ILLINOIS HILLSBORO, ILLINOIS

(License Expires: 11/30/10)

* SEE TOTAL HOLDING AREA SOURCE TABLE ON SHEET 2

PARCEL NO.	OWNER	TOTAL HOLDING	FEE SIMPLE ACQUISITION						REMAINDER	EASEMENTS			PERMANENT TAX NUMBER	PROPERTY ACQUIRED BY
			GROSS		PREVIOUSLY DEDICATED AND/OR USED		NET			PE = PERMANENT TE = TEMPORARY		EASEMENT PURPOSE		
		ACRES	ACRES	SQ. FT.	ACRES	SQ. FT.	ACRES	SQ. FT.	ACRES	ACRES	SQ. FT.			
8411028	RONALD R. POLETTE TITLE REPORT NO. MA-3440.0	2.8454 [1]	2.8454	123,946	-	-	2.8454	123,946	0	-	-		13-2-21-34-13-301-023	
8411029	VICTOR A. PACEWIC, AS TRUSTEE UNDER THE PROVISIONS OF A TRUST AGREEMENT DATED THE 12TH DAY OF MAY, 2004, KNOWN AS THE VICTOR A. PACEWIC TRUST AS TO A 1/4 INTEREST, EDWARD PACEWIC, AS TO AN UNDIVIDED 1/4 INTEREST, ALEXANDER PACEWIC AS TO AN UNDIVIDED 1/4 INTEREST AND DANIEL PACEWIC AS TO AN UNDIVIDED 1/4 INTEREST TITLE REPORT NO. MA-3432.0	2.3194 [1]	0.6591	28,712	0.5564	24,236	0.1027	4,476	1.6603	-	-		13-2-21-34-13-302-002 13-2-21-34-13-302-002.001	

COMPLETION DATE OF FIELD WORK PERFORMED
LAND SURVEY: 10-11-05 | ROW STAKING: 09-17-09

McDonough-Whitlow, P.C.
Consulting Engineers & Land Surveyors
138 East Wood Street
Hillsboro, IL 62049
Phone: 217.532.9233
Fax: 217.532.6300
PROFESSIONAL DESIGN No. 184-002754

ILLINOIS DEPARTMENT OF TRANSPORTATION
PLAT OF HIGHWAYS
FAP ROUTE 600 (IL 159)
SECTION 60-(30,31,128)-1
MADISON COUNTY
JOB NO. R-98-011-04
STATION 127+00 TO STATION 133+50

40' 0 40' 80'
SCALE: 1" = 40'
SHEET 14 OF 46

ILLINOIS DEPARTMENT OF TRANSPORTATION
DIVISION OF HIGHWAYS/REGION 5/DISTRICT 8
1102 EASTPORT PLAZA DRIVE
COLLINSVILLE, ILLINOIS 62234-6198

F.A.P. RTE.	SECTION	COUNTY	TOTAL SHEETS	SHEET NO.
600	60-(30,31,128)-1	MADISON	399	195
		CONTRACT NO. 76830		
FED. ROAD DIST. NO.	ILLINOIS	FED. AID PROJECT		