CONTRACT NO. 62700

F.A. ROUTE NO.	SECTION	COUNTY	TOTAL SHEETS	SHEET NO.
866	*	LAKE	554	218
FED. ROAD DIST. NO.	ILLINOIS	FED. AID PROJECT		

*(L-2(W,R);6,6A & 6 EXT) WRS-1

PART OF THE NW 1/4 OF SEC. 8, TWP. 46 N., R. 10 E. OF THE 3RD. P.M., IN LAKE COUNTY, ILLINOIS.

6075949
10/18/2006

PARCEL NUMBER	OWNER	TOTAL HOLDINGS ACRES	PART TAKEN ACRES	AREA IN EXISTING R.O.W. ACRES	REMAINDER AREA ACRES	EASEMENT AREA ACRES	EASEMENT AREA SQUARE FEET	EASEMENT PURPOSE	PERMANENT INDEX NUMBER	PROPERTY ACQUIRED BY
1D40330T.E.	Robert W. Kaiser, single	0.249	N/A	N/A	0.249	0.010	433	Construction Purposes	02-08-107-012	
1D40332T.E.	Michael Shehorn and Donna Shehorn, husband and wife, not as tenants in common, and not as joint tenants, but as tenants by the entirety	0.249	N/A	N/A	0.249	0.010	433	Construction Purposes	02-08-107-011	
1D40334T.E.	Debra L. Metzel	0.249	N/A	N/A	0.249	0.010	433	Construction Purposes	02-08-107-010	
1D40336T.E.	John W. Gridley, Trustee under the John W. Gridley Trust dated March 8, 1990	0.249	N/A	N/A	0.249	0.010	433	Construction Purposes	02-08-107-009	
1D40338T.E.	Kenneth D. Maloney	0.249	N/A	N/A	0.249	0.010	433	Construction Purposes	02-08-107-008	

EXISTING R.O.W. RECORDED INFORMATION		
Parcel	Document No.	Date Recorded
1D40330	156112	November 6, 1914
1D40332	156112	November 6, 1914
1D40334	156112	November 6, 1914
1D40336	156112	November 6, 1914
1D40338	156112	November 6, 1914

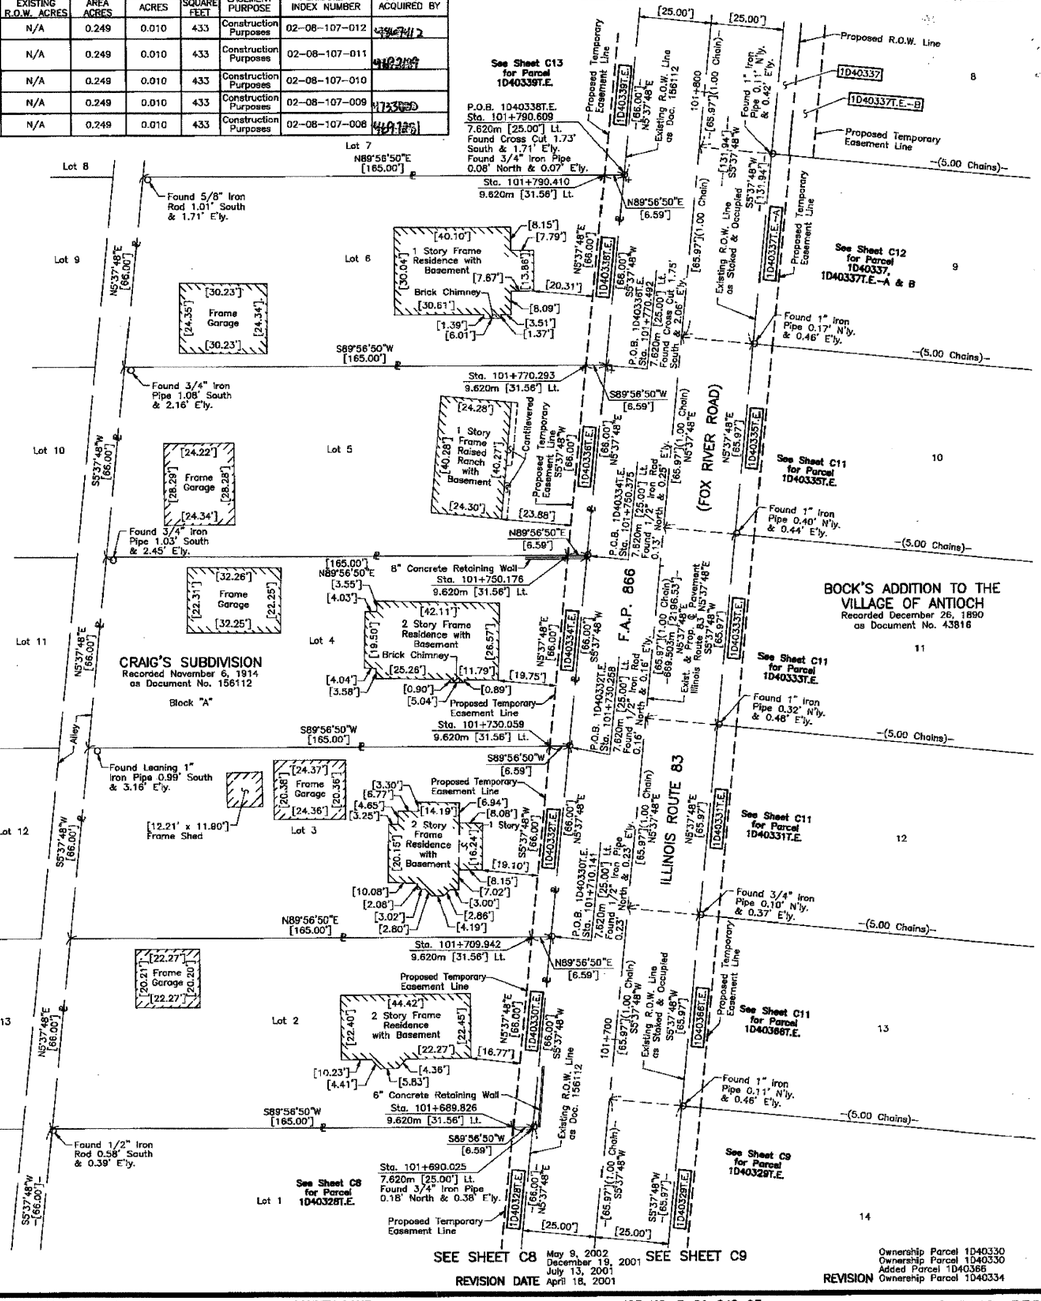

LEGEND

- SECTION CORNER
- QUARTER SECTION CORNER
- SECTION LINE
- QUARTER SECTION LINE
- QUARTER, QUARTER SECTION LINE
- PLATTED LOT LINE
- PROPERTY (DEED) LINE
- APPARENT PROPERTY LINE
- CENTER LINE
- EXISTING RIGHT OF WAY LINE
- PROPOSED RIGHT OF WAY LINE
- PROPOSED EASEMENT
- 120.327m [120.32'] METRIC DIMENSION
- MEASURED DIMENSION
- [129.32'](Comp.) COMPUTED DIMENSION
- RECORD DATA
- EXISTING BUILDING

N

SCALE: 1:250

Bearings are referenced to the Illinois State Plane Coordinate Grid System, NAD83, East Zone, as provided by the Illinois Department of Transportation.

- IRON PIPE OR ROD FOUND
- REPLACED AFTER CONSTRUCTION
- \+ CUT CROSS FOUND OR SET
- T1, T2, T3 **THESE STAKES REFERENCE FOUND OR SET MONUMENTATION.** SET 5/8 INCH IRON ROD FLUSH WITH GROUND TO TIE FOUND IRON STAKE. IDENTIFIED BY COLORED PLASTIC CAP BEARING SURVEYORS REGISTRATION NUMBER.
- BT1, BT2, BT3 **THESE STAKES, IN CULTIVATED AREAS, REFERENCE FOUND OR SET MONUMENTATION.** BURIED 5/8 INCH IRON ROD 20 INCHES BELOW GROUND TO TIE FOUND IRON STAKE. IDENTIFIED BY COLORED PLASTIC CAP BEARING SURVEYORS REGISTRATION NUMBER
- **STAKING OF PROPOSED RIGHT OF WAY.** SET DIVISION OF HIGHWAYS SURVEY MARKER TO MONUMENT THE POSITION SHOWN. IDENTIFIED BY INSCRIPTION DATA AND SURVEYORS REGISTRATION NUMBER.
- M **STAKING OF PROPOSED RIGHT OF WAY IN CULTIVATED AREAS.** BURIED 5/8 INCH METAL ROD 20 INCHES BELOW GROUND TO MARK FUTURE SURVEY MARKER POSITION IDENTIFIED BY COLORED PLASTIC CAP BEARING SURVEYORS REGISTRATION NUMBER
- PERMANENT SURVEY MARKER, I.D.O.T STD 2135 (TO BE SET BY OTHERS)
- RIGHT OF WAY STAKING PROPOSED TO BE SET

STATE OF ILLINOIS } SS
COUNTY OF LAKE }

THIS IS TO CERTIFY THAT WE, JORGENSEN & ASSOCIATES, INC., AN ILLINOIS PROFESSIONAL LAND SURVEYOR CORPORATION, NUMBER 48-80, HAVE SURVEYED THE PLAT OF HIGHWAYS SHOWN HEREON IN SECTION 8, TOWNSHIP 46N., RANGE 10E., OF THE THIRD PRINCIPAL MERIDIAN, LAKE COUNTY, THAT THE SURVEY IS TRUE AND COMPLETE AS SHOWN TO THE BEST OF MY KNOWLEDGE AND BELIEF, THAT THE PLAT CORRECTLY REPRESENTS SAID SURVEY, THAT ALL MONUMENTS FOUND AND ESTABLISHED ARE OF PERMANENT QUALITY AND OCCUPY THE POSITIONS SHOWN THEREON AND THAT THE MONUMENTS ARE SUFFICIENT TO ENABLE THE SURVEY TO BE RETRACED. MADE FOR THE DEPARTMENT OF TRANSPORTATION, STATE OF ILLINOIS.

DATED AT LAKE VILLA, ILLINOIS THIS 15th DAY OF December 2006 A.D.

Christian H. Jorgensen —PRESIDENT
ILLINOIS PROFESSIONAL LAND SURVEYOR NO.35-2797

CHRISTIAN H. JORGENSEN 2797 PROFESSIONAL LAND SURVEYOR STATE OF ILLINOIS LAKE VILLA, ILLINOIS

NOTE: COORDINATES ARE GROUND VALUES AND CAN BE CONVERTED TO GRID VALUES BY MULTIPLYING THE PUBLISHED GROUND COORDINATES BY 0.99995413.

COORDINATE TABLE			
STATION	OFFSET	NORTH	EAST
101+689.826	9.620m Lt.	646,092.0980	319,522.7136
101+690.025	7.620m Lt.	646,092.0999	319,524.7235
101+709.942	9.620m Lt.	646,112.1178	319,524.6872
101+710.141	7.620m Lt.	646,112.1197	319,526.6870
101+730.059	9.620m Lt.	646,132.1376	319,526.6607
101+730.258	7.620m Lt.	646,132.1395	319,528.6705
101+750.176	9.620m Lt.	646,152.1574	319,528.6342
101+750.375	7.620m Lt.	646,152.1593	319,530.6440
101+770.293	9.620m Lt.	646,172.1772	319,530.6077
101+770.492	7.620m Lt.	646,172.1791	319,532.6176
101+790.410	9.620m Lt.	646,192.1970	319,532.5812
101+790.609	7.620m Lt.	646,192.1989	319,534.5910

JORGENSEN & ASSOCIATES, INC.
120 PARK AVENUE
LAKE VILLA, ILLINOIS 60046
(847) 356-3371

Mail To:
Illinois Department of Transportation
ATTN: Land Acquisition - 3rd Floor
201 West Center Court
Schaumburg, IL 60196-1096

PLAT OF HIGHWAYS
STATE OF ILLINOIS
DEPARTMENT OF TRANSPORTATION
F.A.P. 866 (IL 83)

SECTION 5VB-BR LAKE COUNTY
PROJECT JOB NO. R-91-048-95
STATION 101+650 TO STATION 101+800
SCALE: 1:250/1"=6.35 SHEET C10 OF C31

BUREAU OF LAND ACQUISITION
201 WEST CENTER COURT
SCHAUMBURG, ILLINOIS 60196

REVISION	DATE
Ownership Parcel 1D40330 Ownership Parcel 1D40330 Added Parcel 1D40366 Ownership Parcel 1D40334	May 9, 2002 December 19, 2001 July 13, 2001 April 18, 2001

MADE BY

ROW PLAT	MADE	BY	DATE
NOTEBOOK NO	CHECKED		
	INKED		

ROUTE F.A.P. 866 (IL 83) SECTION 5VB-BR COUNTY LAKE JOB NO. R-91-048-95 RECORDING: RECORDED ON AS DOCUMENT NO.