IL 154 EASTBOUND
DETOUR

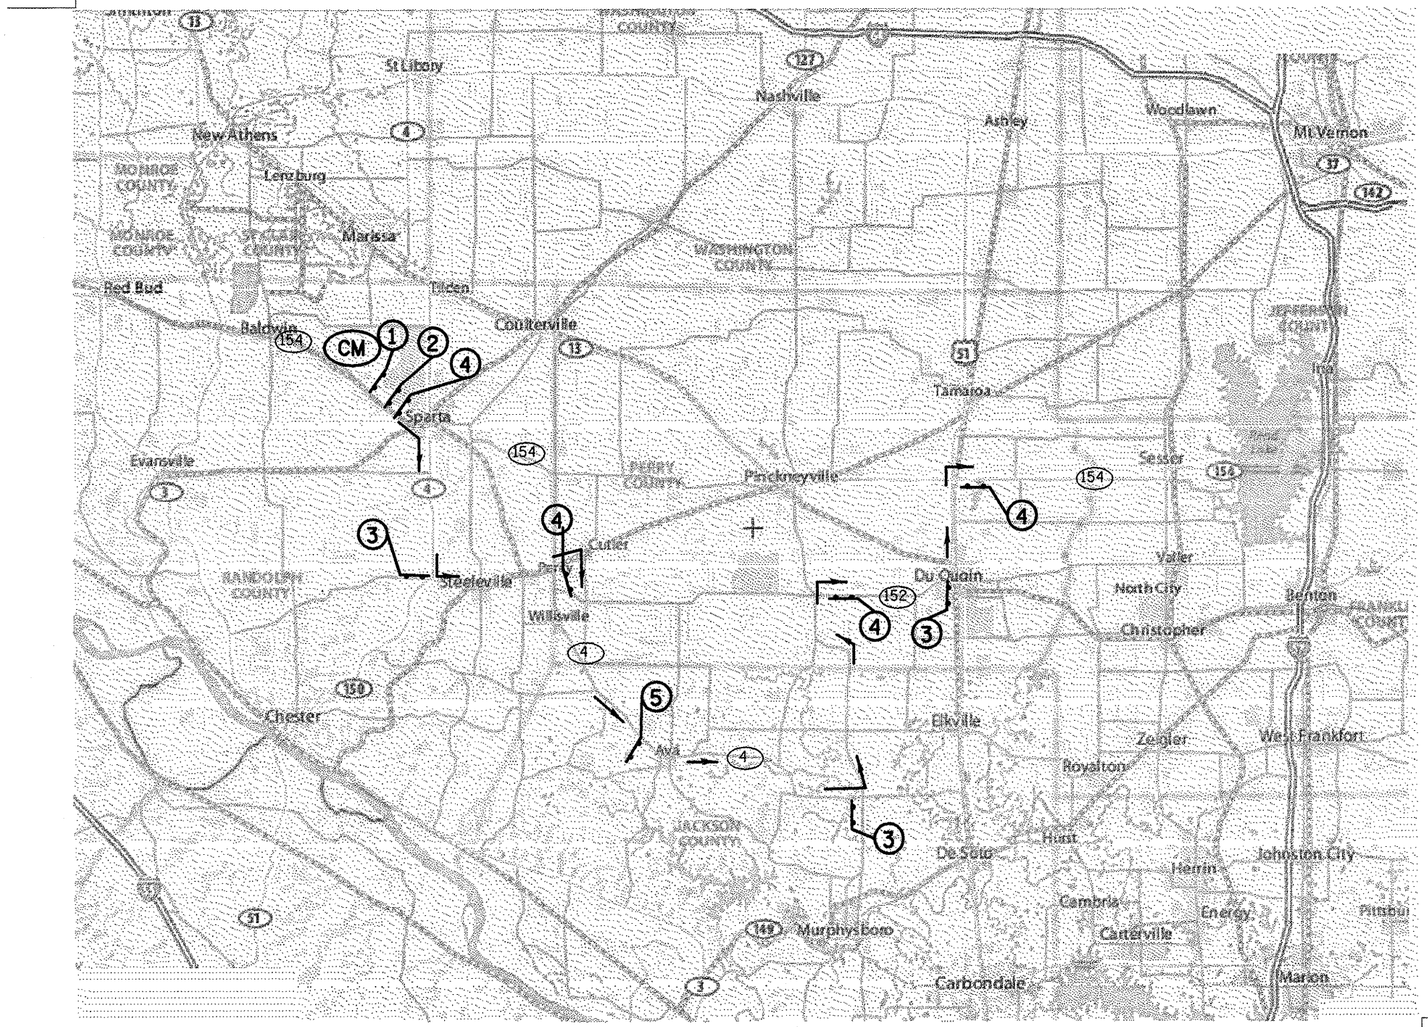

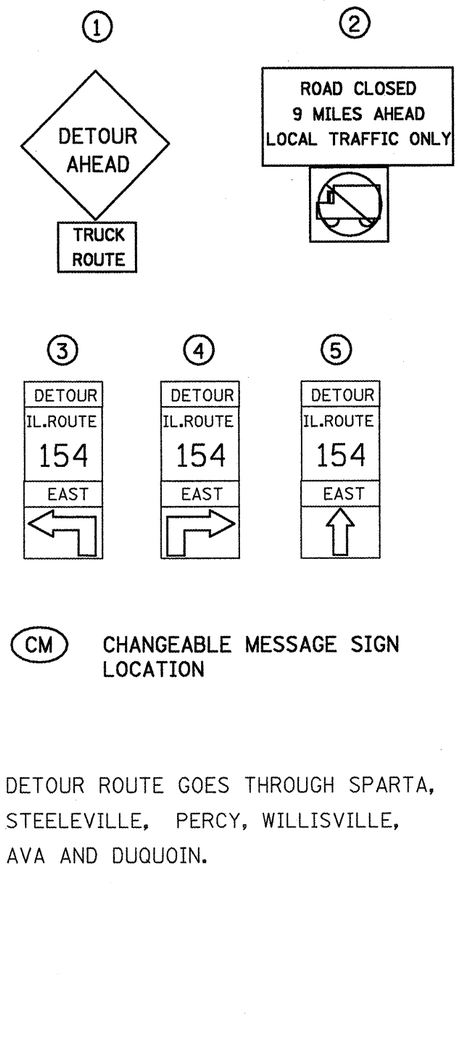

CM CHANGEABLE MESSAGE SIGN LOCATION

DETOUR ROUTE GOES THROUGH SPARTA, STEELEVILLE, PERCY, WILLISVILLE, AVA AND DUQUOIN.

*FAP 42/841

FILE NAME = c:\pw_work\PWIDOT\MCCORDKR\d0128164\7817-sht-msg.dgn	USER NAME = mccordkr	DESIGNED -	REVISED -
		DRAWN -	REVISED -
	PLOT SCALE = 100.0000 ' / IN.	CHECKED -	REVISED -
	PLOT DATE = 3/23/2009	DATE -	REVISED -

STATE OF ILLINOIS
DEPARTMENT OF TRANSPORTATION

DETOUR SIGNING
EASTBOUND IL 154

SCALE: _____ | SHEET NO. __ OF ___ SHEETS | STA. _____ TO STA. _____

F.A. RTE.	SECTION	COUNTY	TOTAL SHEETS	SHEET NO.
-	(8.103.1081)I-1	PERRY	24	24
		CONTRACT NO. 78117		
		ILLINOIS FED. AID PROJECT		