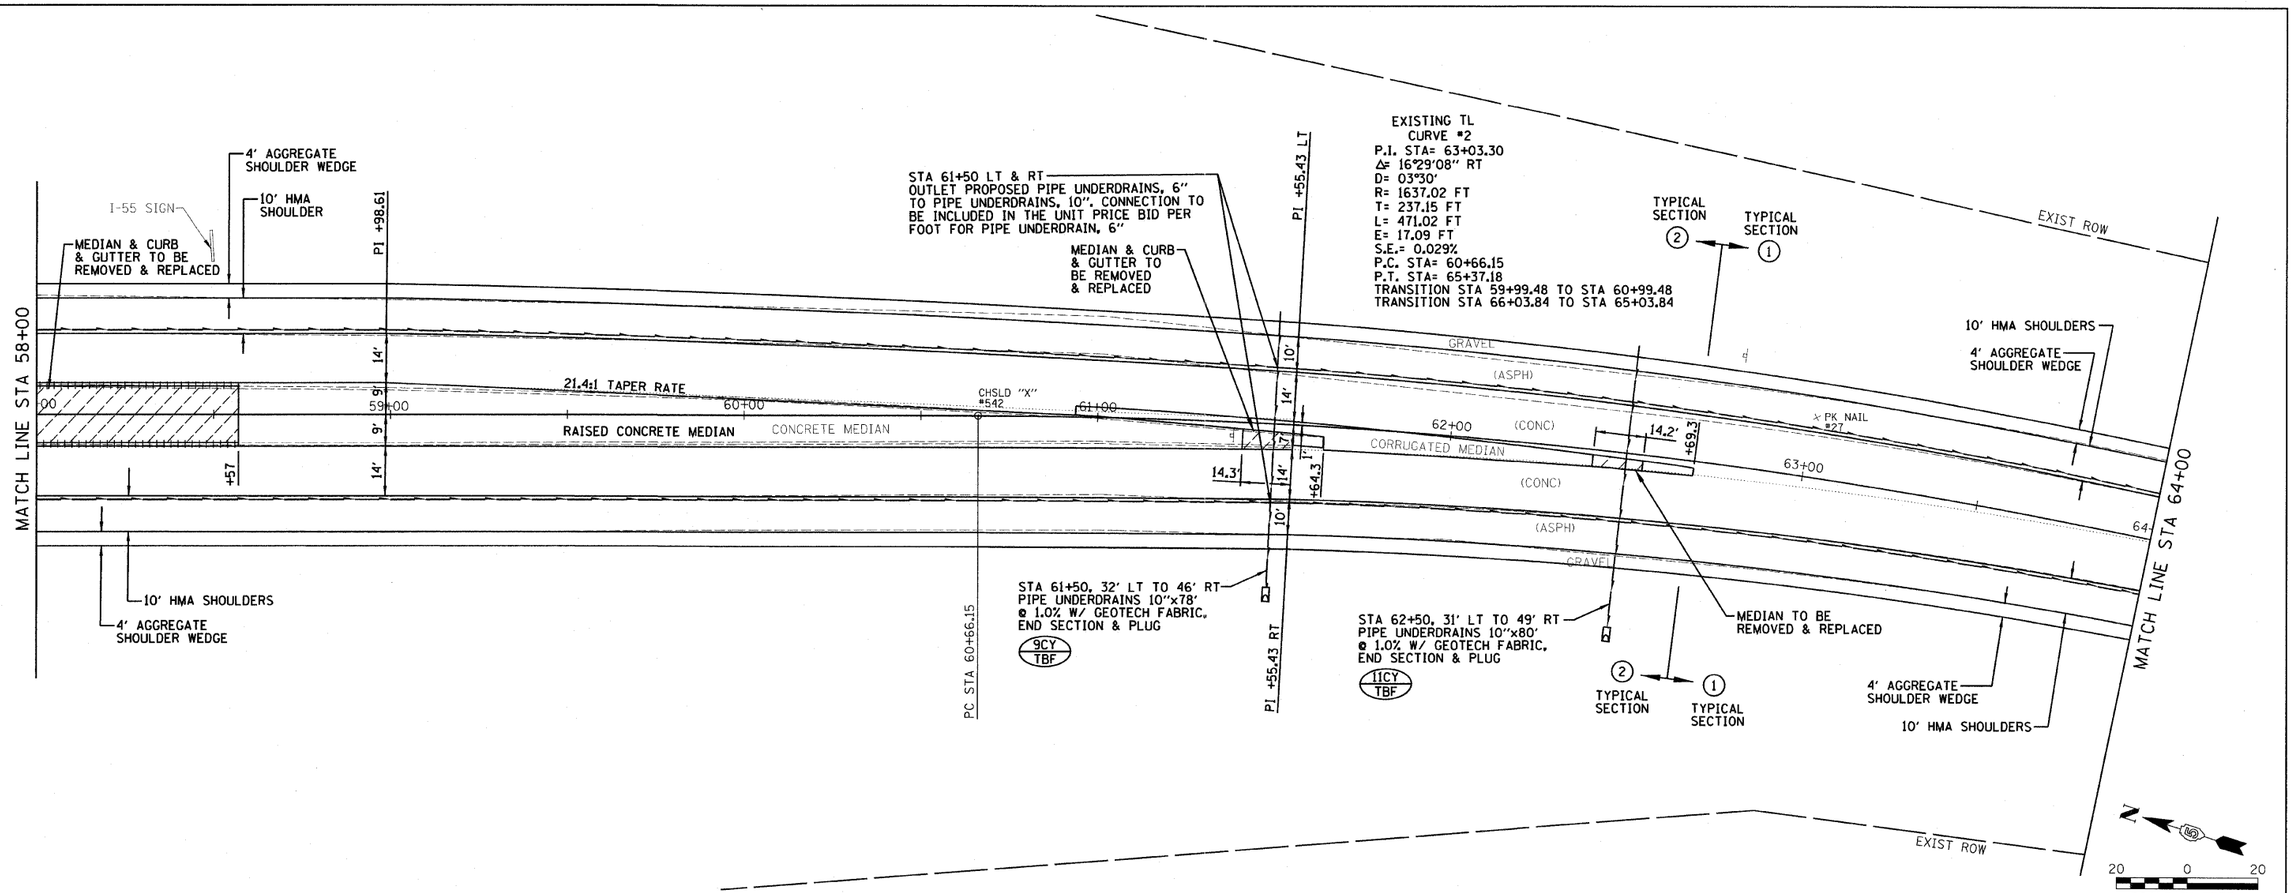

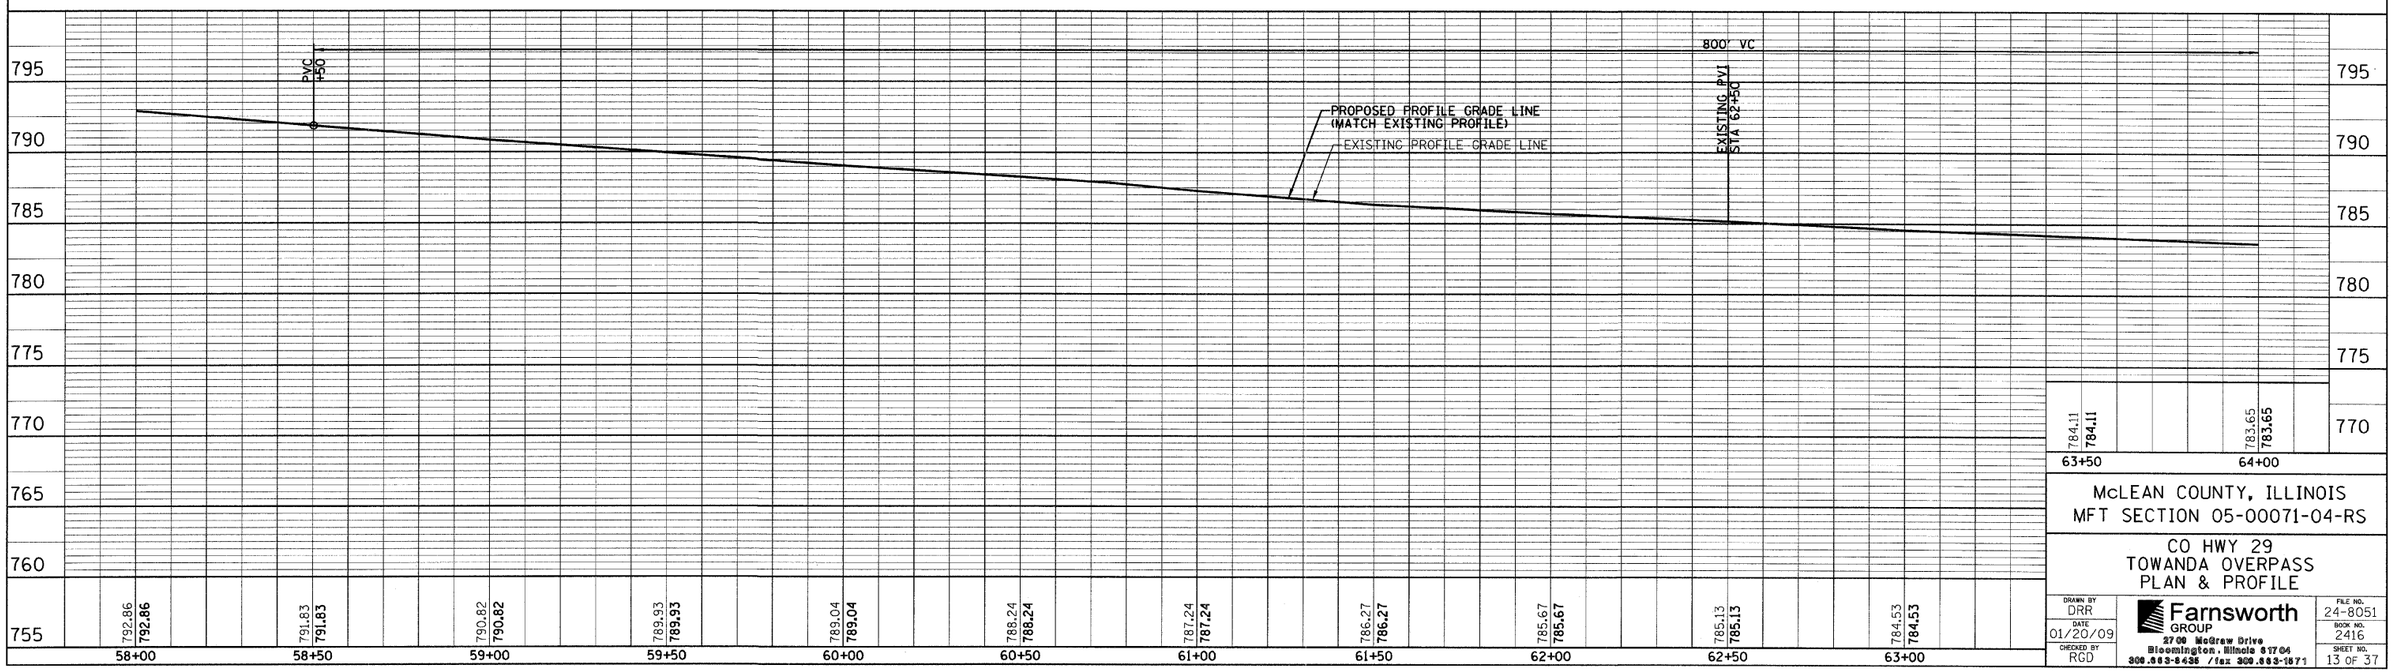

McLEAN COUNTY, ILLINOIS
MFT SECTION 05-00071-04-RS

CO HWY 29
TOWANDA OVERPASS
PLAN & PROFILE

DRAWN BY	FILE NO.
DRR	24-8051
DATE	BOOK NO.
01/20/09	2416
CHECKED BY	SHEET NO.
RGD	13 OF 37

Farnsworth GROUP
2709 McGraw Drive
Bloomington, Illinois 61704
309.663-8435 / fax 309.663-1671

FILE:
DATE:

CH29-PP6