FAS	SECTION	COUNTY	TOTAL SHEETS	SHEET NO.
881	05-00094-00-FP	HAMILTON	32	10
FED. ROAD DIST. NO. 9	ILLINOIS	CORNERVILLE ROAD		
PROJECT # RS-881(116)		CONTRACT # 99340		

LEC JOB # H061L022HM

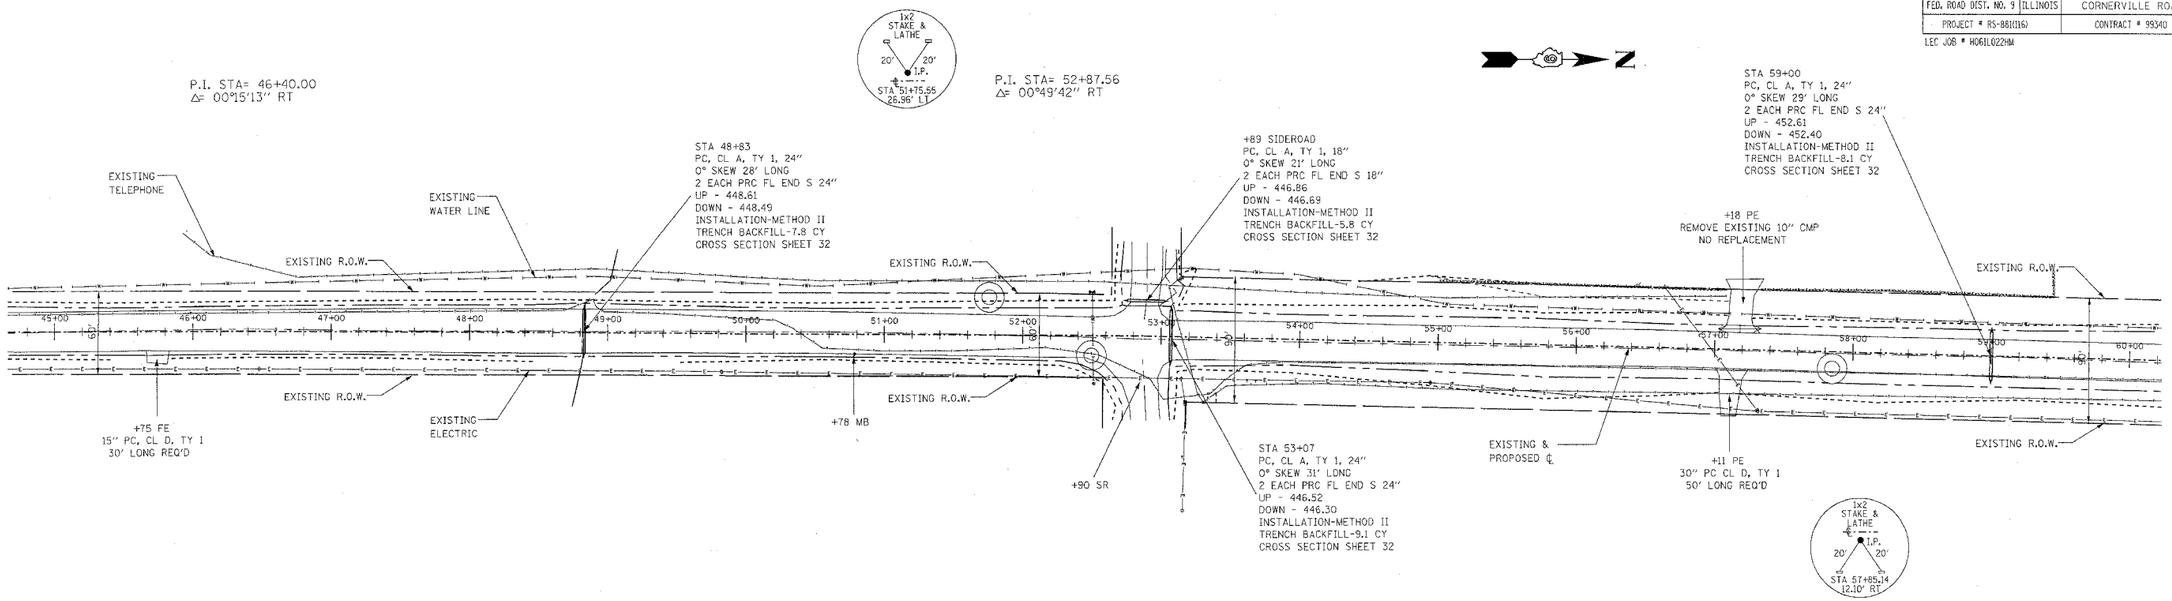

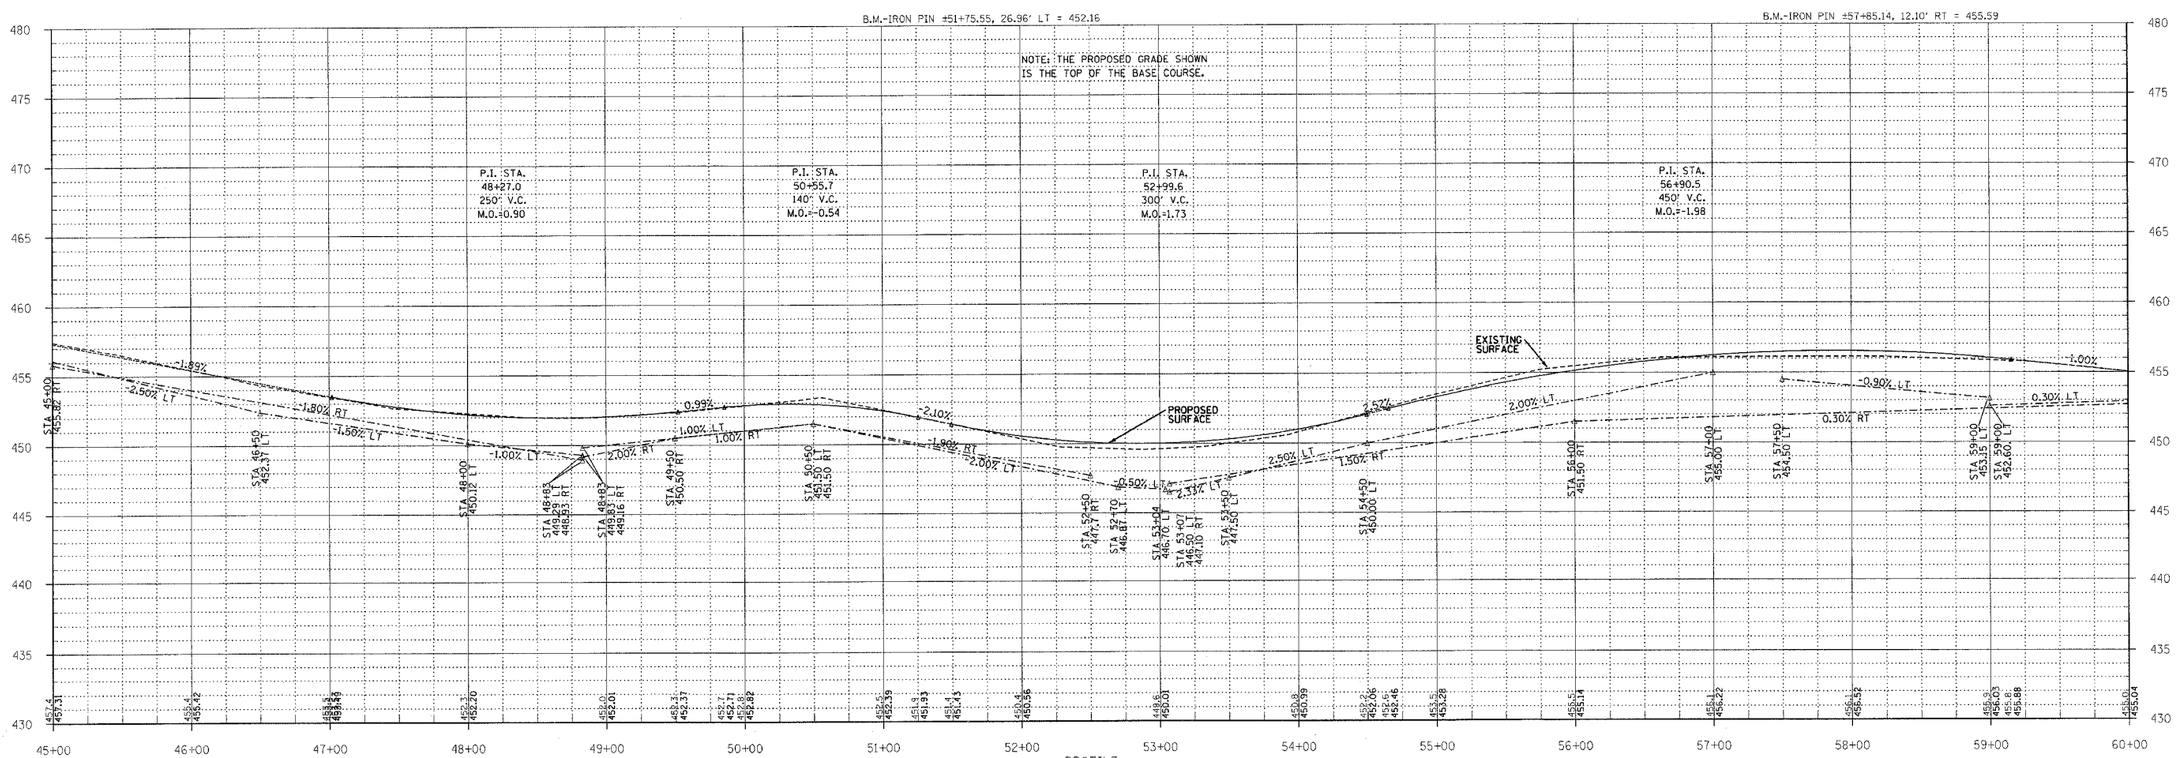

323 W. 3RD. ST.
P.O. BOX 160
MT. CARMEL, IL
62863
PHONE:
(618)-262-8651
FAX:
(618)-263-3327

405 W. STATE ST.
SUITE1
PRINCETON, IN
47670
PHONE:
(812)-386-7611
FAX:
(812)-385-2812

LAMC ENGINEERING CO.

PROFESSIONAL DESIGN FIRM
LAND SURVEY & PROFESSIONAL ENGINEERING CORPORATION
184-000887
(62-032435)(35-002769)

AARON M. MEFFORD
56284
REGISTERED PROFESSIONAL ENGINEER OF ILLINOIS

AARON M. MEFFORD
NAME
SIGNATURE
3-17-09
DATE
11-30-09
EXPIRES

F.A.S. 881 (CH 6)
CORNERVILLE ROAD
SECTION 05-00094-00-FP
HAMILTON COUNTY, ILLINOIS

SHEET TITLE:
PLAN & PROFILE

SCALE:	VARIES
BY:	AMM
DATE:	3/17/09
REV:	

10 OF 32 SHEETS

SHEET NO.
10