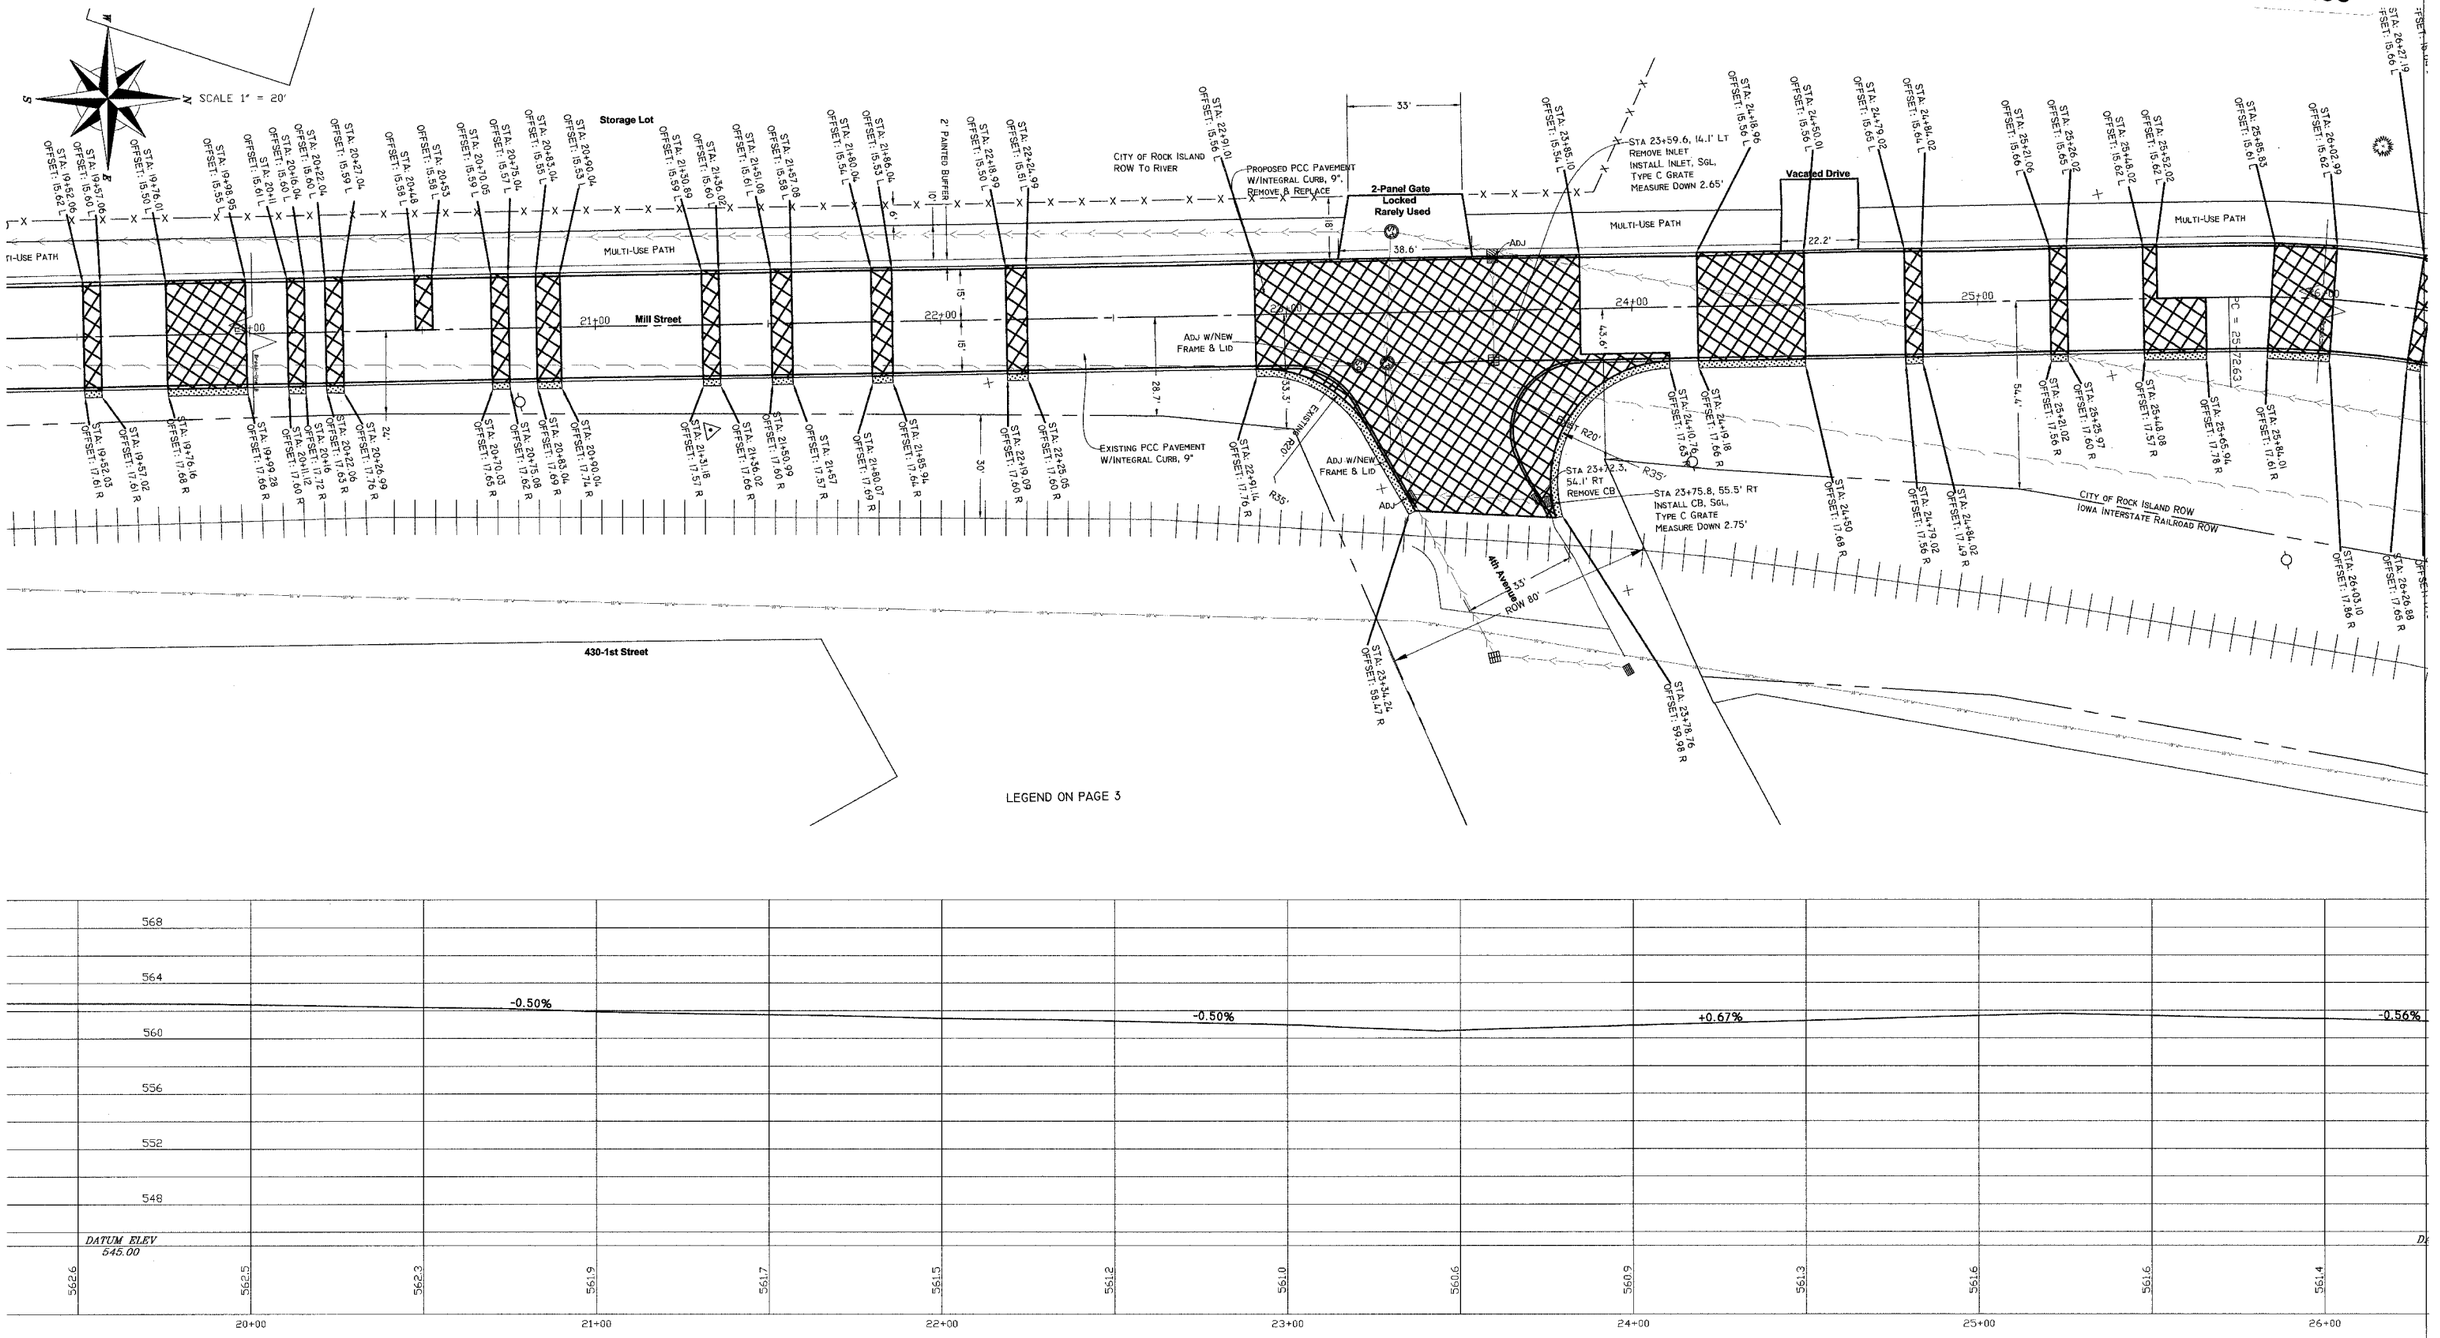

LEGEND ON PAGE 3

CITY OF ROCK ISLAND ENGINEERING DIVISION	
Mill Street Rehabilitation 3rd Avenue to 6th Avenue	
Job Number 2550	Date April 2, 2008 By WLC
Computer Drawing Name S:PW/ENG/Jobs/2550	ROCK ISLAND ILLINOIS Sheet 5 Of 14