85437

| WINNEBAGO COUNTY ILLINOIS | ROUTE | SECTION | SHEET |
|---|---|---|---|
| | 43 | 04-00355-00-RS | 22 OF 43 |

HARRISON AVENUE, STA 321+00 – STA 327+10

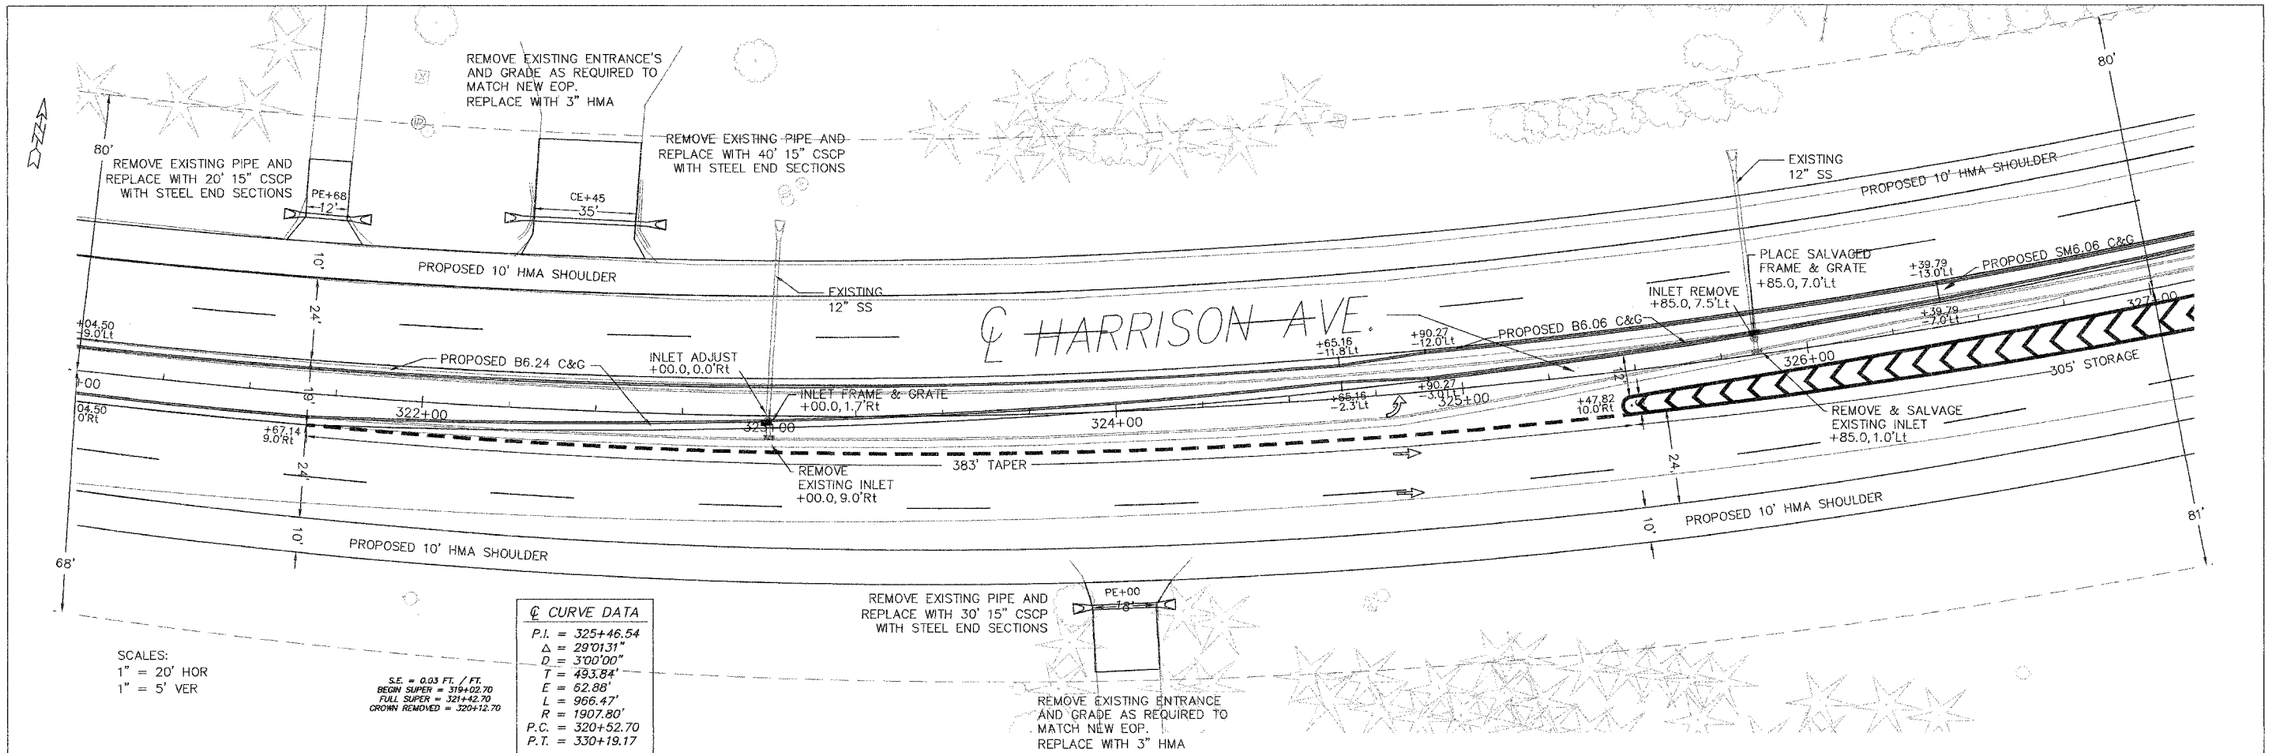


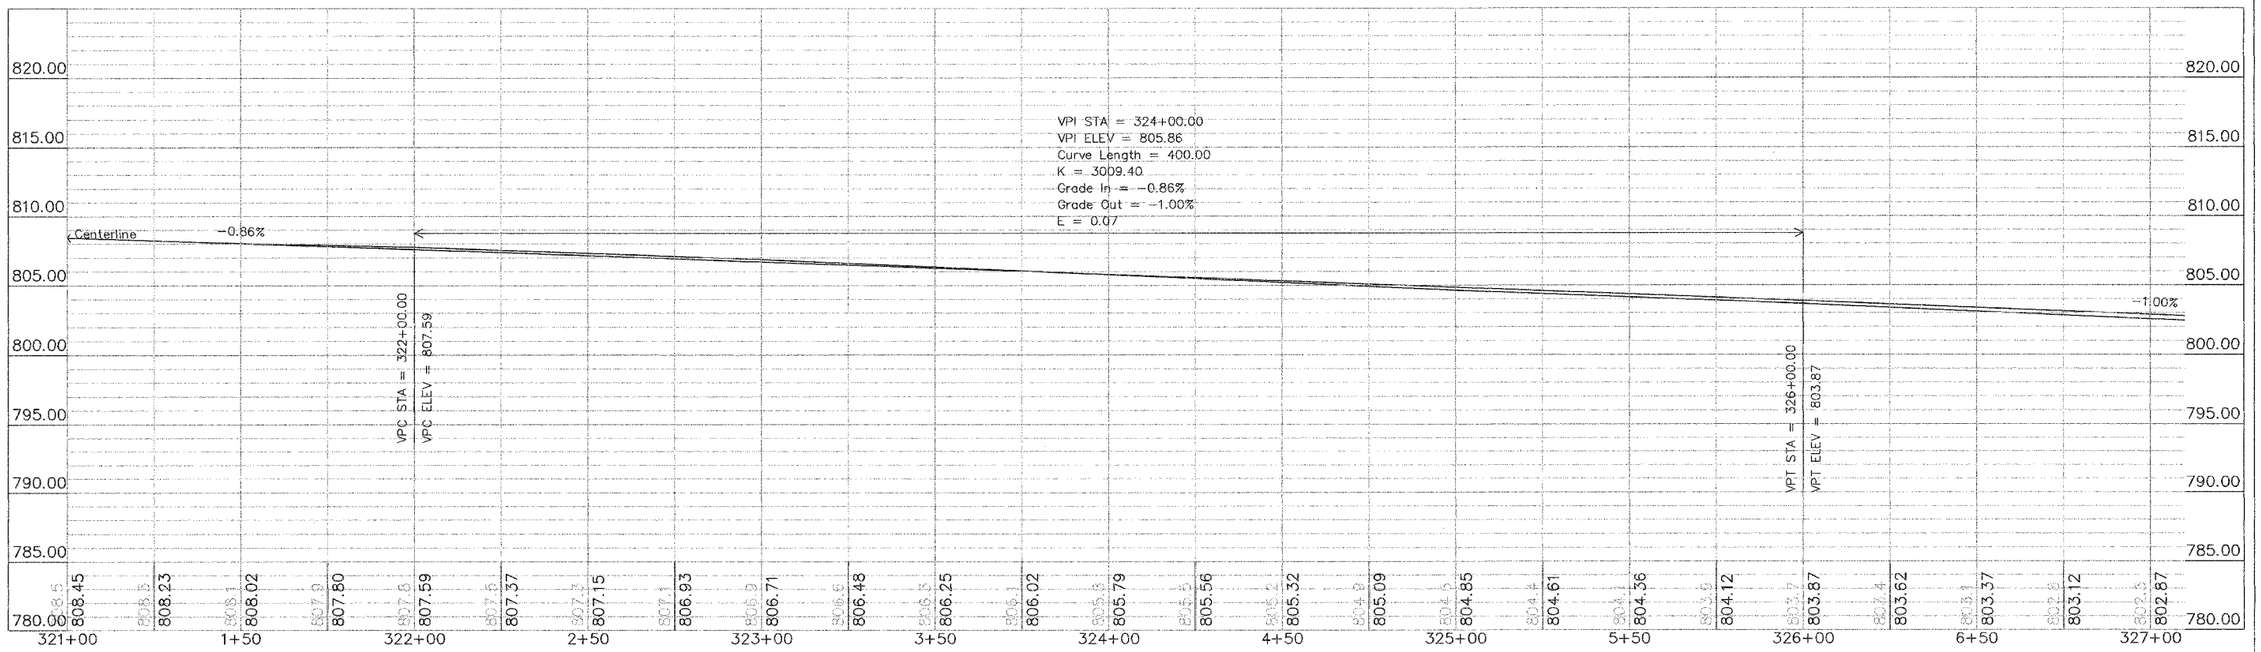


HARRISON AVENUE PLAN & PROFILE

F:\Lumberg\Projects\Harrison Avenue\Wpd\36001.dwg, 4-16-2015 9:44:16 AM, jd, WGHD, A. Lumberg