85437

ROUTE	SECTION	SHEET
43	04-00355-00-RS	23 OF 43

HARRISON AVENUE, STA 326+00 – STA 332+10

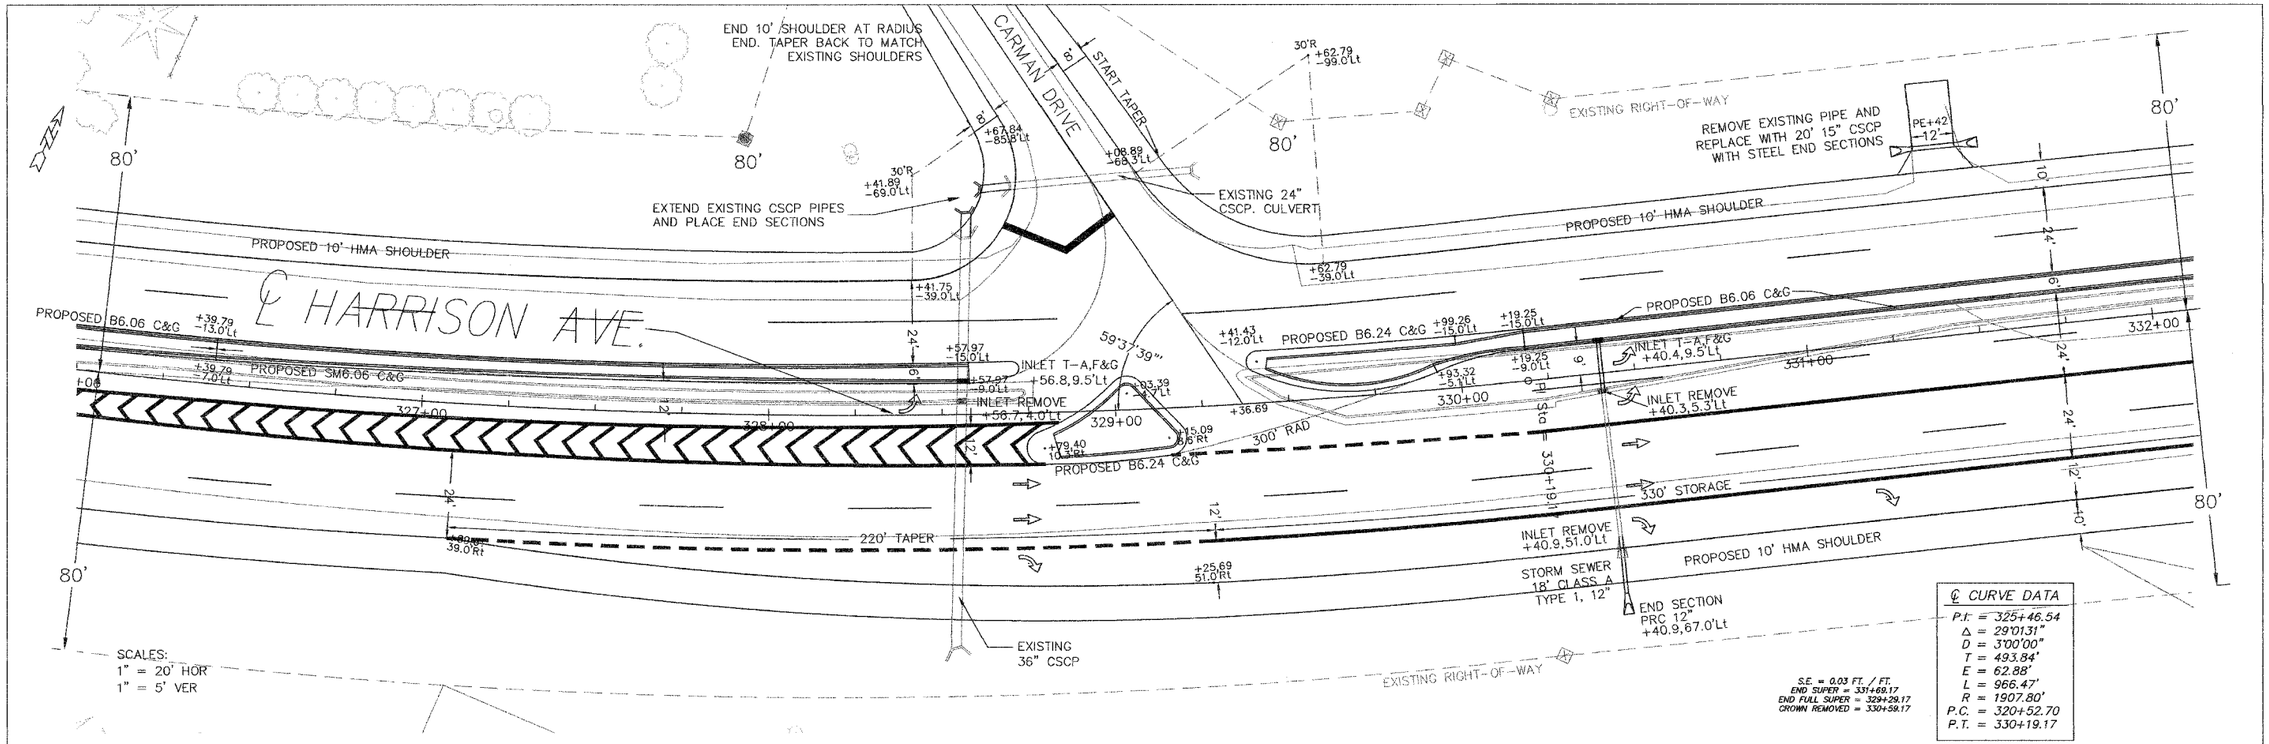

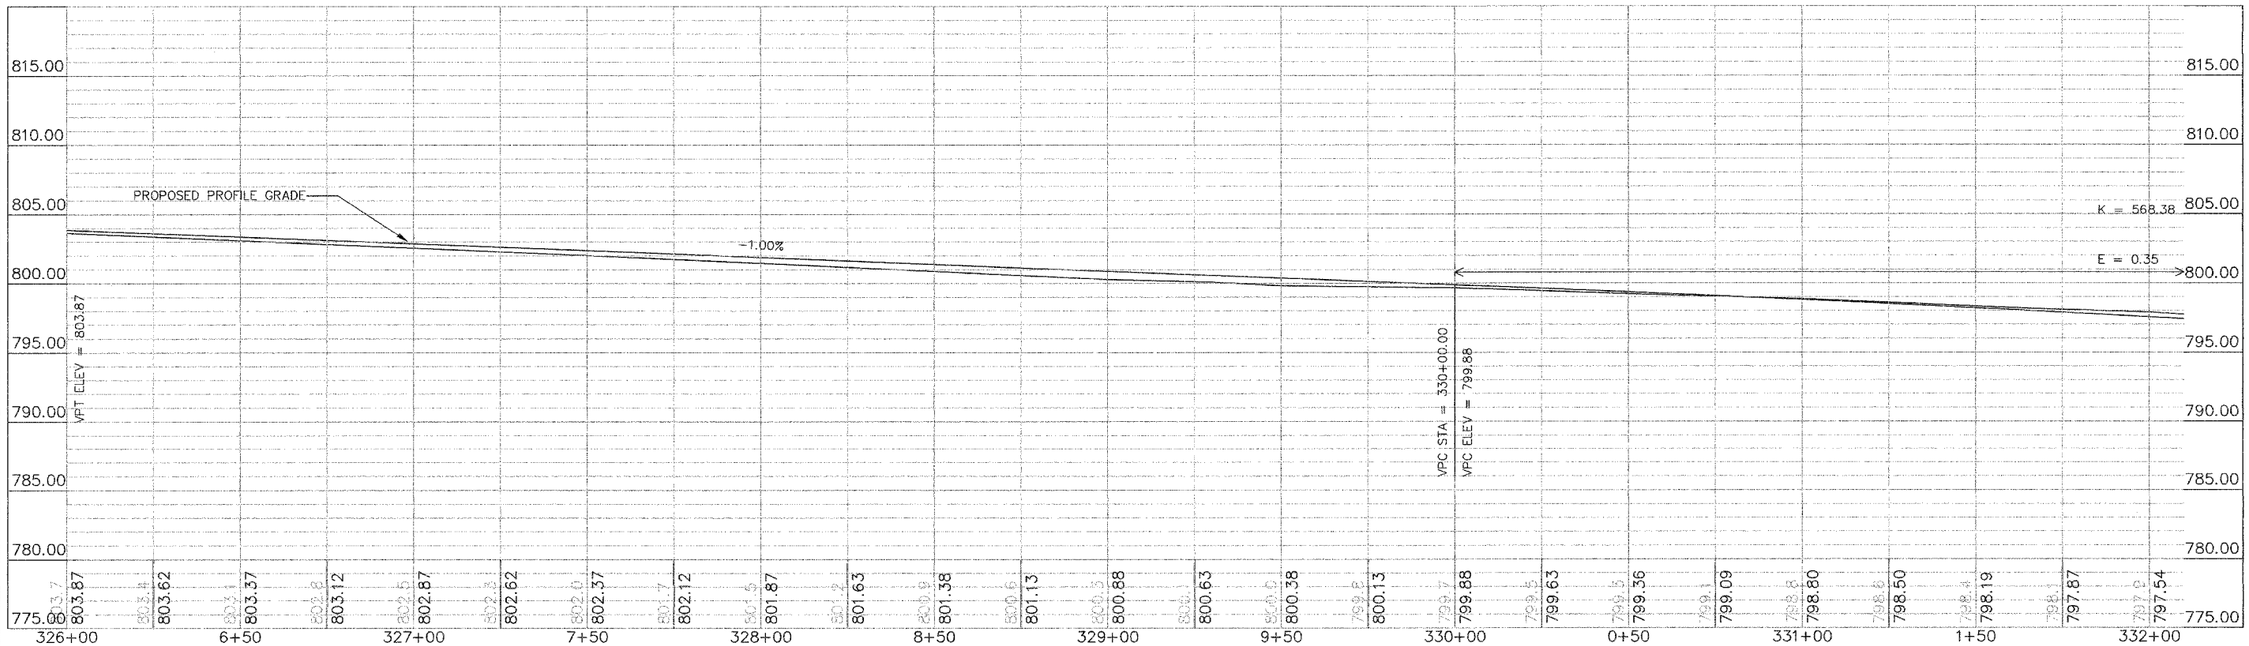

HARRISON AVENUE PLAN & PROFILE

F:\Lichberg\Projects\Harrison Avenue\Mxds\P001.dwg, 4-16-2008 9:59:18 AM, J.L. WCHD, A. Limberg