ROUTE	SECTION	SHEET
11	04-00355-00-RS	26 OF 43

PERRYVILLE ROAD, STA 22+00-STA 28+00

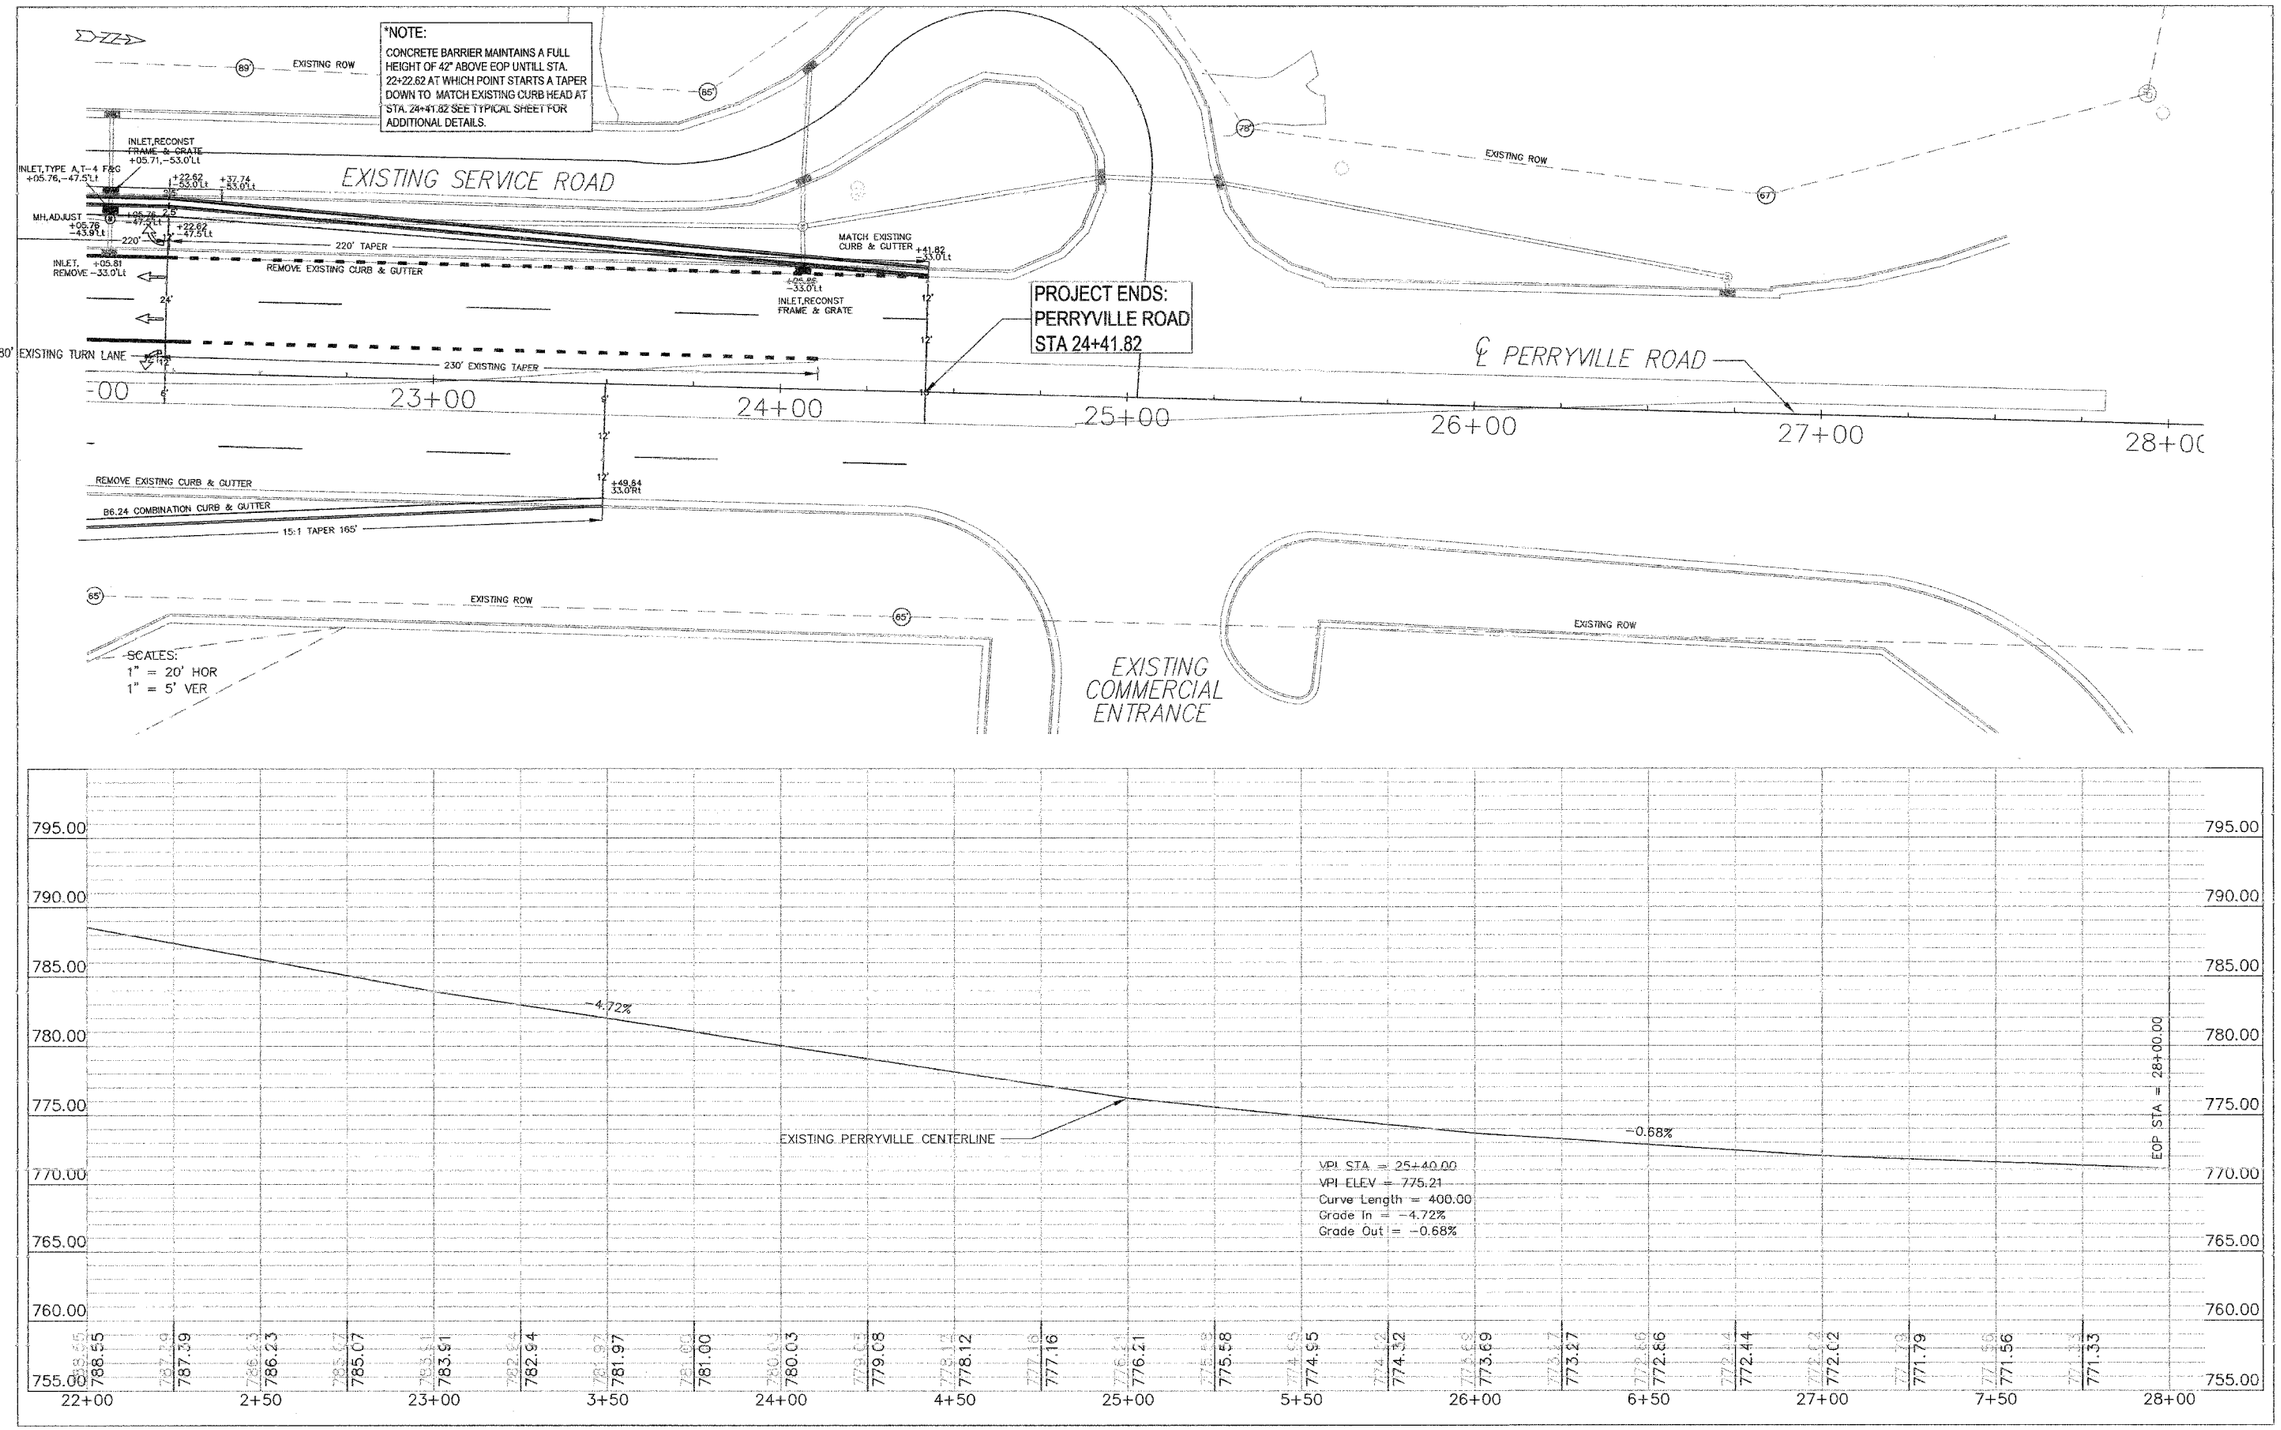

PERRYVILLE ROAD PLAN & PROFILE SHEET