93458

T.R. RTE.	SECTION	COUNTY	TOTAL SHEETS	SHEET NO.
CH 8	07-00092-01-BR	SANGAMON	24	20
STA.	125+50	TO STA.	127+25	

FINAL SURVEY — NOTE BOOK — NO. — SURVEYED — PLOTTED — DRAWN — AREAS — AREAS CHECKED — BY — DATE
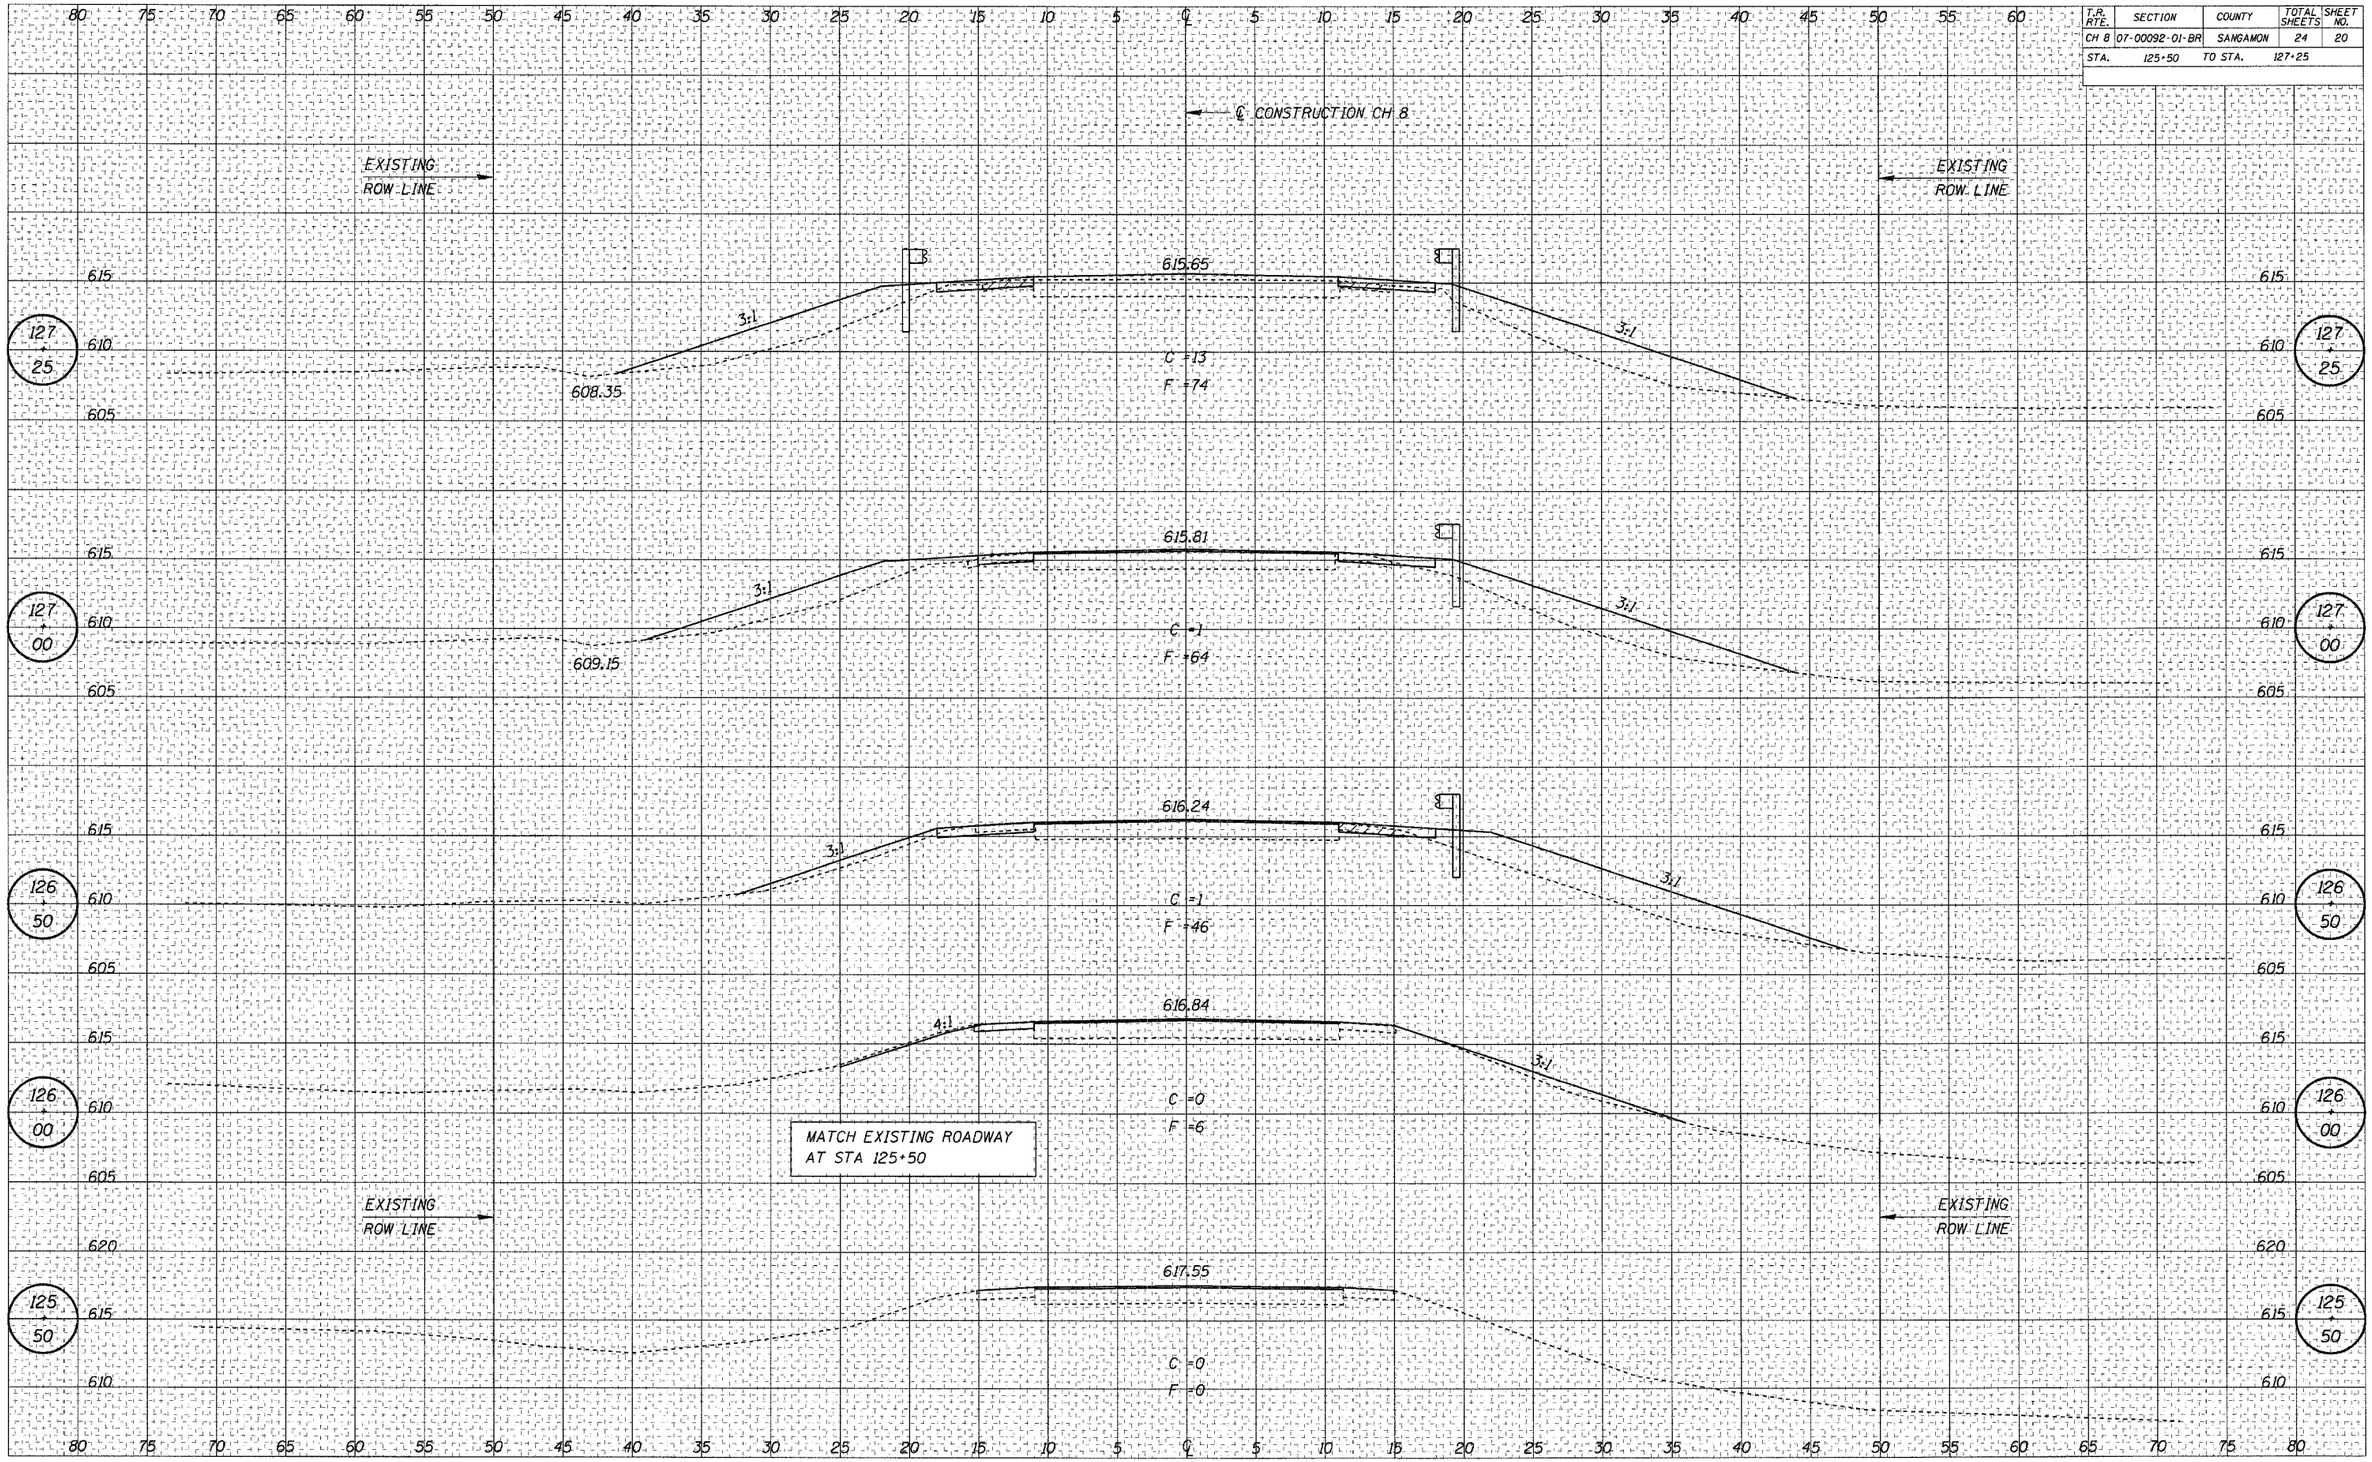
ORIGINAL SURVEY — NOTE BOOK — NO. — SURVEYED — PLOTTED — DRAWN — AREAS — AREAS CHECKED — BY — DATE