93458

T.R. RTE.	SECTION	COUNTY	TOTAL SHEETS	SHEET NO.
CH 8	07-00092-01-BR	SANGAMON	24	22
STA.	129+75	TO STA.	130+50	

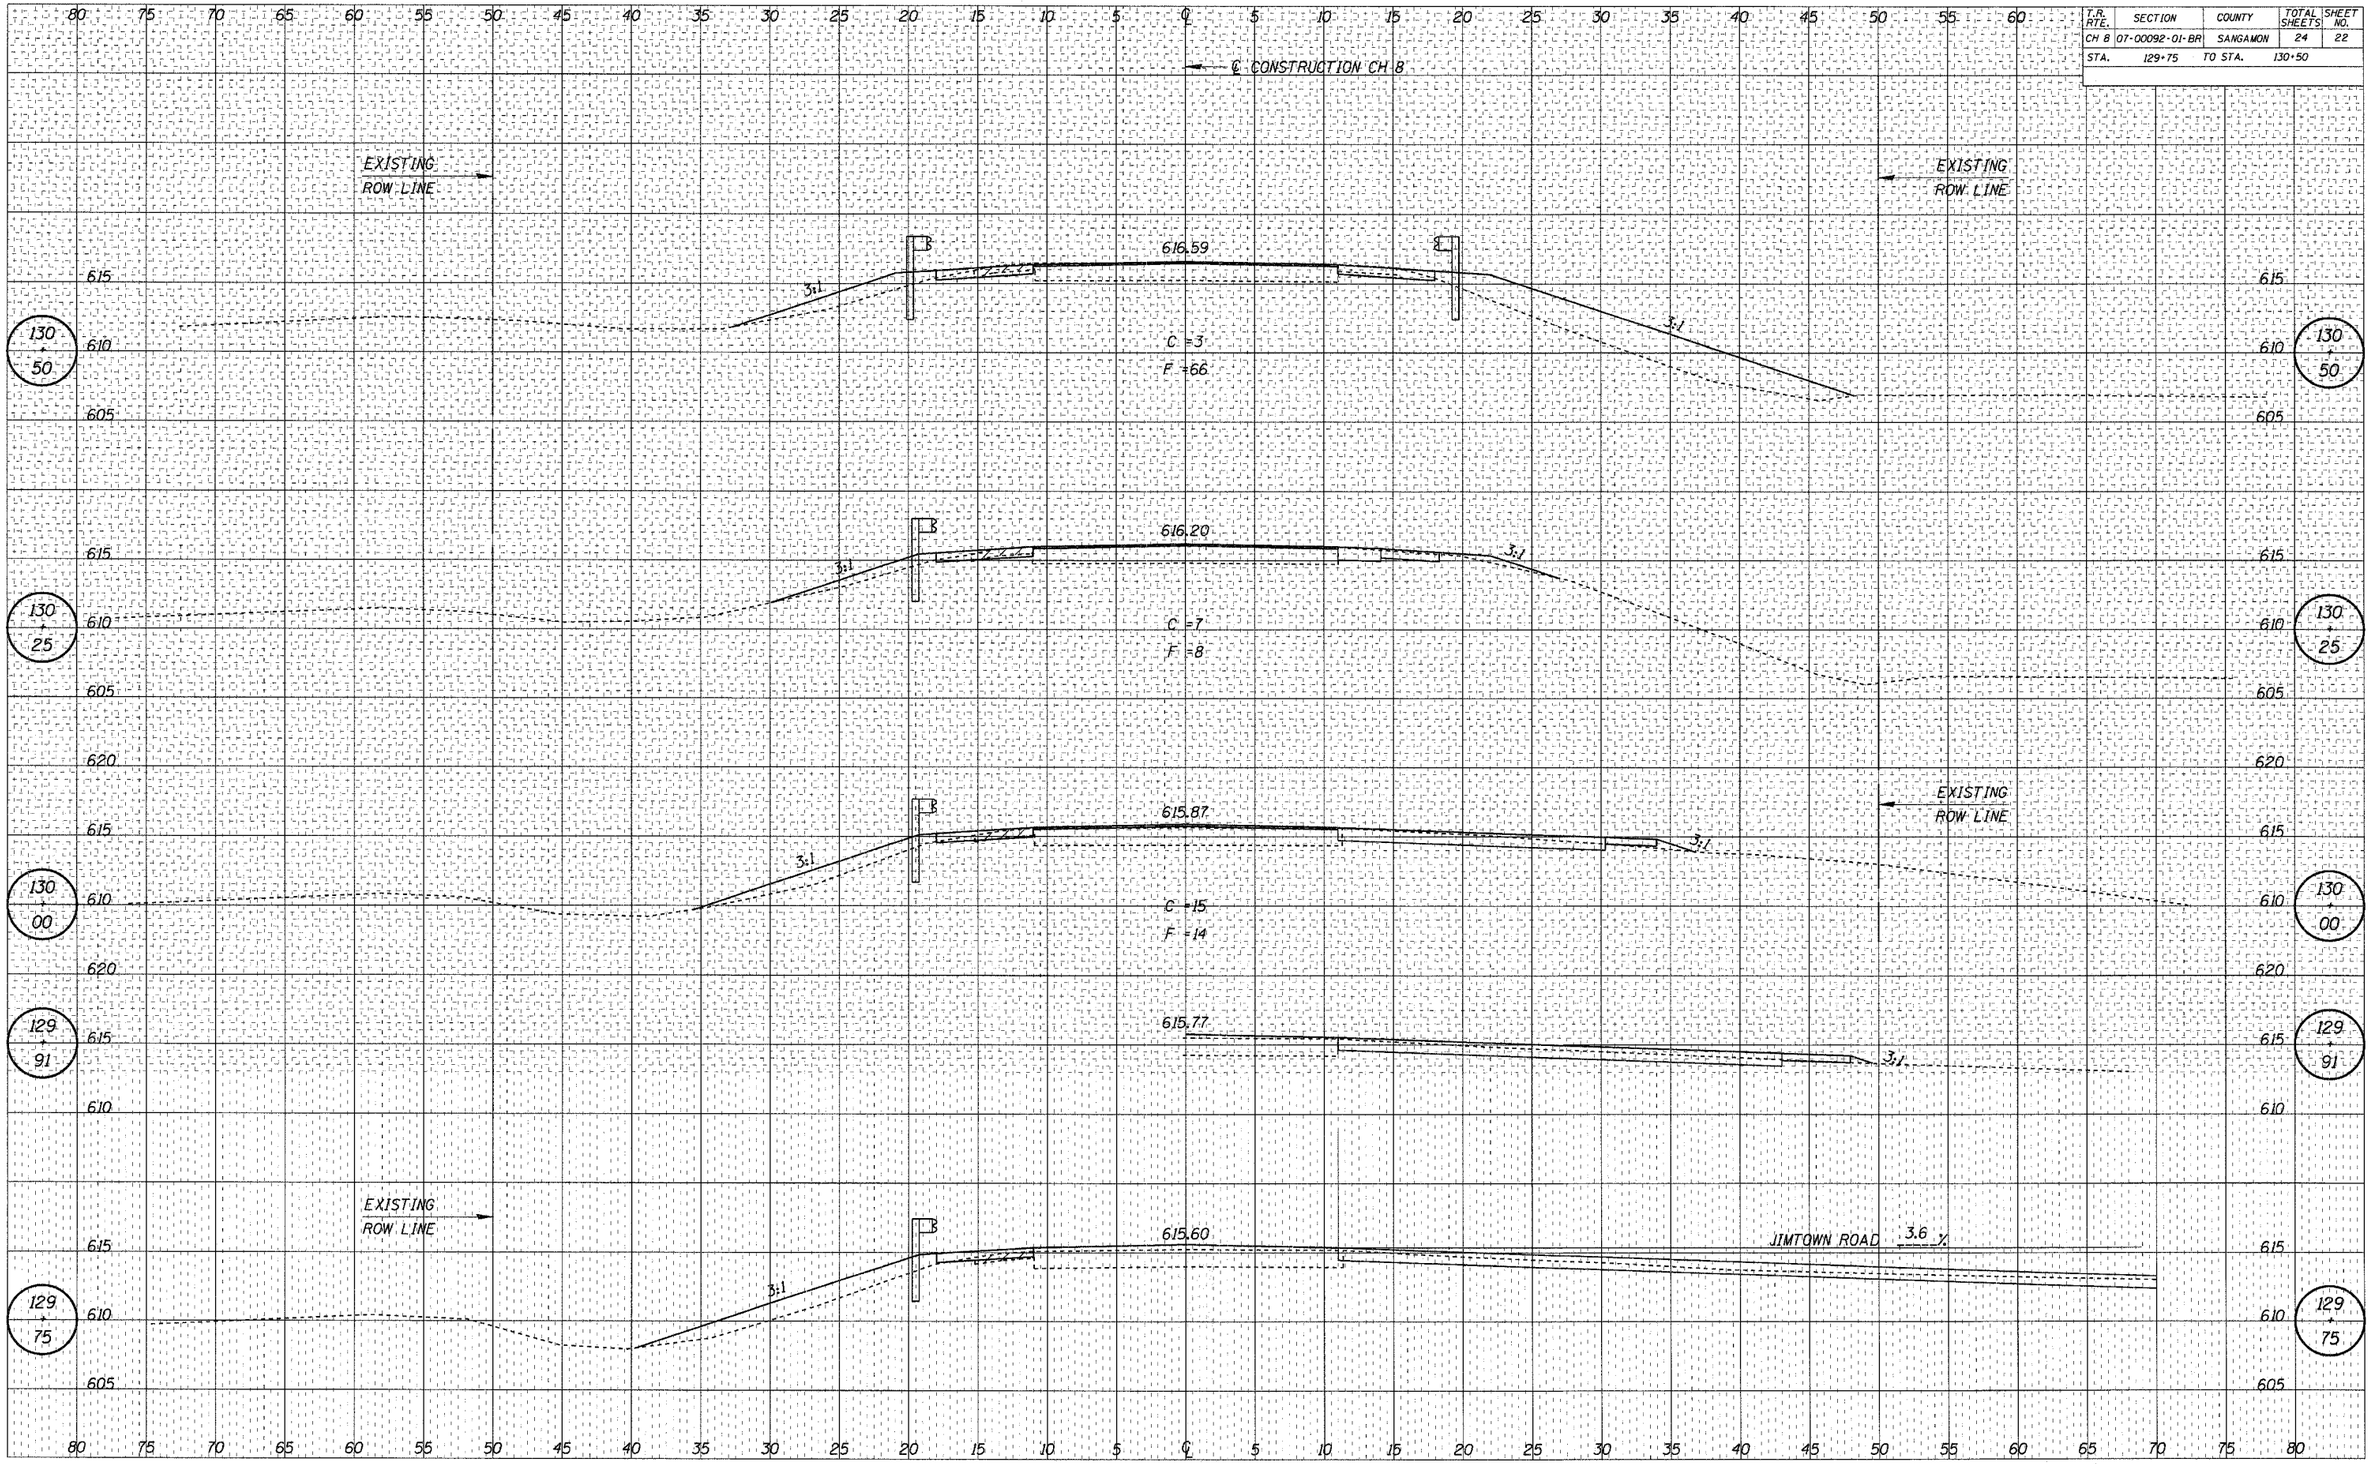

FINAL SURVEY | NOTE BOOK NO. | SURVEYED | PLOTTED | TEMPLATE | AREAS | AREAS CHECKED | BY | DATE

ORIGINAL SURVEY | NOTE BOOK NO. | SURVEYED | PLOTTED | TEMPLATE | AREAS | AREAS CHECKED | BY | DATE

CH 8 STA 129+75 TO STA 130+50