ORIGINAL SURVEY		BY	DATE
	SURVEYED		
	PLOTTED		
NOTE BOOK	TEMPLATE		
	AREAS		
NO.	AREAS CHECKED		

FINAL SURVEY		BY	DATE
	SURVEYED		
	PLOTTED		
NOTE BOOK	TEMPLATE		
	AREAS		
NO.	AREAS CHECKED		

PLOT DATE = 3/22/2008
FILE NAME = H:\4420\xs_1133_oblong_shtl.dgn

HENRY, MEISENHEIMER & GENDE, INC., 1075 LAKE RD., P.O. BOX 70, CARLYLE, ILLINOIS 62231 (618)-594-3711 WWW.HMGENGINEERS.COM

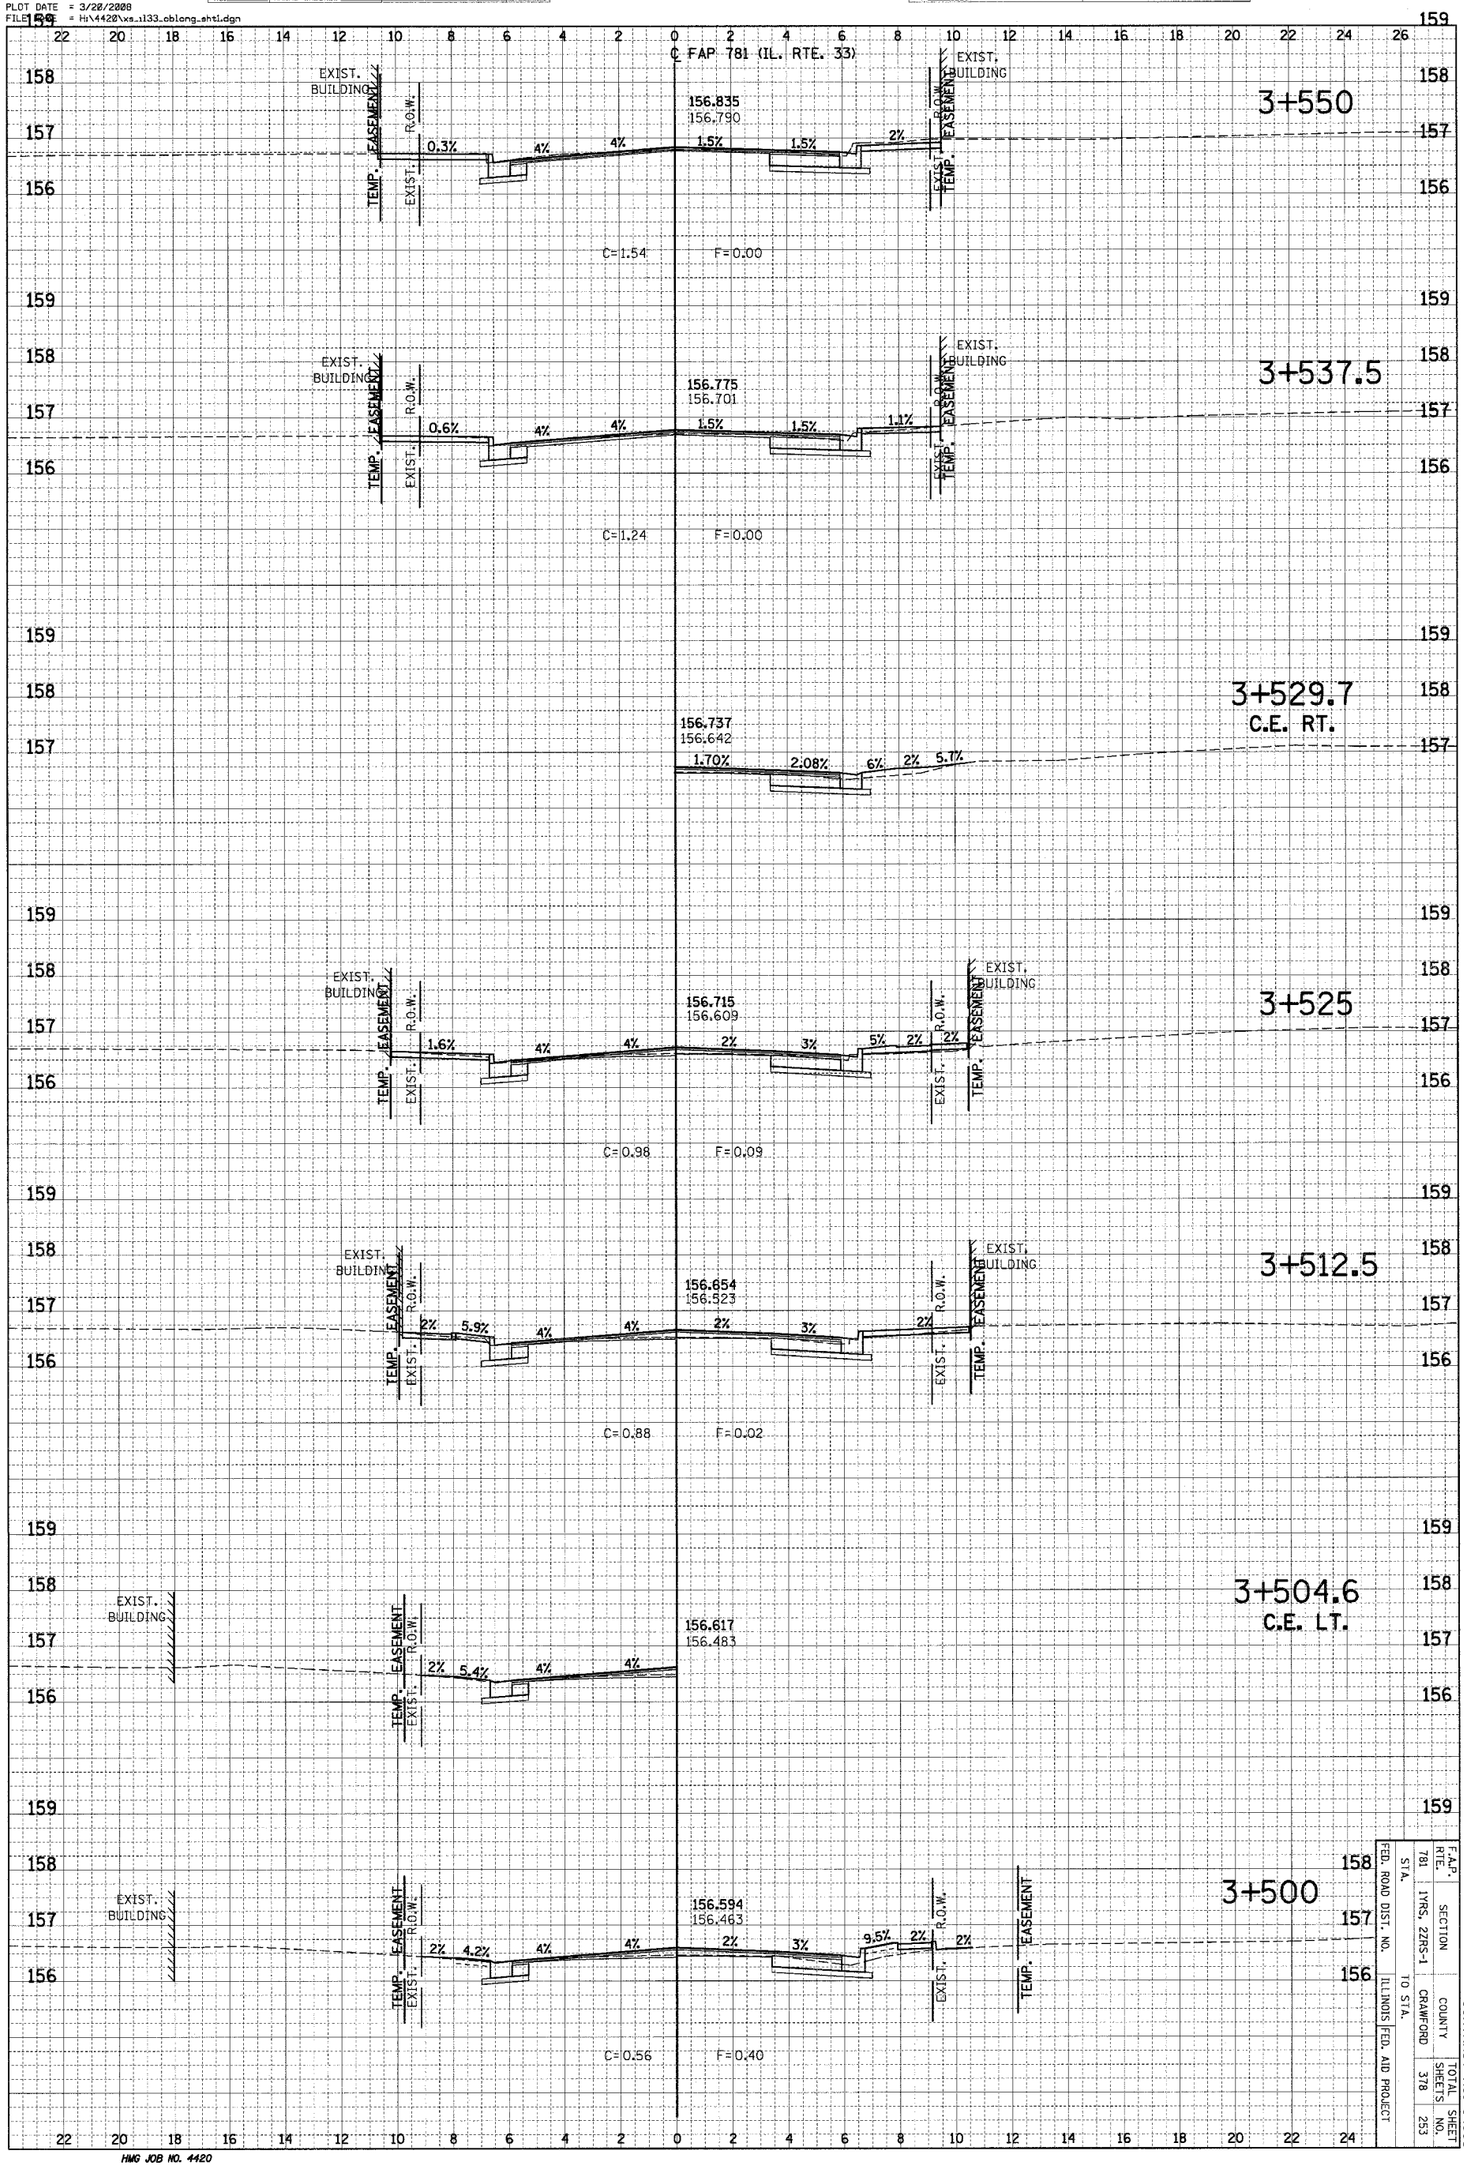

HMG JOB NO. 4420

FED. ROAD DIST. NO.	F.A.P. RTE.	SECTION	COUNTY	TOTAL SHEETS	SHEET NO.
ILLINOIS	781	1YRS, 2ZRS-1	CRAWFORD	378	253
FED. AID PROJECT	STA. TO STA.				

CONTRACT NO. 94533