COORDINATE TABLE			
STATION	OFFSET	NORTHING	EASTING
2074+39.92	80.13' RT	607959.7035	2298669.3574
2074+16.71	131.05' RT	607958.6852	2298725.3025
2074+50.00	145.00' RT	607994.7733	2298724.8533
2075+05.00	90.00' RT	608023.3389	2298652.5068
2076+96.18	90.00' RT	608199.3413	2298576.1481
2078+10.03	90.00' RT	608303.7091	2298528.9957
2078+23.92	82.32' RT	608313.2057	2298516.2733
2076+96.18	PI	608162.9014	2298493.8523
2078+96.20 BK	EQUATION	608345.1839	2298411.4988
2079+00.00 AH			
2076+25.00	90.00' RT	608133.4248	2298604.7460
2076+25.00	100.00' RT	608137.4049	2298613.9198
2076+80.00	90.00' RT	608183.8808	2298582.8556
2076+80.00	100.00' RT	608187.8609	2298592.0294

SEE LEGENDS, TOPOGRAPHIC STATEMENT, SURVEYORS NOTE(S) AND BASIS OF COORDINATES & BEARINGS STATEMENT ON SHEET 2

N

SPACE RESERVED FOR RECORDING OFFICER

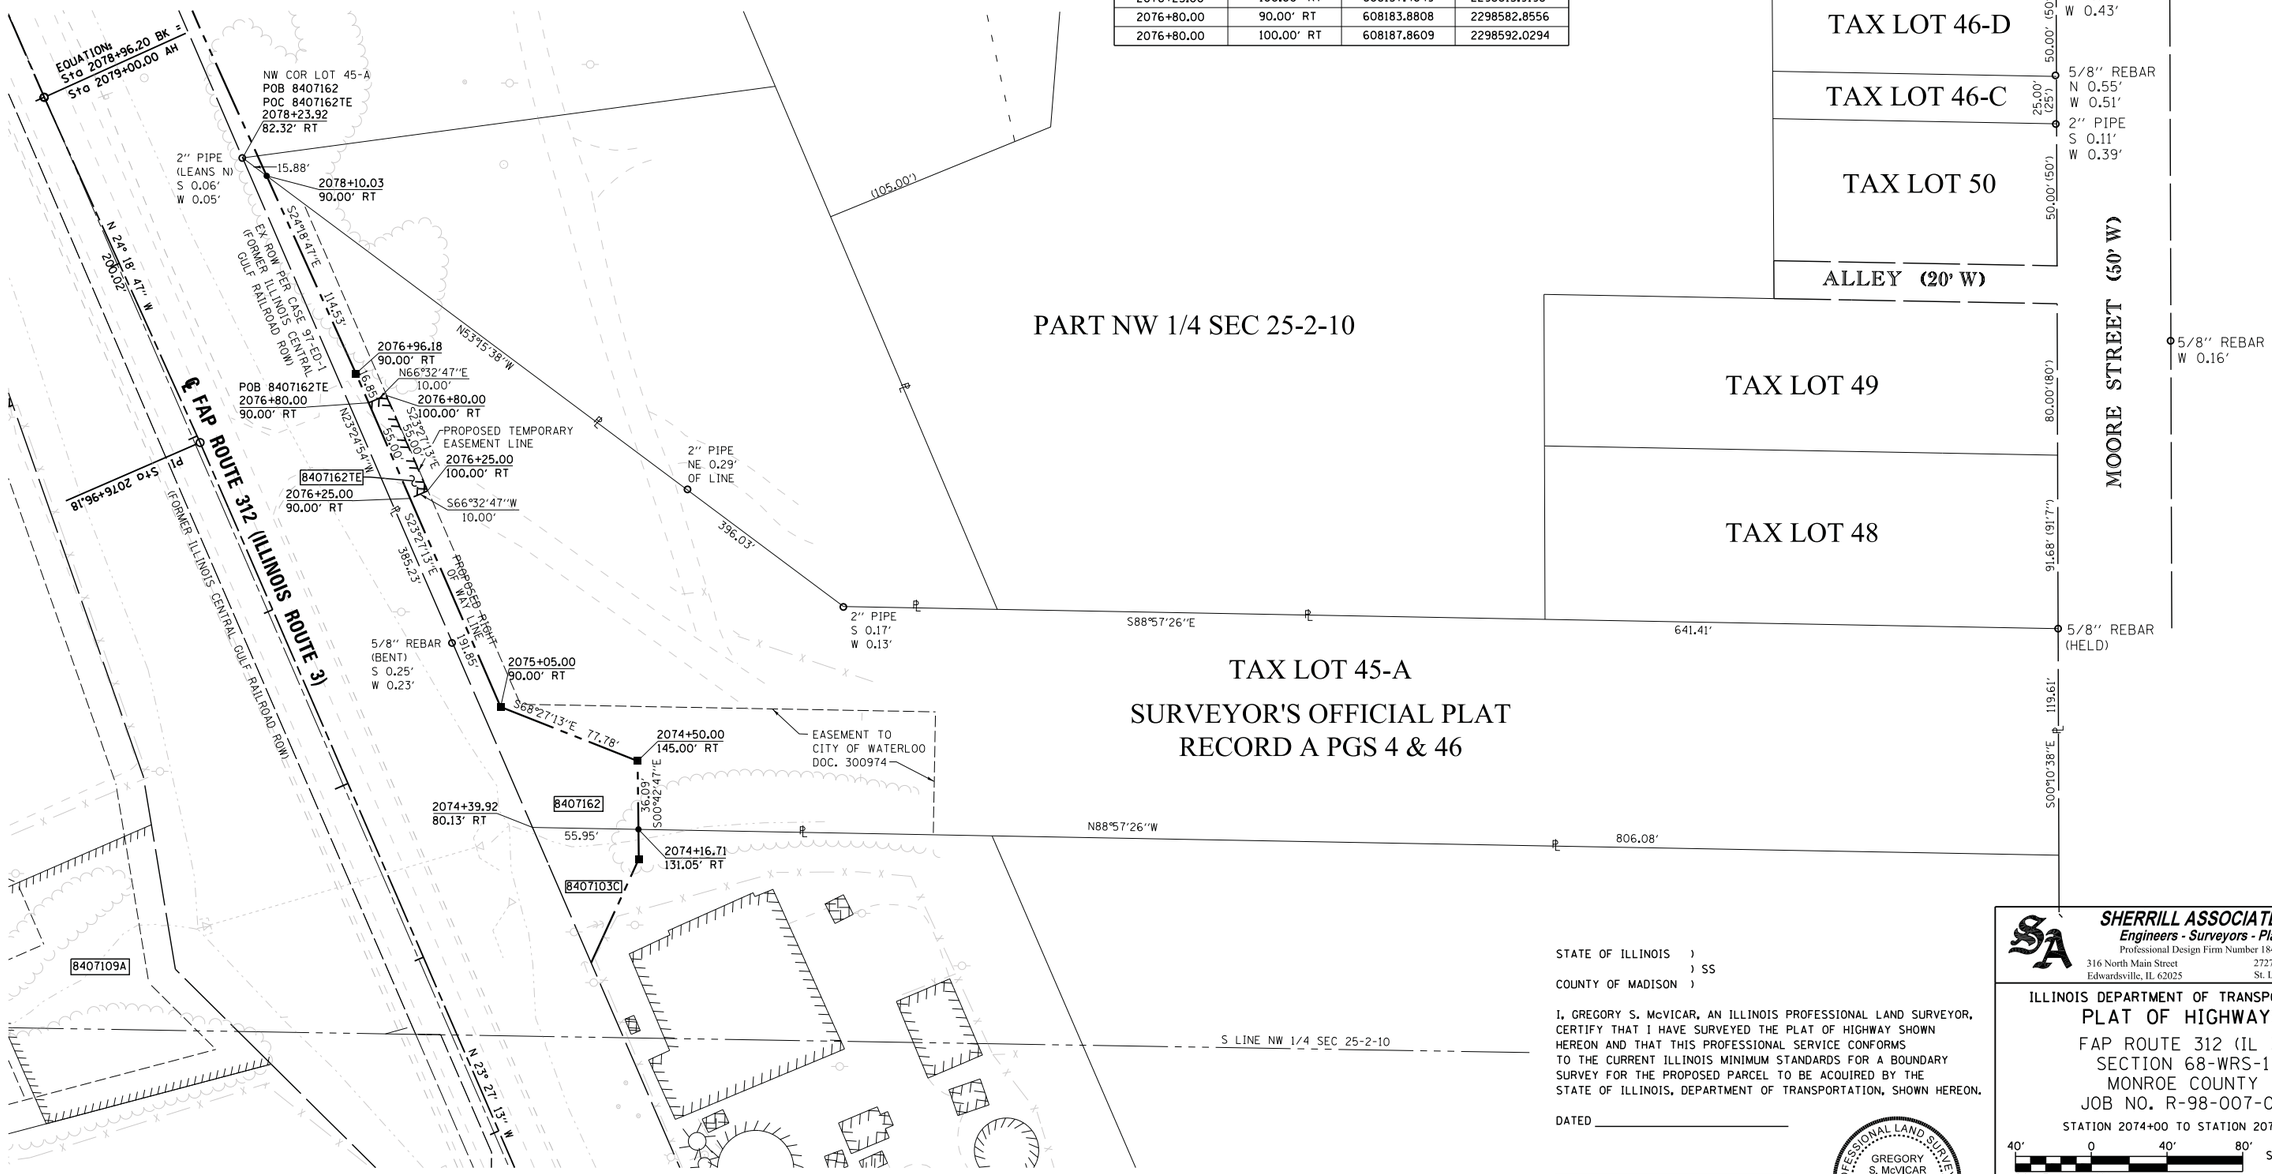

STATE OF ILLINOIS)
) SS
COUNTY OF MADISON)

I, GREGORY S. McVICAR, AN ILLINOIS PROFESSIONAL LAND SURVEYOR, CERTIFY THAT I HAVE SURVEYED THE PLAT OF HIGHWAY SHOWN HEREON AND THAT THIS PROFESSIONAL SERVICE CONFORMS TO THE CURRENT ILLINOIS MINIMUM STANDARDS FOR A BOUNDARY SURVEY FOR THE PROPOSED PARCEL TO BE ACQUIRED BY THE STATE OF ILLINOIS, DEPARTMENT OF TRANSPORTATION, SHOWN HEREON.

DATED _____

_____
GREGORY S. McVICAR, PLS NO. 3512
LICENSE EXPIRATION DATE: 11/30/2014

PROFESSIONAL LAND SURVEYOR
GREGORY S. McVICAR
035-003512
EDWARDSVILLE
ILLINOIS
STATE OF ILLINOIS

PARCEL NO.	OWNER	TOTAL HOLDING	FEE SIMPLE ACQUISITION		REMAINDER	EASEMENTS PE = PERMANENT TE = TEMPORARY			PERMANENT TAX NUMBER	PROPERTY ACQUIRED BY
		ACRES	ACRES	SQ. FT.	ACRES	ACRES	SQ. FT.	EASEMENT PURPOSE		
8407162	GATEWAY F.S., INC. F/K/A COLUMBIA FARMERS GRAIN COMPANY WHICH ACQUIRED TITLE AS COLUMBIA FARMERS COOPERATIVE GRAIN COMPANY TITLE REPORT NO. MW-220.0	2.8583 5	0.1452	6,325	2.7131	TE - 0.0126	TE - 550	ENTRANCE CONSTRUCTION	07-25-135-024-000	

COMPLETION DATE OF FIELD WORK PERFORMED	
LAND SURVEY: JULY, 2011	ROW STAKING: NOVEMBER, 2012

SHERRILL ASSOCIATES, INC.
Engineers - Surveyors - Planners
Professional Design Firm Number 184-001238
316 North Main Street, Edwardsville, IL 62025
2727 Telegraph Road, St. LTouis, MO 63125

ILLINOIS DEPARTMENT OF TRANSPORTATION
PLAT OF HIGHWAYS
FAP ROUTE 312 (IL 3)
SECTION 68-WRS-1
MONROE COUNTY
JOB NO. R-98-007-04

STATION 2074+00 TO STATION 2079+00

40' 0 40' 80'
SCALE: 1" = 40'

SHEET 11 OF 46
SET 2 OF 2

ILLINOIS DEPARTMENT OF TRANSPORTATION
DIVISION OF HIGHWAYS/REGION 5/DISTRICT 8
1102 EASTPORT PLAZA DRIVE
COLLINSVILLE, ILLINOIS 62234-6198

F.A. RTE.	SECTION	COUNTY	TOTAL SHEETS	SHEET NO.
312	68-WRS-1	MONROE	760	311
		CONTRACT NO. 76817		
FED. ROAD DIST. NO.	ILLINOIS	FED. AID PROJECT		