PART OF THE W 1/2 OF SECTION 24, T4N, R5W, OF THE 3RD PM, MADISON COUNTY, ILLINOIS

COORDINATES AND BEARINGS SHOWN HEREON ARE BASED ON SURVEY CONTROL DATA AS PROVIDED BY THE ILLINOIS DEPARTMENT OF TRANSPORTATION.

I.D.O.T. PROVIDED CONTROL & ALIGNMENT				
POINT#/DESC.	STATION	OFFSET	NORTH	EAST
1	52+66.41	18.10' LT	769,856.9590	453,455.4730
2	55+98.92	19.20' RT	769,824.9100	453,788.5320
3	61+25.95	20.58' RT	769,831.8340	454,315.5160
POT	51+06.56		769,836.3400	453,295.9300
POT	56+45.00		769,844.8306	453,834.3035
POT	61+80.83		769,853.2800	454,370.0700

COORDINATE TABLE				
DESCRIPTION	STATION	OFFSET	NORTH	EAST
IRON PIN W/CAP FOUND	52+39.32	35.60'LT	769,874.0300	453,428.1170
IPF	52+16.33	1330.70'LT	771,168.6046	453,384.7047
IPF	52+39.57	34.91'LT	769,873.3410	453,428.3730
IPF	58+00.98	276.81'RT	769,570.5110	453994.6250
IPF	58+00.79	34.98'RT	769,812.3110	453,990.6229
IRF	57+85.90	35.01'LT	769,882.0599	453,974.6339
PROP. R.O.W. IR SET	52+39	66.77'LT	769,905.1909	453,427.2992
PROP. R.O.W. IR SET	52+75	79.75'LT	769,918.7360	453,463.0915
PROP. R.O.W. IR SET	56+00	79.92'LT	769,924.0276	453,788.0489
PROP. R.O.W. IR SET	57+50	54.99'LT	769,901.4729	453,938.4233
PROP. R.O.W. IR SET	57+85.64	55.01'LT	769,902.0533	453,974.0601
PROP. R.O.W. IR SET	52+41.29	60.83'RT	769,777.6428	453,431.6045
PROP. R.O.W. IR SET	52+75	70.25'RT	769,768.7546	453,465.4568
PROP. R.O.W. IR SET	56+50	70.06'RT	769,774.8603	453,840.4076
PROP. R.O.W. IR SET	58+00.79	49.98'RT	769.797.3131	453.990.8711
IRON ROD SET	52+40.22	1.34'RT	769,837.1085	453,429.5945
STONE FOUND SW CORNER SECTION 24			767,188.1160	453,519.1320

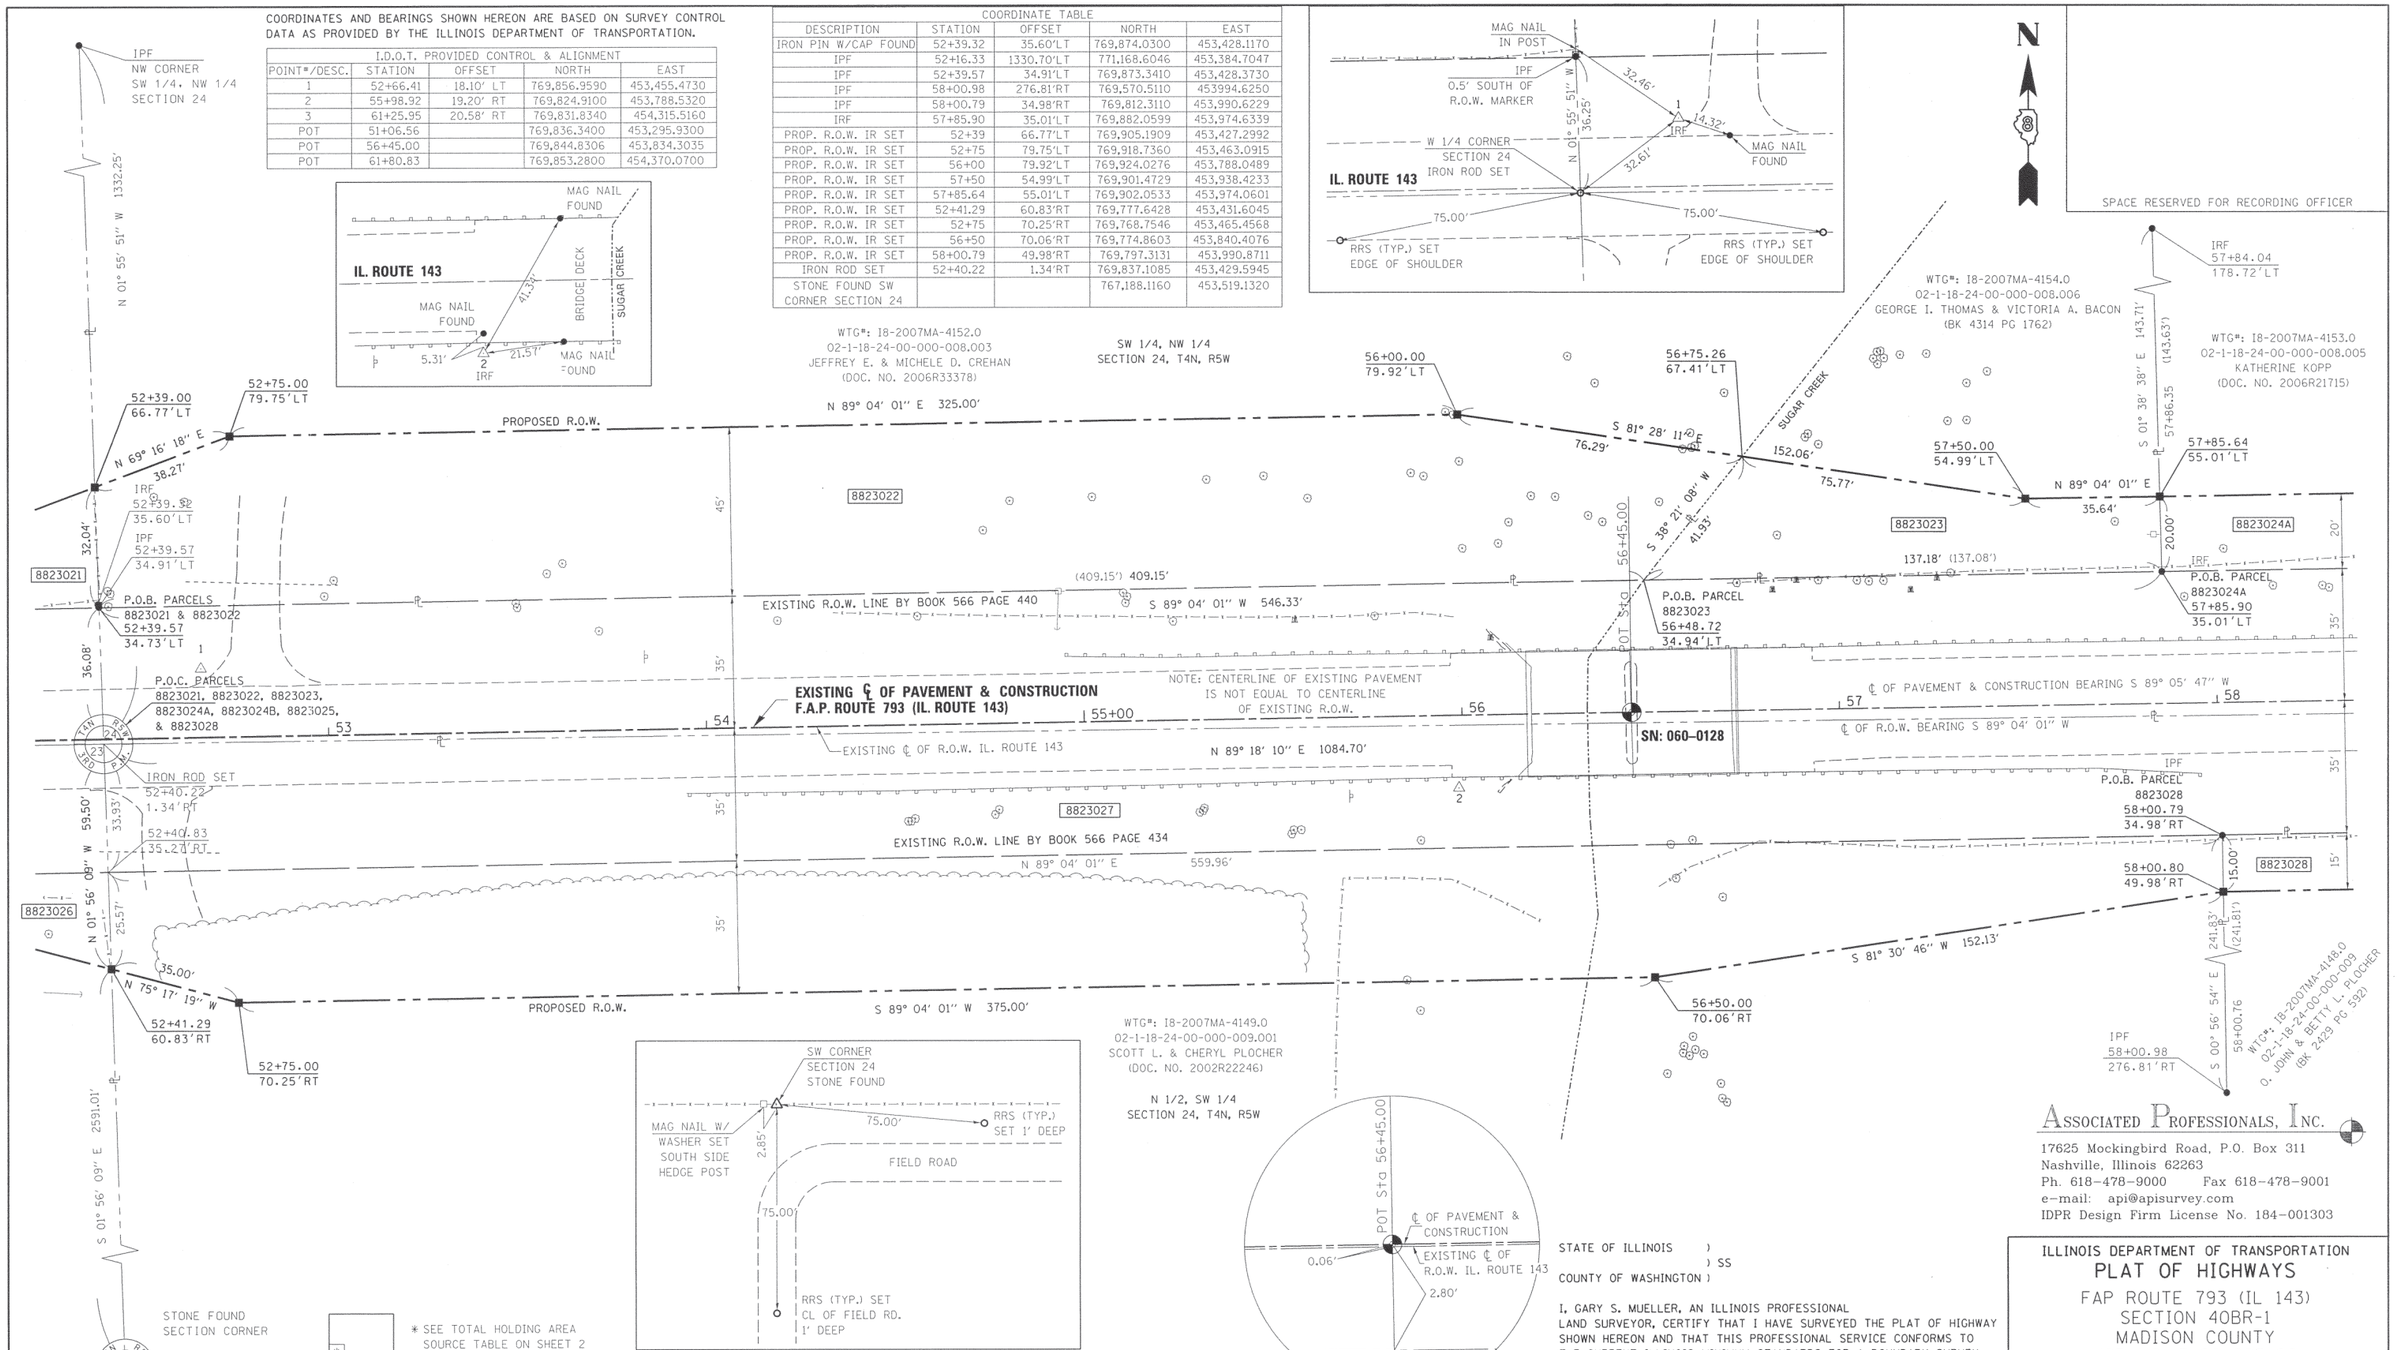

PARCEL NO.	OWNER	TOTAL HOLDING	FEE SIMPLE ACQUISITION						REMAINDER	PERMANENT TAX NUMBER	PROPERTY ACQUIRED BY DOC. NO.
			GROSS		PREVIOUSLY DEDICATED		NET				
		ACRES	ACRES	SQ. FT.	ACRES	SQ. FT.	ACRES	SQ. FT.	ACRES		
8823022	JEFFREY E. & MICHELLE D. CREHAN HUSBAND & WIFE, AS JOINT TENANTS TITLE REPORT NO. I8-2007MA-4152.0	2 25.7400	0.4244	18,486	N/A	N/A	0.4244	18,486	25.3156	02-1-18-24-00-000-008.003	2010R07539
8823023	GEORGE I. THOMAS & VICTORIA A. BACON AS JOINT TENANTS TITLE REPORT NO. I8-2007MA-4154.0	2 8.4700	0.0713	3,106	N/A	N/A	0.0713	3,106	8.3987	02-1-18-24-00-000-008.006	2010R06394
8823027	SCOTT L. & CHERYL PLOCHER HUSBAND & WIFE, AS JOINT TENANTS TITLE REPORT NO. I8-2007MA-4149.0	1 78.4866	1.1879	51,744	0.7748	33,751	0.4131	17,993	77.2987	02-1-18-24-00-000-009.001	2009R17150

ASSOCIATED PROFESSIONALS, INC.
17625 Mockingbird Road, P.O. Box 311
Nashville, Illinois 62263
Ph. 618-478-9000 Fax 618-478-9001
e-mail: api@apisurvey.com
IDPR Design Firm License No. 184-001303

STATE OF ILLINOIS)
) SS
COUNTY OF WASHINGTON)

I, GARY S. MUELLER, AN ILLINOIS PROFESSIONAL LAND SURVEYOR, CERTIFY THAT I HAVE SURVEYED THE PLAT OF HIGHWAY SHOWN HEREON AND THAT THIS PROFESSIONAL SERVICE CONFORMS TO THE CURRENT ILLINOIS MINIMUM STANDARDS FOR A BOUNDARY SURVEY FOR THE PROPOSED PARCEL(S) TO BE ACQUIRED BY THE STATE OF ILLINOIS, DEPARTMENT OF TRANSPORTATION, SHOWN HEREON.

DATED 12/10/2008

GARY S. MUELLER, PLS NO. 3332
LICENSE EXPIRATION DATE: 11/30/2010

STATE OF ILLINOIS
GARY S. MUELLER
NO. 35-3332
NASHVILLE, ILLINOIS
PROFESSIONAL LAND SURVEYOR

COMPLETION DATE OF FIELD WORK PERFORMED	
LAND SURVEY: 6/25/2008	ROW STAKING: 9/25/2008

ILLINOIS DEPARTMENT OF TRANSPORTATION
PLAT OF HIGHWAYS
FAP ROUTE 793 (IL 143)
SECTION 40BR-1
MADISON COUNTY
JOB NO. R-98-023-08

STATION 52+40.22 TO STATION 58+00.80

20' 0 20' 40'
SCALE: 1" = 20'
SHEET 4 OF 6

ILLINOIS DEPARTMENT OF TRANSPORTATION
DIVISION OF HIGHWAYS/REGION 5/DISTRICT 8
1102 EASTPORT PLAZA DRIVE
COLLINSVILLE, ILLINOIS 62234-6198

F.A.P. RTE.	SECTION	COUNTY	TOTAL SHEETS	SHEET NO.
793	40BR-1	MADISON	72	23
		CONTRACT NO. 76A36		
FED. ROAD DIST. NO. 8	ILLINOIS	FED. AID PROJECT		