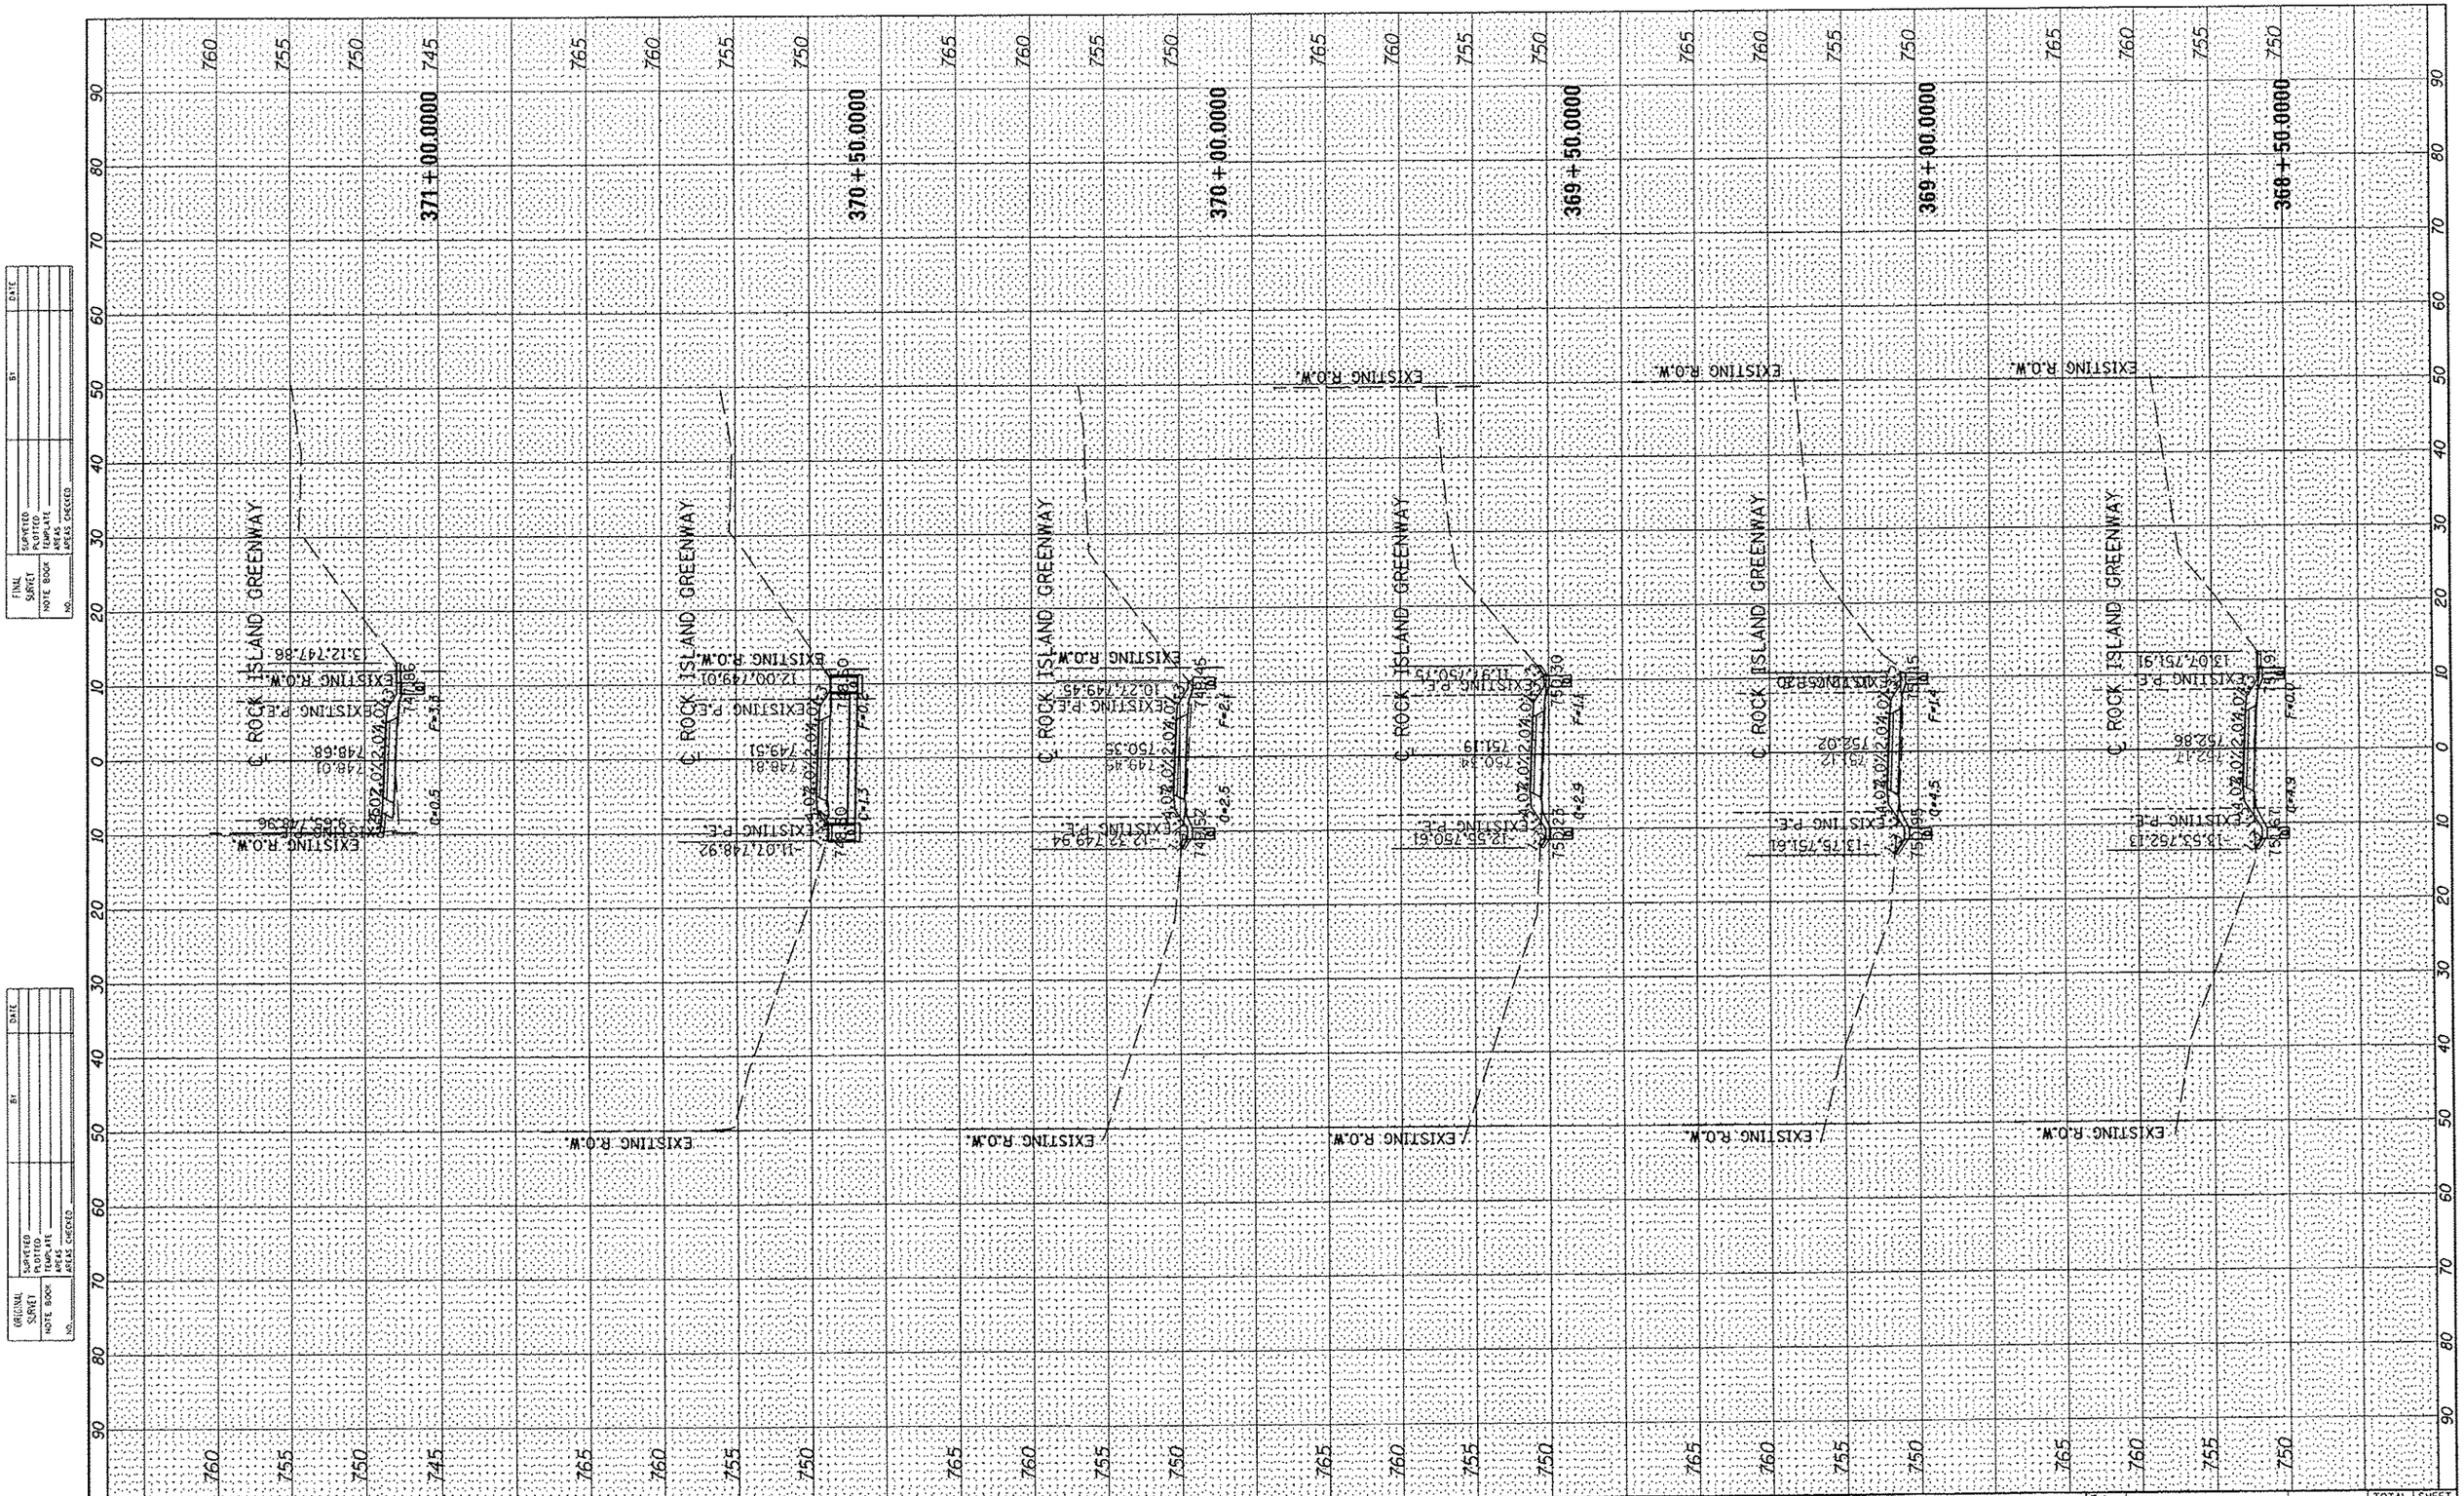

FINAL SURVEY	SURVEYED	BY	DATE
NOTE BOOK	PLOTTED		
NO.	TEMPLATE		
	AREAS		
	AREAS CHECKED		

ORIGINAL SURVEY	SURVEYED	BY	DATE
NOTE BOOK	PLOTTED		
NO.	TEMPLATE		
	AREAS		
	AREAS CHECKED		

FILE NAME = S:\237\2012\23712003.00 (Troil Glen to Springdale)\CADD\CADD Sheets\D489639-sht-xsec.dgn	USER NAME = jdspiller	DESIGNED -	REVISED -
		DRAWN -	REVISED -
	PLOT SCALE = 20.0000 ' / in.	CHECKED -	REVISED -
	PLOT DATE = 4/4/2013	DATE -	REVISED -

MAURER-STUTZ
$MODELNAME$ ENGINEERS SURVEYORS

PEORIA PARK DISTRICT

ROCK ISLAND GREENWAY (GLEN AVE TO WAR MEMORIAL DR)
CROSS SECTIONS

SCALE: | SHEET OF SHEETS | STA. 368+50.0000 TO STA. 371+00.0000

F.A. RTE.	SECTION	COUNTY	TOTAL SHEETS	SHEET NO.
	11-P4002-04-BT	PEORIA	73	52
		CONTRACT NO. 89639		
	ILLINOIS	FED. AID PROJECT		