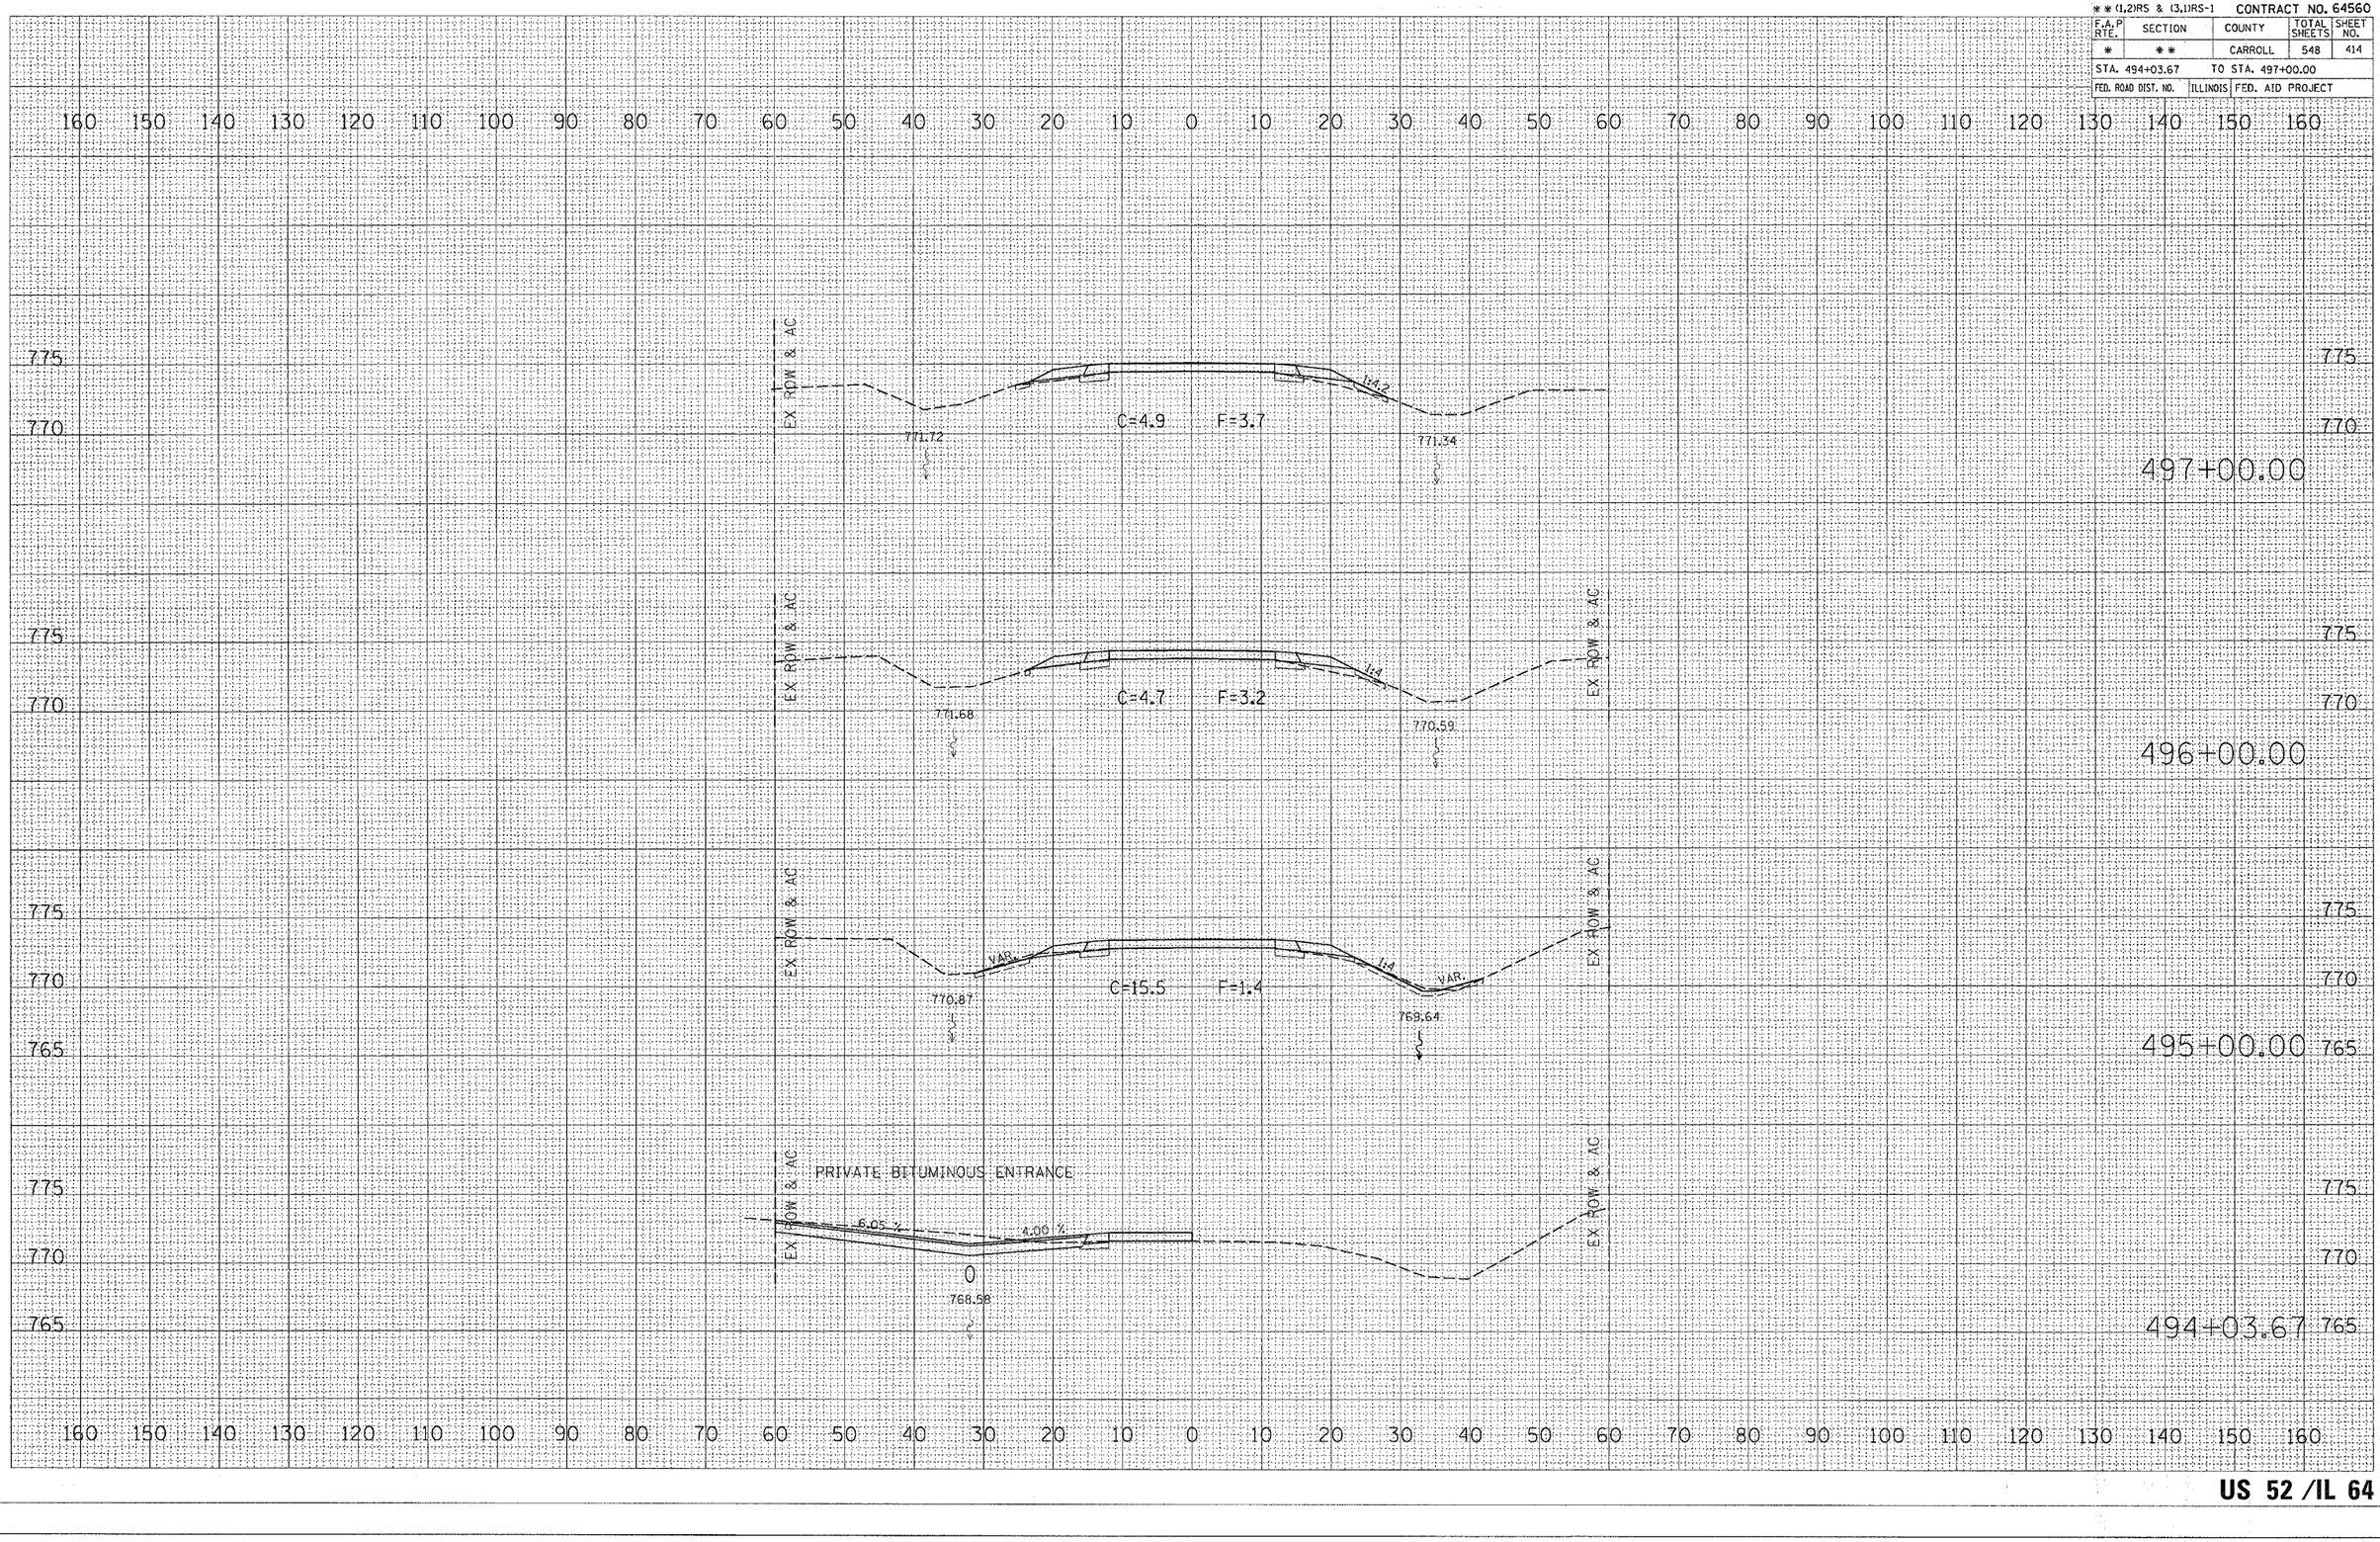

FINAL SURVEY	SURVEYED	BY	
	PLOTTED		
NOTE BOOK	TEMPLATE		
NO.	AREAS		
	AREAS CHECKED		DATE

ORIGINAL SURVEY	SURVEYED	BY	
	PLOTTED		
NOTE BOOK	TEMPLATE		
NO.	AREAS		
	AREAS CHECKED		DATE

PLOT DATE = Thu Mar 22 14:51:42 2007
FILE NAME = c:\projects\p207480\d27480cmsh12.dgn
PLOT SCALE = 10.0000 ' / IN.
USER NAME = hernschke