FILE NAME: 95140_XS (REV. 7/18/08)

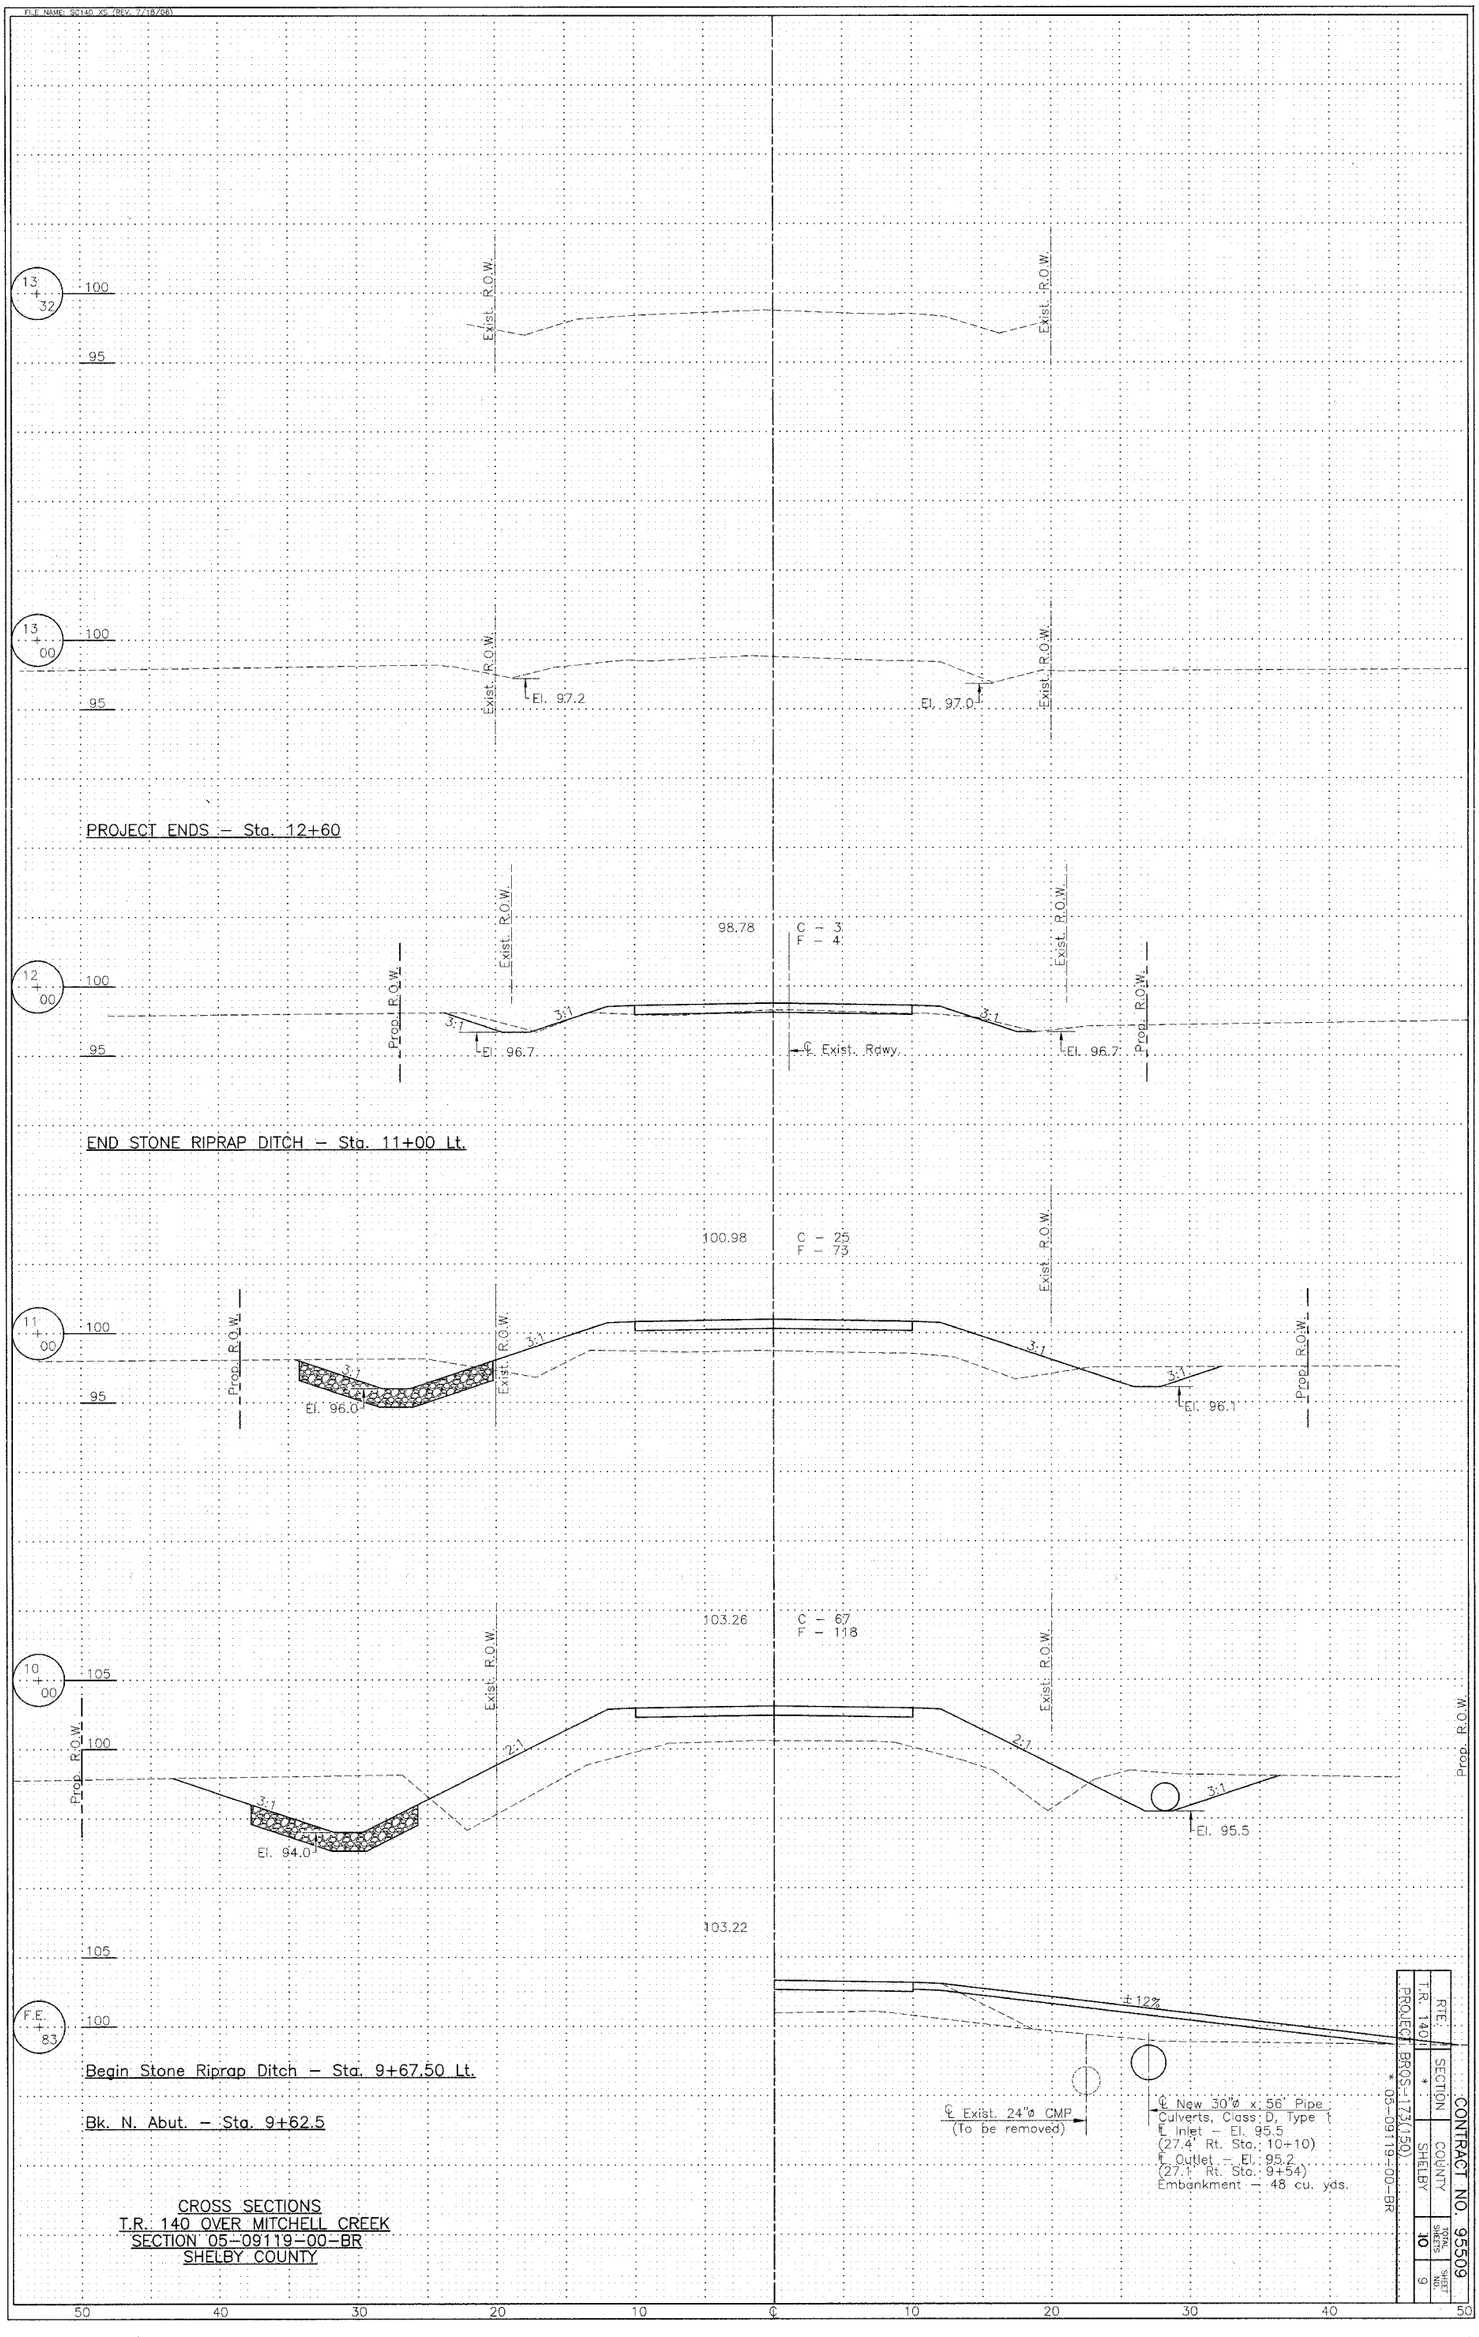

CROSS SECTIONS
T.R. 140 OVER MITCHELL CREEK
SECTION 05-09119-00-BR
SHELBY COUNTY

CONTRACT NO. 95509

RTE.	SECTION	COUNTY	TOTAL SHTS.	SHEET
T.R. 140	*	SHELBY	10	9

PROJECT NO. BROS-127(50)-00-BR * 05-09119-00-BR