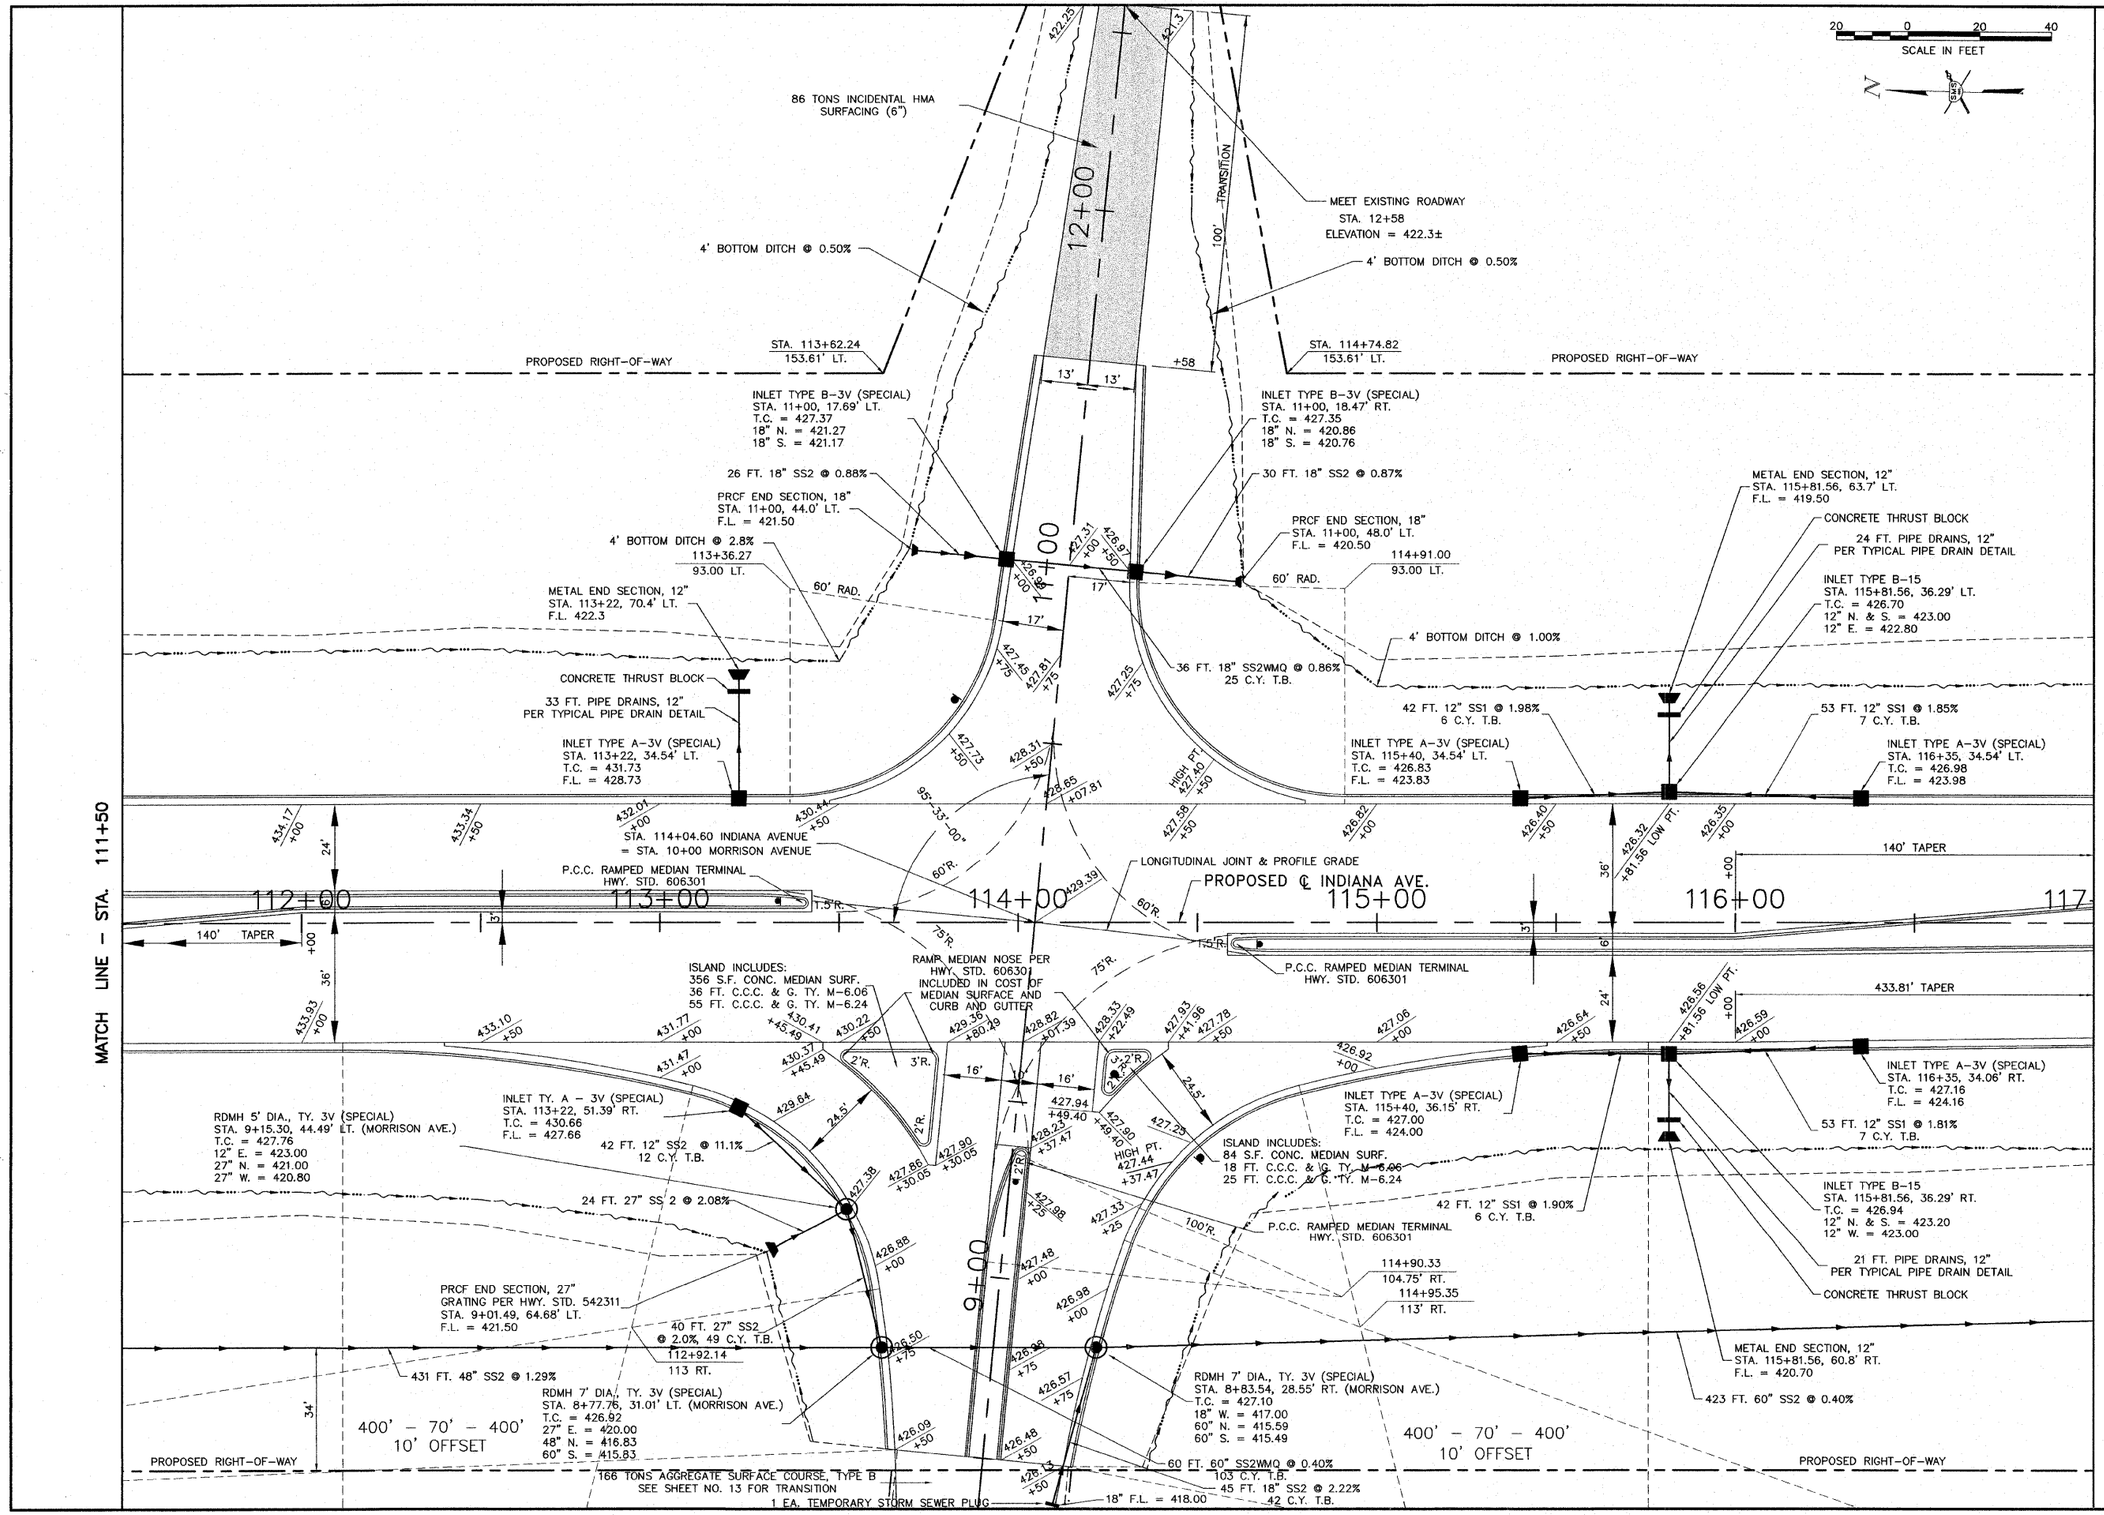

REVISIONS

Sheppard Morgan & Schwaab, Inc.
CONSULTING ENGINEERS LAND SURVEYORS
10 Central Industrial Dr
Northgate Center
Granite City, IL 62040
618/877-8700
215 Market Street
P.O. BOX E
Alton, Illinois 62002
618/462-9755
SMS ENGINEERS

CITY OF ALTON, ILLINOIS
SECTION 06 - 00208 - 02 - RP
CPL. CHRIS BELCHIK MEMORIAL EXPRESSWAY
MORRISON AVENUE INTERSECTION

DWG. NO.	PH III MORRISON AVE INTERSECTION.DWG
REF. BK.	INDIANA AVE.
JOB NO.	406365.1
DSN. BY:	DEG
DWN. BY:	CAD
CHK. BY:	DEG
DATE:	OCTOBER, 2006
SCALE:	1" = 20'
SHEET	19 OF 61

S:\Land Projects\Alton Indiana Ph III 406365.1\dwg\Ph III Morrison Avenue Intersection.dwg, 2/21/2007 4:21:13 PM, cdaniels, 1:20