QUAD CITY INTERNATIONAL AIRPORT
RUNWAY 31 EXTENSION – PAVING
ILL. MLI-3689, QU005
SHEET 53 OF 58

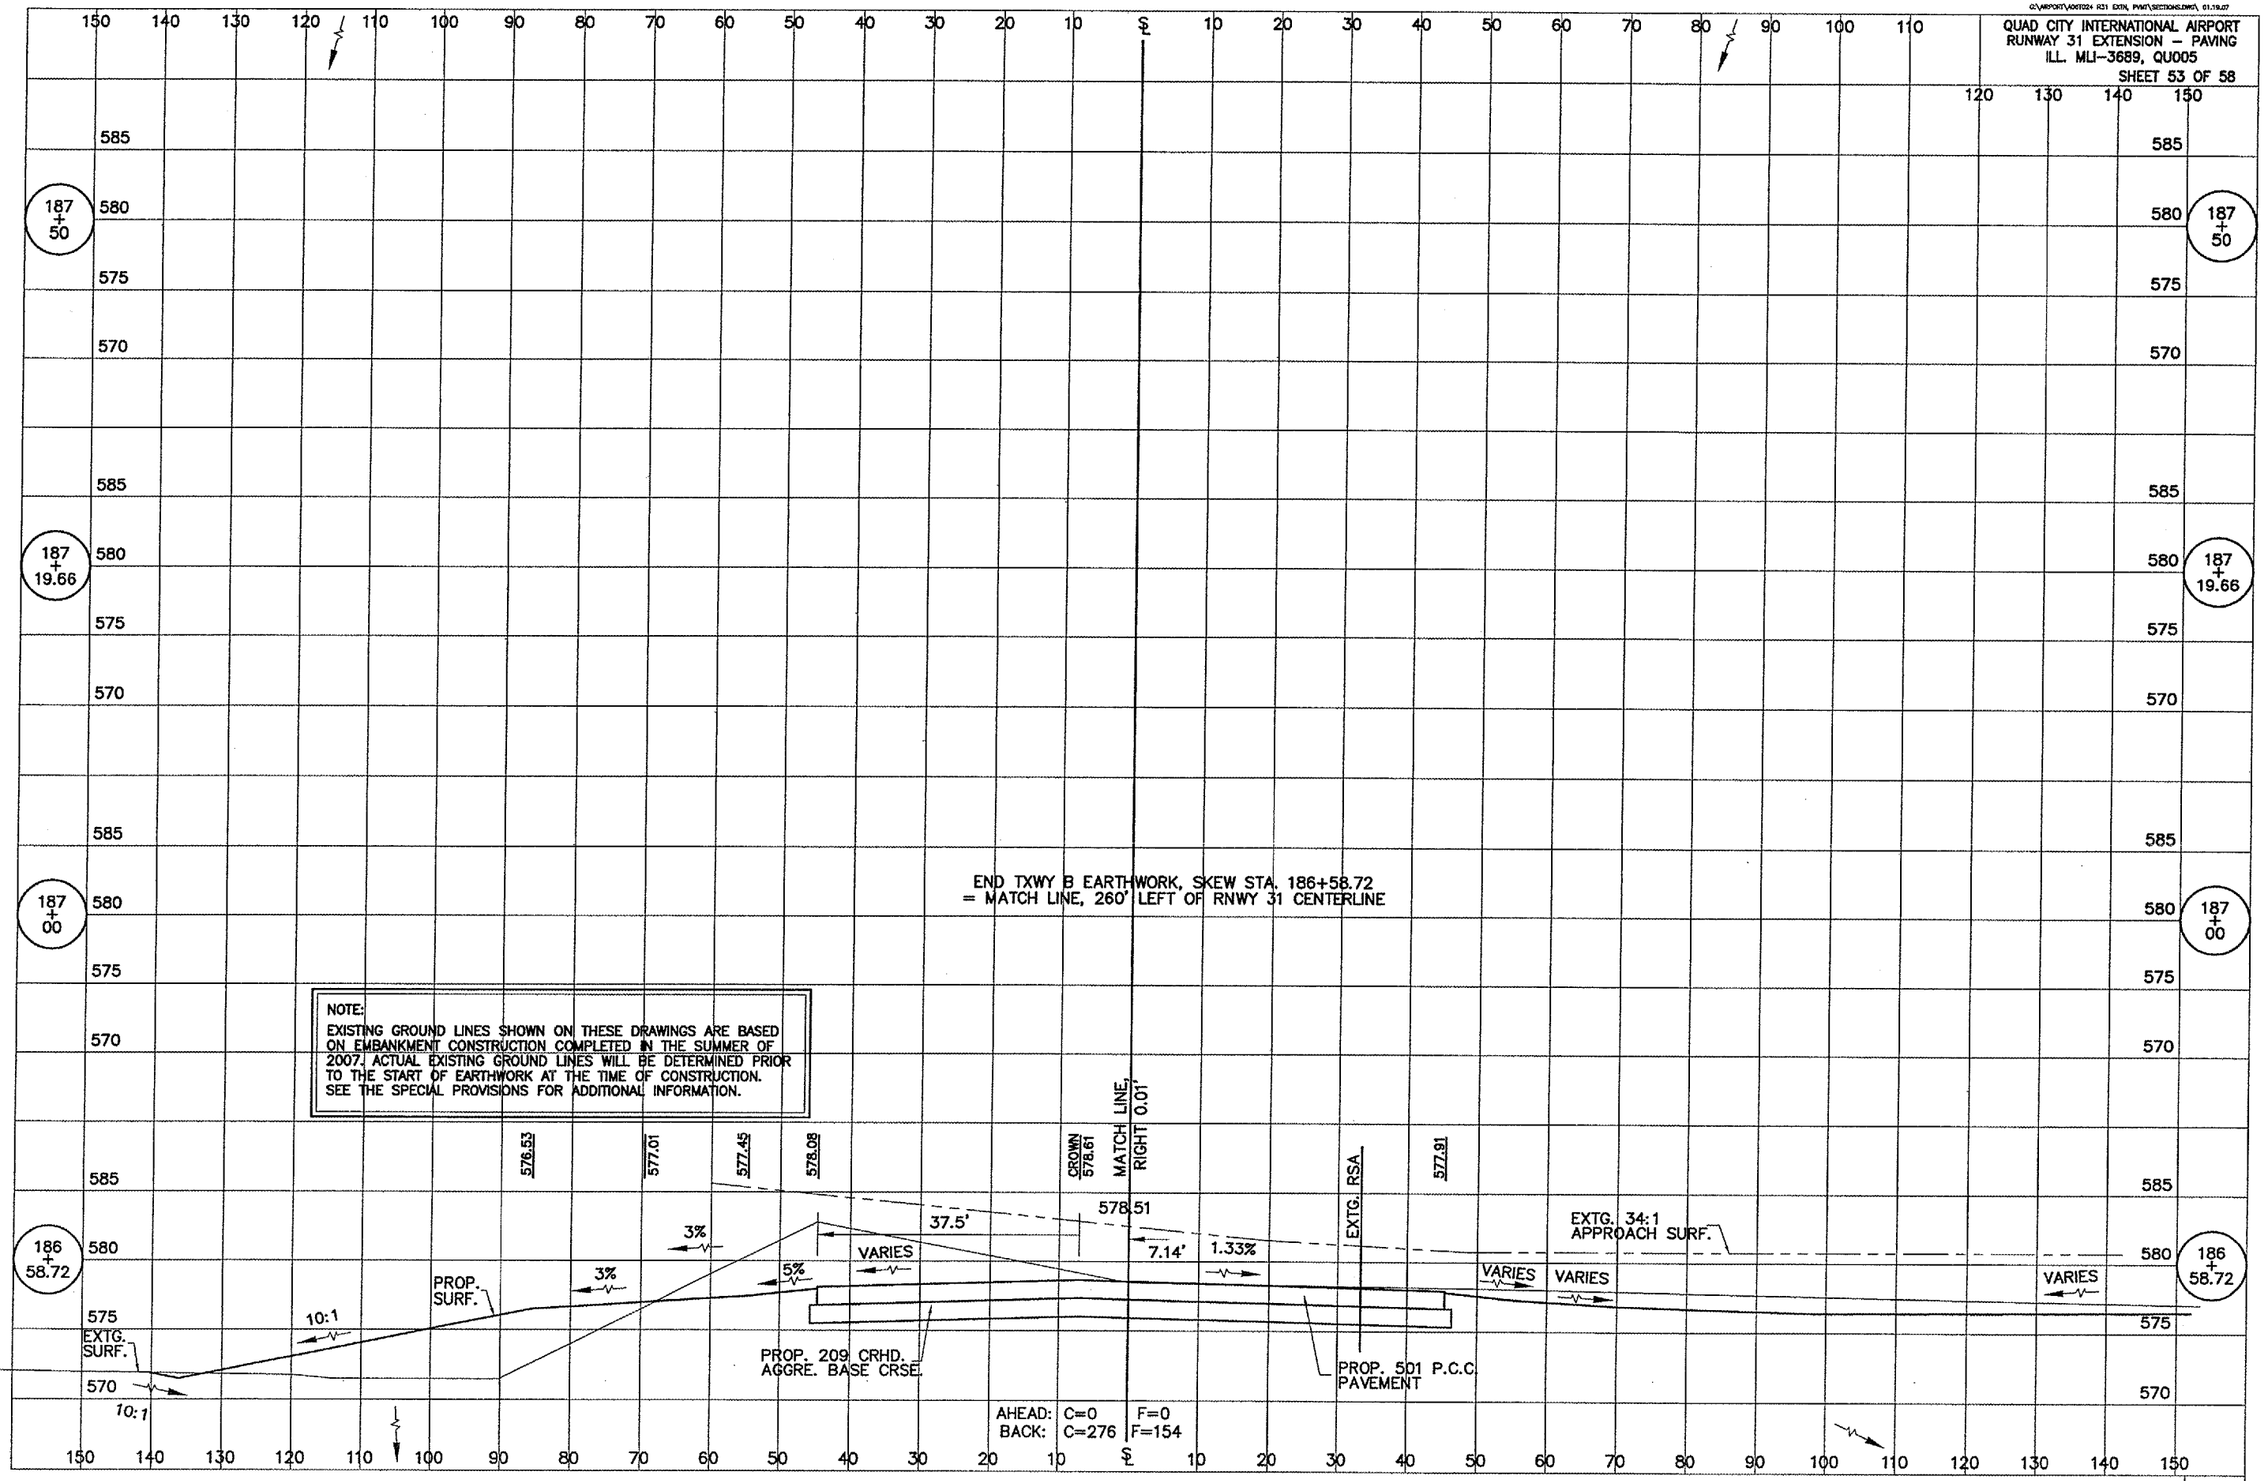

TAXIWAY B CROSS SECTIONS, STA 186+58.72 TO STA 187+50

53/58

Q:\Airport\A067024 R31 EXTN, PVMT\Sections.dwg, 5/8/2007 10:21:55 AM, jeffm