CONTRACT NO. 72829

F.A. RTE.	SECTION	COUNTY	TOTAL SHEETS	SHEET NO.
75	84-12; 11-3	•	729	333
STA. 1608+00		TO STA. 1624+00		
FED. ROAD DIST. NO.	ILLINOIS	FED. AID PROJECT		

• SANGAMON AND CHRISTIAN

PARCEL NO. 6041331 A & B
ELIZABETH G. REISCH, TRUSTEE UNDER
THE ELIZABETH G. REISCH 1998 TRUST

SEE SHEET NO. 20 FOR TABULATIONS

PARCEL NO. 6041343 & PE
SPRINGFIELD MARINE BANK (OR ITS SUCCESSORS) AS
TRUSTEE UNDER DECLARATION OF TRUSTS AND TRUST
AGREEMENT, DATED SEPTEMBER 5, 1967 AND KNOWN
AS SPRINGFIELD MARINE BANK TRUST NO. 51-0609-0

TOTAL AREA	=	2.807	ACRES ±
EXISTING IL. 29 AREA REQUIRED	=	0.533	ACRES ±
FORMER R.R. R.O.W. REQUIRED	=	0.954	ACRES ±
TOTAL AREA REQUIRED	=	1.487	ACRES ±
TOTAL AREA REMAINING	=	1.320	ACRES ±
PERMANENT EASEMENT	=	0.540	ACRES ±
PURPOSE OF PE		GRADING & DRAINAGE	

NE ¼ SECTION 10, T.14N., R.3W., 3RD P.M.

PARCEL NO. 6041337 A, B, C, D, PE-1 & PE-2
ROBERT BROCKELSBY, LEE BROCKELSBY AND
M. TERESA BROCKELSBY AS TRUSTEE UNDER
PARAGRAPH 2.03 OF THE WILL OF DANIEL R. BROCKELSBY
DECEASED EACH AS TO AN UNDIVIDED 1/3 INTEREST

SEE BELOW

REMAINING AREA THIS SIDE
66.336 AC ±

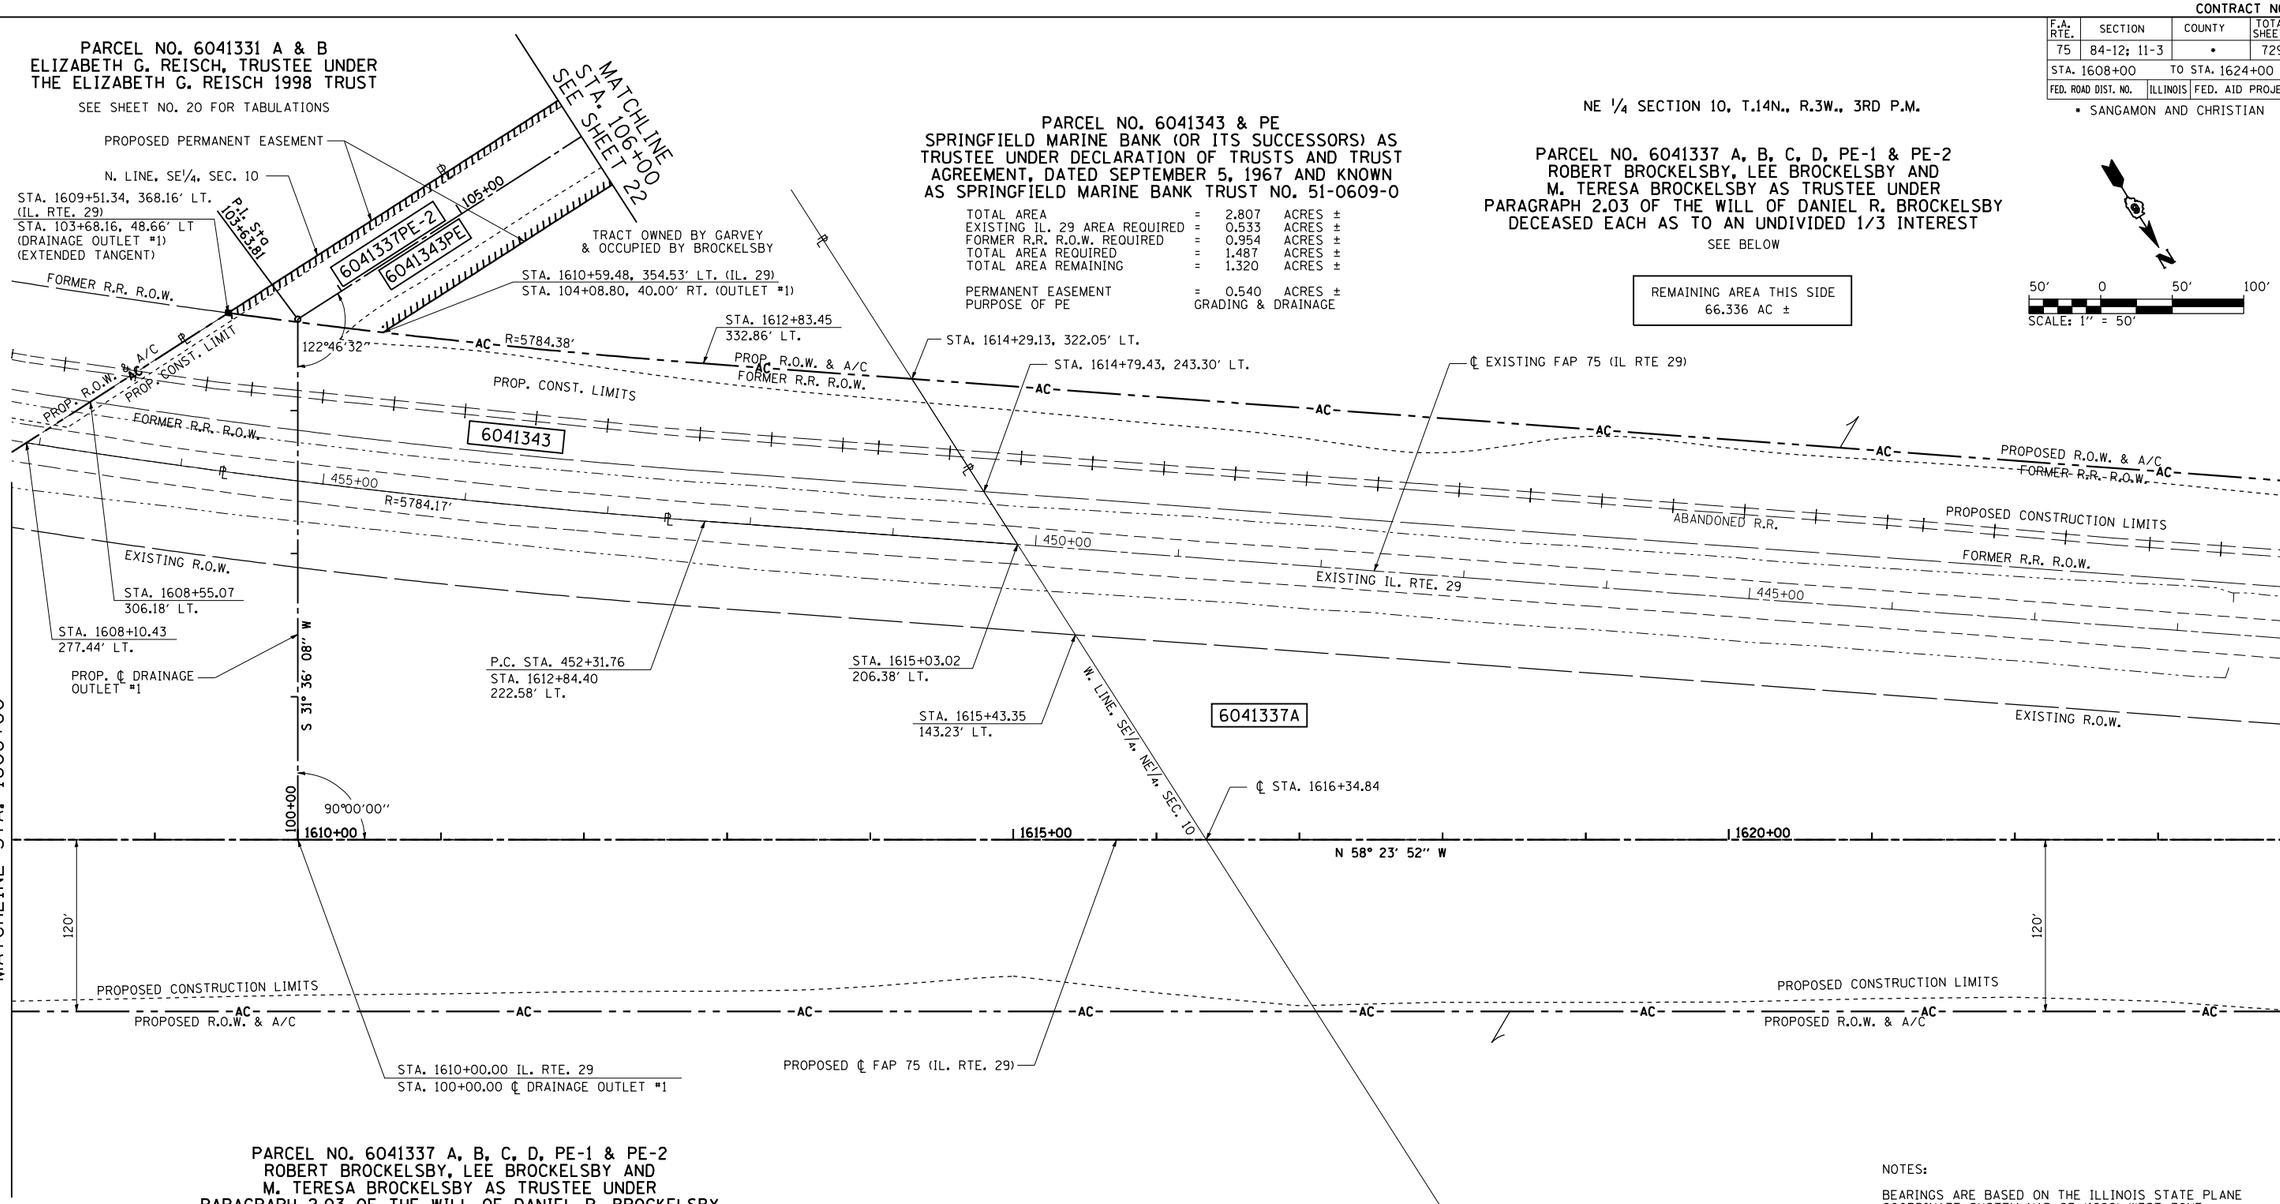

PARCEL NO. 6041337 A, B, C, D, PE-1 & PE-2
ROBERT BROCKELSBY, LEE BROCKELSBY AND
M. TERESA BROCKELSBY AS TRUSTEE UNDER
PARAGRAPH 2.03 OF THE WILL OF DANIEL R. BROCKELSBY
DECEASED EACH AS TO AN UNDIVIDED 1/3 INTEREST

TOTAL AREA	=	281.674	ACRES ±
AREA REQUIRED 6041337A	=	20.223	ACRES ±
EXISTING FORMER R.R. R.O.W. 6041337A	=	2.811	ACRES ±
EXISTING IL. 29 R.O.W. 6041337A	=	8.255	ACRES ±
EXISTING TR63 R.O.W. 6041337A	=	0.022	ACRES ±
TOTAL AREA REQUIRED 6041337A	=	31.311	ACRES ±
AREA REQUIRED 6041337B	=	0.087	ACRES ±
EXISTING TR63 R.O.W. 6041337B	=	0.176	ACRES ±
TOTAL AREA REQUIRED 6041337B	=	0.263	ACRES ±
AREA REQUIRED 6041337C	=	0.089	ACRES ±
EXISTING TR74 R.O.W. 6041337C	=	0.188	ACRES ±
TOTAL AREA REQUIRED 6041337C	=	0.277	ACRES ±
AREA REQUIRED 6041337D	=	0.001	ACRES ±
EXISTING TR74 R.O.W. 6041337D	=	0.026	ACRES ±
TOTAL AREA REQUIRED 6041337D	=	0.027	ACRES ±
TOTAL AREA REQUIRED	=	31.878	ACRES ±
TOTAL AREA REMAINING	=	249.796	ACRES ±
PERMANENT EASEMENT-1	=	0.205	ACRES ±
PERMANENT EASEMENT-2	=	0.540	ACRES ±
PURPOSE FOR PERMANENT EASEMENT	:	CONST. & MAINTENANCE OF DRAINAGE AREA	

REMAINING AREA THIS SIDE
183.460 AC ±

NE ¼ SECTION 10, T.14 N., R.3 W., 3RD P.M.

NOTES:

BEARINGS ARE BASED ON THE ILLINOIS STATE PLANE COORDINATE SYSTEM NAD 83 (1986) WEST ZONE.

PLAN DISTANCES AND STATIONING ARE IN GRID ENGLISH, TO CONVERT TO GROUND DIVIDE BY GRID FACTOR, CONVERSION FACTOR = 0.99996337

©Copyright CMT, Inc.

CMT
CRAWFORD, MURPHY & TILLY, INC.
CONSULTING ENGINEERS
License No. 184-000613

REVISION	
DATE	DESCRIPTION

RIGHT OF WAY PLANS

ROUTE: FAP 75 (IL ROUTE 29)
SECTION: 84-11(11B), 11-2(2B,B-1)
COUNTY: CHRISTIAN
JOB NO.: R-96-004-01
STA. 1608+00 TO STA. 1624+00
SCALE: 1" = 50'

SHEET NO. 21 OF 35

L:\IDOT\030660\drawings\sheets\0672829-sht-ROWPLN.02I.dgn
3/16/2012