F.A.U. RTE.	SECTION	COUNTY	TOTAL SHEETS	SHEET NO.
0369	97-00025-00-BR	WILL	156	21
STA.	TO STA.			
FED. ROAD DIST. NO.	ILLINOIS	FED. AID PROJECT		

CONTRACT NO: 83757

REFER TO SHEET 24 FOR INTERSECTION AND MEDIAN DETAILS

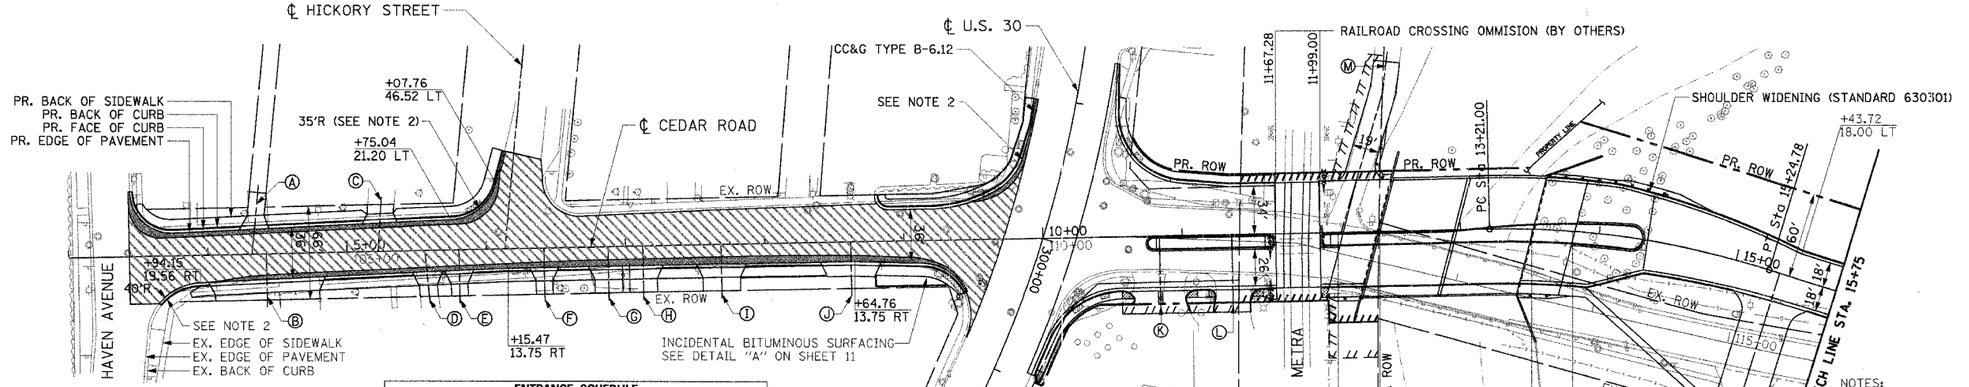

BEGIN IMPROVEMENT STATION 3+43.58

LEGEND

- RESURFACING
- WIDENING & RESURFACING
- RECONSTRUCTION
- SIDEWALK RAMPS

ENTRANCE SCHEDULE

DRIVEWAY	STATION	SIDE	TYPE	MAT	BACK WIDTH
A	4+31.73	LT	PE	BIT	12.05'*
B	4+42.03	RT	CE	BIT	35.80'*
C	5+22.23	LT	PE	BIT	18.81'*
D	5+55.90	RT	PE	BIT	13.03'*
E	5+80.41	RT	PE	BIT	12.00'
F	6+41.38	RT	CE	BIT	12.00'
G	6+87.54	RT	CE	BIT	12.00'
H	7+12.54	RT	CE	BIT	20.00'
I	7+68.71	RT	CE	BIT	27.00'
J	8+61.83	RT	CE	BIT	35.00'
K	10+83.74	RT	CE	PCC	36.25'*
L	11+35.72	RT	CE	BIT	26.00'
M	12+25.31	LT	CE	BIT	18.57'*
N	15+32.59	RT	CE	BIT	35.00'

* MATCH EXISTING BACK WIDTH

NOTES:

1. COMBINATION CONCRETE CURB & GUTTER TYPE B-6.24 OR TYPE M-4.24 SHALL BE USED IN ALL AREAS UNLESS OTHERWISE NOTED.
2. TRANSITION FROM COMBINATION CONCRETE CURB & GUTTER TYPE B-6.24 TO TYPE B-6.12 WHERE NOTED.
3. REFER TO SHEET 24 FOR PAVEMENT JOINTING, INTERSECTION AND MEDIAN DETAILS
4. REFER TO SHEET 23 FOR PUBLIC WORKS FACILITY DRIVEWAY PLAN AND PROFILE.
5. REFER TO SHEETS 110 THROUGH 136 FOR STRUCTURAL PLANS.

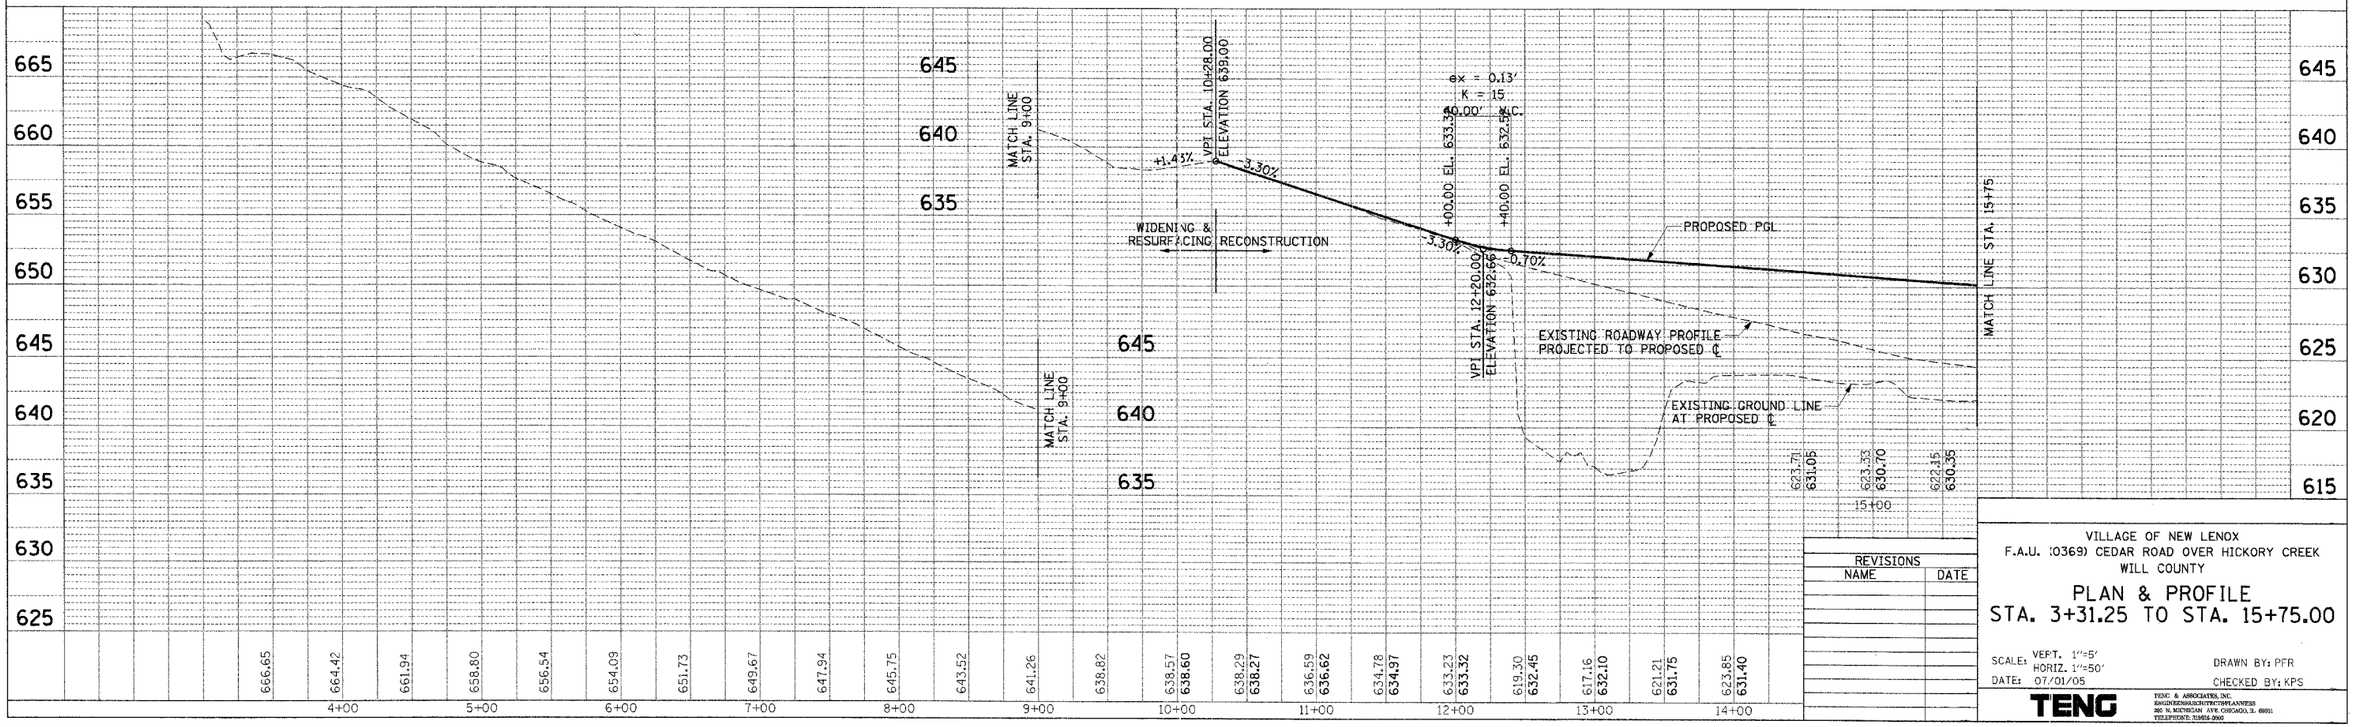

REVISIONS	
NAME	DATE

VILLAGE OF NEW LENOX
F.A.U. 0369) CEDAR ROAD OVER HICKORY CREEK
WILL COUNTY

PLAN & PROFILE
STA. 3+31.25 TO STA. 15+75.00

SCALE: VERT. 1"=5'
HORIZ. 1"=50'
DATE: 07/01/05

DRAWN BY: PFR
CHECKED BY: KPS

TENG
TENG & ASSOCIATES, INC.
ENGINEERS/ARCHITECTS/PLANNERS
TELEPHONE: 312/454-0900

PLAN — SURVEYED; PLOTTED; ALIGNMENT CHECKED; GRADES CHECKED; NOTE BOOK; NO.; CADD FILE NAME; BY; DATE

PROFILE — SURVEYED; PLOTTED; GRADES CHECKED; NOTE BOOK; NO.; STRUCTURE NO(S)/ITNS CPRD; BY; DATE

