PART OF SECTION 09, TOWNSHIP 38 NORTH, RANGE 11 EAST OF THE THIRD PRINCIPAL MERIDIAN, DUPAGE COUNTY, ILLINOIS

F.A.U. RTE.	SECTION	COUNTY	TOTAL SHEETS	SHEET NO.
1487	66R	DUPAGE	412	83
STA. 23+00.00	TO STA. 144+00.00			
FED. ROAD DIST. NO.	ILLINOIS	FED. AID PROJECT		

PARCEL NO.	OWNER	TOTAL HOLDING (ACRES) SQ.FEET	PART TAKEN (ACRES) SQ.FEET	REMAINDER (ACRES) SQ.FEET	PREVIOUS DEDICATION (ACRES) SQ.FEET	EASEMENT (ACRES) SQ.FEET	EASEMENT PURPOSE	TAX NUMBER(S)	ACQUIRED BY
1EK0005TE	Steven J. Broockoveldt and Susan Broockoveldt, husband and wife, as tenants in common	(0.392)	0.000	(0.392)	0.000	(0.025)	CONSTRUCTION	09-09-105-033	
1EK0007TE	Joseph T. English and Lisa J. English, husband and wife, as tenants by the entirety	(0.392)	0.000	(0.392)	0.000	(0.025)	CONSTRUCTION	09-09-105-034	
1EK0008TE	Christopher F. Salman and Timoth E. Salman, in Joint Tenancy	(0.243)	0.000	(0.243)	0.000	(0.013)	CONSTRUCTION	09-09-112-002	
1EK0009PE 1EK0009TEA 1EK0009TEB	Harold Barry, Jr. and Harold Barry, III as joint tenants	(0.392)	0.000	(0.392)	0.000	(0.041) (0.008) 369 (0.053)	DRAINAGE CONSTRUCTION CONSTRUCTION	09-09-105-035	
1EK0012TE	Roman Bodel	(0.326)	0.000	(0.326)	0.000	(0.018)	CONSTRUCTION	09-09-113-001	
1EK0065TE	Sara E. Tucker and Sarah A. Ritter	(0.392)	0.000	(0.392)	0.000	(0.034)	CONSTRUCTION	09-09-105-036	

PROJECT GROUND COORDINATES FOR PERMANENT EASEMENT

POINT NUMBER	STATION	OFFSET	NORTHING	EASTING
32583	STA.=27+32.89	33.51' LEFT	1869480.8002	1078149.0293
32584	STA.=27+45.25	33.46' LEFT	1869485.0702	1078160.6297
32585	STA.=27+66.80	180.60' LEFT	1869630.4704	1078129.4314
32586	STA.=27+78.26	177.03' LEFT	1869631.1283	1078141.4133
32589	STA.=27+51.78	132.37' LEFT	1869580.0335	1078132.2005
32590	STA.=27+44.77	80.74' LEFT	1869529.2005	1078143.6663
32591	STA.=27+56.57	78.46' LEFT	1869531.1876	1078155.5195
32592	STA.=27+63.54	129.76' LEFT	1869581.6941	1078144.1274

PROJECT GROUND COORDINATES FOR PROPOSED CENTERLINE

POINT NUMBER	STATION	OFFSET	NORTHING	EASTING
2001	STA.=18+34.28	0.00' LEFT	1869119.4143	1077325.3227
2003	STA.=21+97.99	0.00' LEFT	1869262.5691	1077659.5221
2004	STA.=33+43.75	0.00' LEFT	1869662.7636	1078733.1246

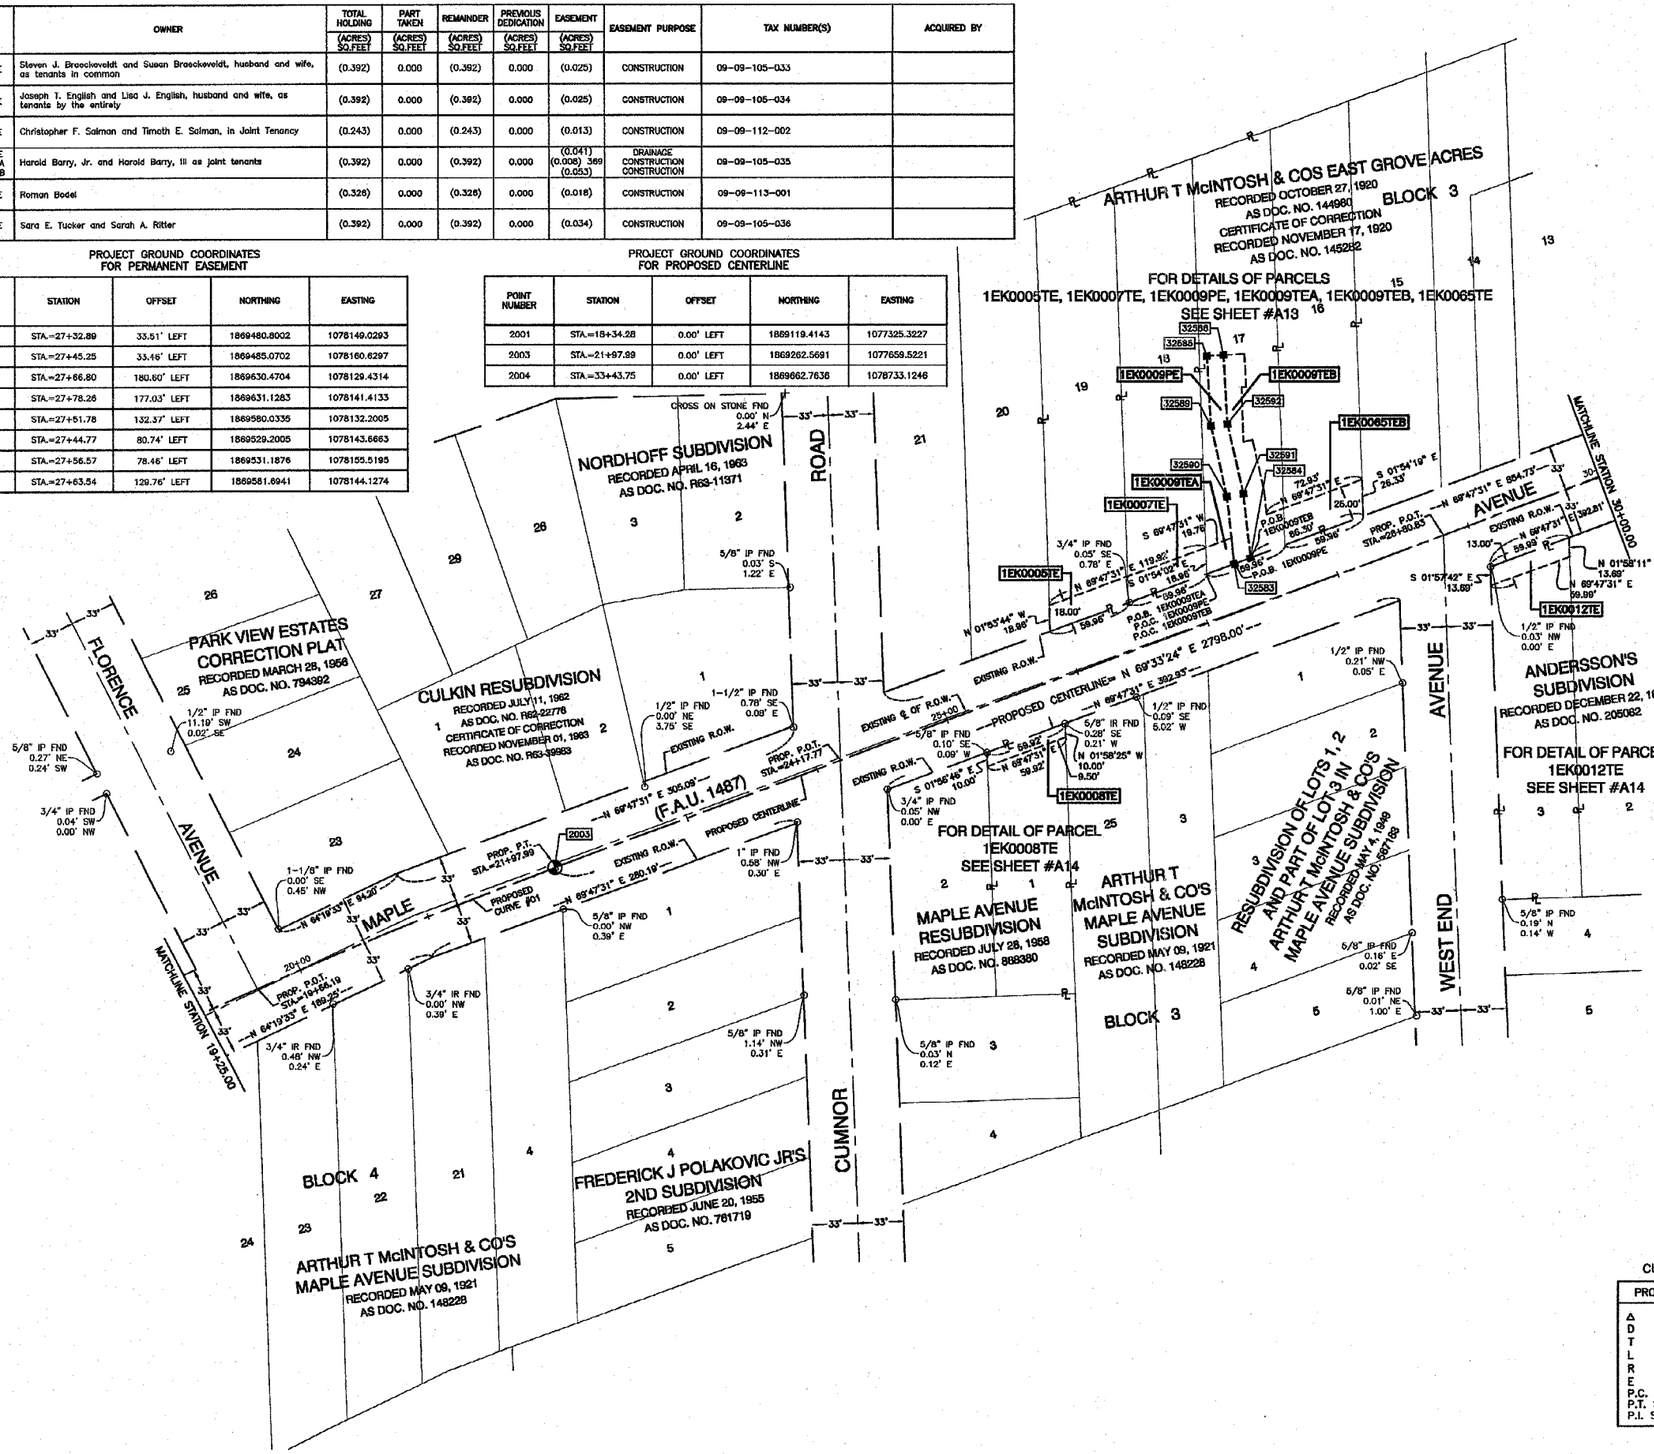

LEGEND

SECTION CORNER — QUARTER SECTION CORNER

N

SECTION LINE
QUARTER SECTION LINE
QUARTER, QUARTER SECTION LINE
PLATTED LOT LINE
PROPERTY (DEED) LINE
APPARENT PROPERTY LINE
CENTERLINE
EXISTING RIGHT OF WAY LINE
PROPOSED RIGHT OF WAY LINE
PROPOSED EASEMENT LINE
129.32' MEASURED DIMENSION
129.32'(COMP.) COMPUTED DIMENSION
( ) RECORD DATA
EXISTING BUILDING

50 0 50
SCALE 1" = 50'

- O IRON PIPE OR ROD FOUND
- • REPLACED AFTER CONSTRUCTION
- + CUT CROSS FOUND OR SET
- • T1 **THESE STAKES REFERENCE FOUND OR SET MONUMENTATION.** SET 5/8 INCH
- • T2 IRON ROD FLUSH WITH GROUND TO TIE FOUND IRON STAKE. IDENTIFIED BY
- • T3 COLORED PLASTIC CAP BEARING SURVEYORS IDENTIFICATION NUMBER.
- • BT1 **THESE STAKES, IN CULTIVATED AREAS, REFERENCE FOUND OR SET**
- • BT2 **MONUMENTATION.** BURIED 5/8 INCH IRON ROD 20 INCHES BELOW
- • BT3 GROUND TO TIE FOUND IRON STAKE. IDENTIFIED BY COLORED PLASTIC CAP BEARING SURVEYORS IDENTIFICATION NUMBER.
- ■ **STAKING OF PROPOSED RIGHT OF WAY.** SET DIVISION OF HIGHWAYS SURVEY MARKER TO MONUMENT THE POSITION SHOWN. IDENTIFIED BY INSCRIPTION DATA AND SURVEYORS IDENTIFICATION NUMBER.
- ■ M **STAKING OF PROPOSED RIGHT OF WAY IN CULTIVATED AREAS.** BURIED 5/8 INCH METAL ROD 20 INCHES BELOW GROUND TO MARK FUTURE SURVEY MARKER POSITION. IDENTIFIED BY COLORED PLASTIC CAP BEARING SURVEYORS IDENTIFICATION NUMBER.
- PERMANENT SURVEY MARKER, I.D.O.T. STD. 2135
- ▫ RIGHT OF WAY STAKING PROPOSED TO BE SET.
- • 5/8 INCH IRON ROD W/O CAP

STATE OF ILLINOIS }
COUNTY OF COOK } SS

THIS IS TO CERTIFY THAT I, RANDELL E. GANN, AN ILLINOIS PROFESSIONAL LAND SURVEYOR, HAVE SURVEYED THE PLAT OF HIGHWAYS SHOWN HEREON IN SECTION 09, TOWNSHIP 38 NORTH, RANGE 11 EAST OF THE THIRD PRINCIPAL MERIDIAN, DUPAGE COUNTY, ILLINOIS THAT THE SURVEY IS TRUE AND COMPLETE AS SHOWN TO THE BEST OF MY KNOWLEDGE AND BELIEF, THAT THE PLAT CORRECTLY REPRESENTS SAID SURVEY, THAT ALL MONUMENTS FOUND AND ESTABLISHED ARE OF PERMANENT QUALITY AND OCCUPY THE POSITIONS SHOWN THEREON AND THAT THE MONUMENTS ARE SUFFICIENT TO ENABLE THE SURVEY TO BE RETRACED. MADE FOR THE DEPARTMENT OF TRANSPORTATION, STATE OF ILLINOIS.

DATED AT SOUTH HOLLAND, ILLINOIS THIS 8TH DAY OF APRIL, 2003

ILLINOIS REGISTERED LAND SURVEYOR NO. 035-003241

RANDELL E. GANN
035-003241
PROFESSIONAL LAND SURVEYOR
STATE OF ILLINOIS
SOUTH HOLLAND, ILLINOIS

COORDINATE ORIGIN:
THE COORDINATE VALUES SHOWN HEREON ARE ESTIMATED ILLINOIS STATE PLANE EASTERN ZONE U.S. SURVEY FEET GROUND COORDINATES. THE ESTIMATED GROUND COORDINATES ARE BASED UPON AN AVERAGE PROJECT LOCATION HAVING THE FOLLOWING WGS '84 LATITUDE, LONGITUDE, AND HEIGHT:

LATITUDE = 41°48'10.41460" NORTH
LONGITUDE = 87°56'23.80511" WEST
HEIGHT = 633.83 FEET

BEARING REFERENCE:
THE BEARINGS SHOWN HEREON ARE ILLINOIS STATE PLANE EASTERN ZONE BEARINGS.

RECEIVED
JAN 11 2005
PLATS & LEGALS

ROBINSON ENGINEERING, LTD.
CONSULTING REGISTERED PROFESSIONAL ENGINEERS AND PROFESSIONAL LAND SURVEYORS
17000 SOUTH PARK AVENUE SOUTH HOLLAND, ILLINOIS 60473
(708) 891-6700 FAX (708) 891-9828
ILLINOIS DESIGN FIRM REGISTRATION NO. 184001128.

CURVE DATA TABLE

PROPOSED CURVE NO. 01	
Δ	5°29'20.93"
D	1°30'33"
T	181.99'
L	363.71'
R	3796.39'
E	4.36'
P.C. STA.	18+34.28
P.T. STA.	21+97.99
P.I. STA.	20+16.27

PLAT OF HIGHWAYS
STATE OF ILLINOIS
DEPARTMENT OF TRANSPORTATION

F.A.U. 1487		*MAPLE AVENUE*
CUMNOR ROAD TO		*DUPAGE COUNTY*
ILLINOIS ROUTE 83		*R-91-049-01*
STA. 19+25.00	*TO*	*STA. 30+00.00*
SCALE: 1'=50'		*SHEET A03 OF A33*

BUREAU OF LAND ACQUISITION
201 WEST CENTER COURT
SCHAUMBURG, ILLINOIS 60196

R.O.W. PLAT	BY	DATE
MADE		
CHECKED		
INKED		
NOTEBOOK NO.		

ROUTE **F.A.U. 1487 (MAPLE AVENUE)** SECTION **CUMNOR ROAD TO ILLINOIS ROUTE 83** COUNTY **DUPAGE COUNTY** JOB NO. **R-91-049-01** **RECORDING: RECORDED ON** **AS DOCUMENT NO.**