...\phase2\ref\sis107-5sj4.dgn 12/13/2004 12:47:28 PM

URS	F.A.I. RTE.	SECTION	COUNTY	TOTAL SHEETS	SHEET NO.
	STA.		TO STA.		
	FED. ROAD DIST. NO.		ILLINOIS	FED. AID PROJECT	

FINAL SURVEY	BY	DATE
NOTE BOOK	SURVEYED	
NO.	PLOTTED	
	TEMPLATE	
	AREAS CHECKED	
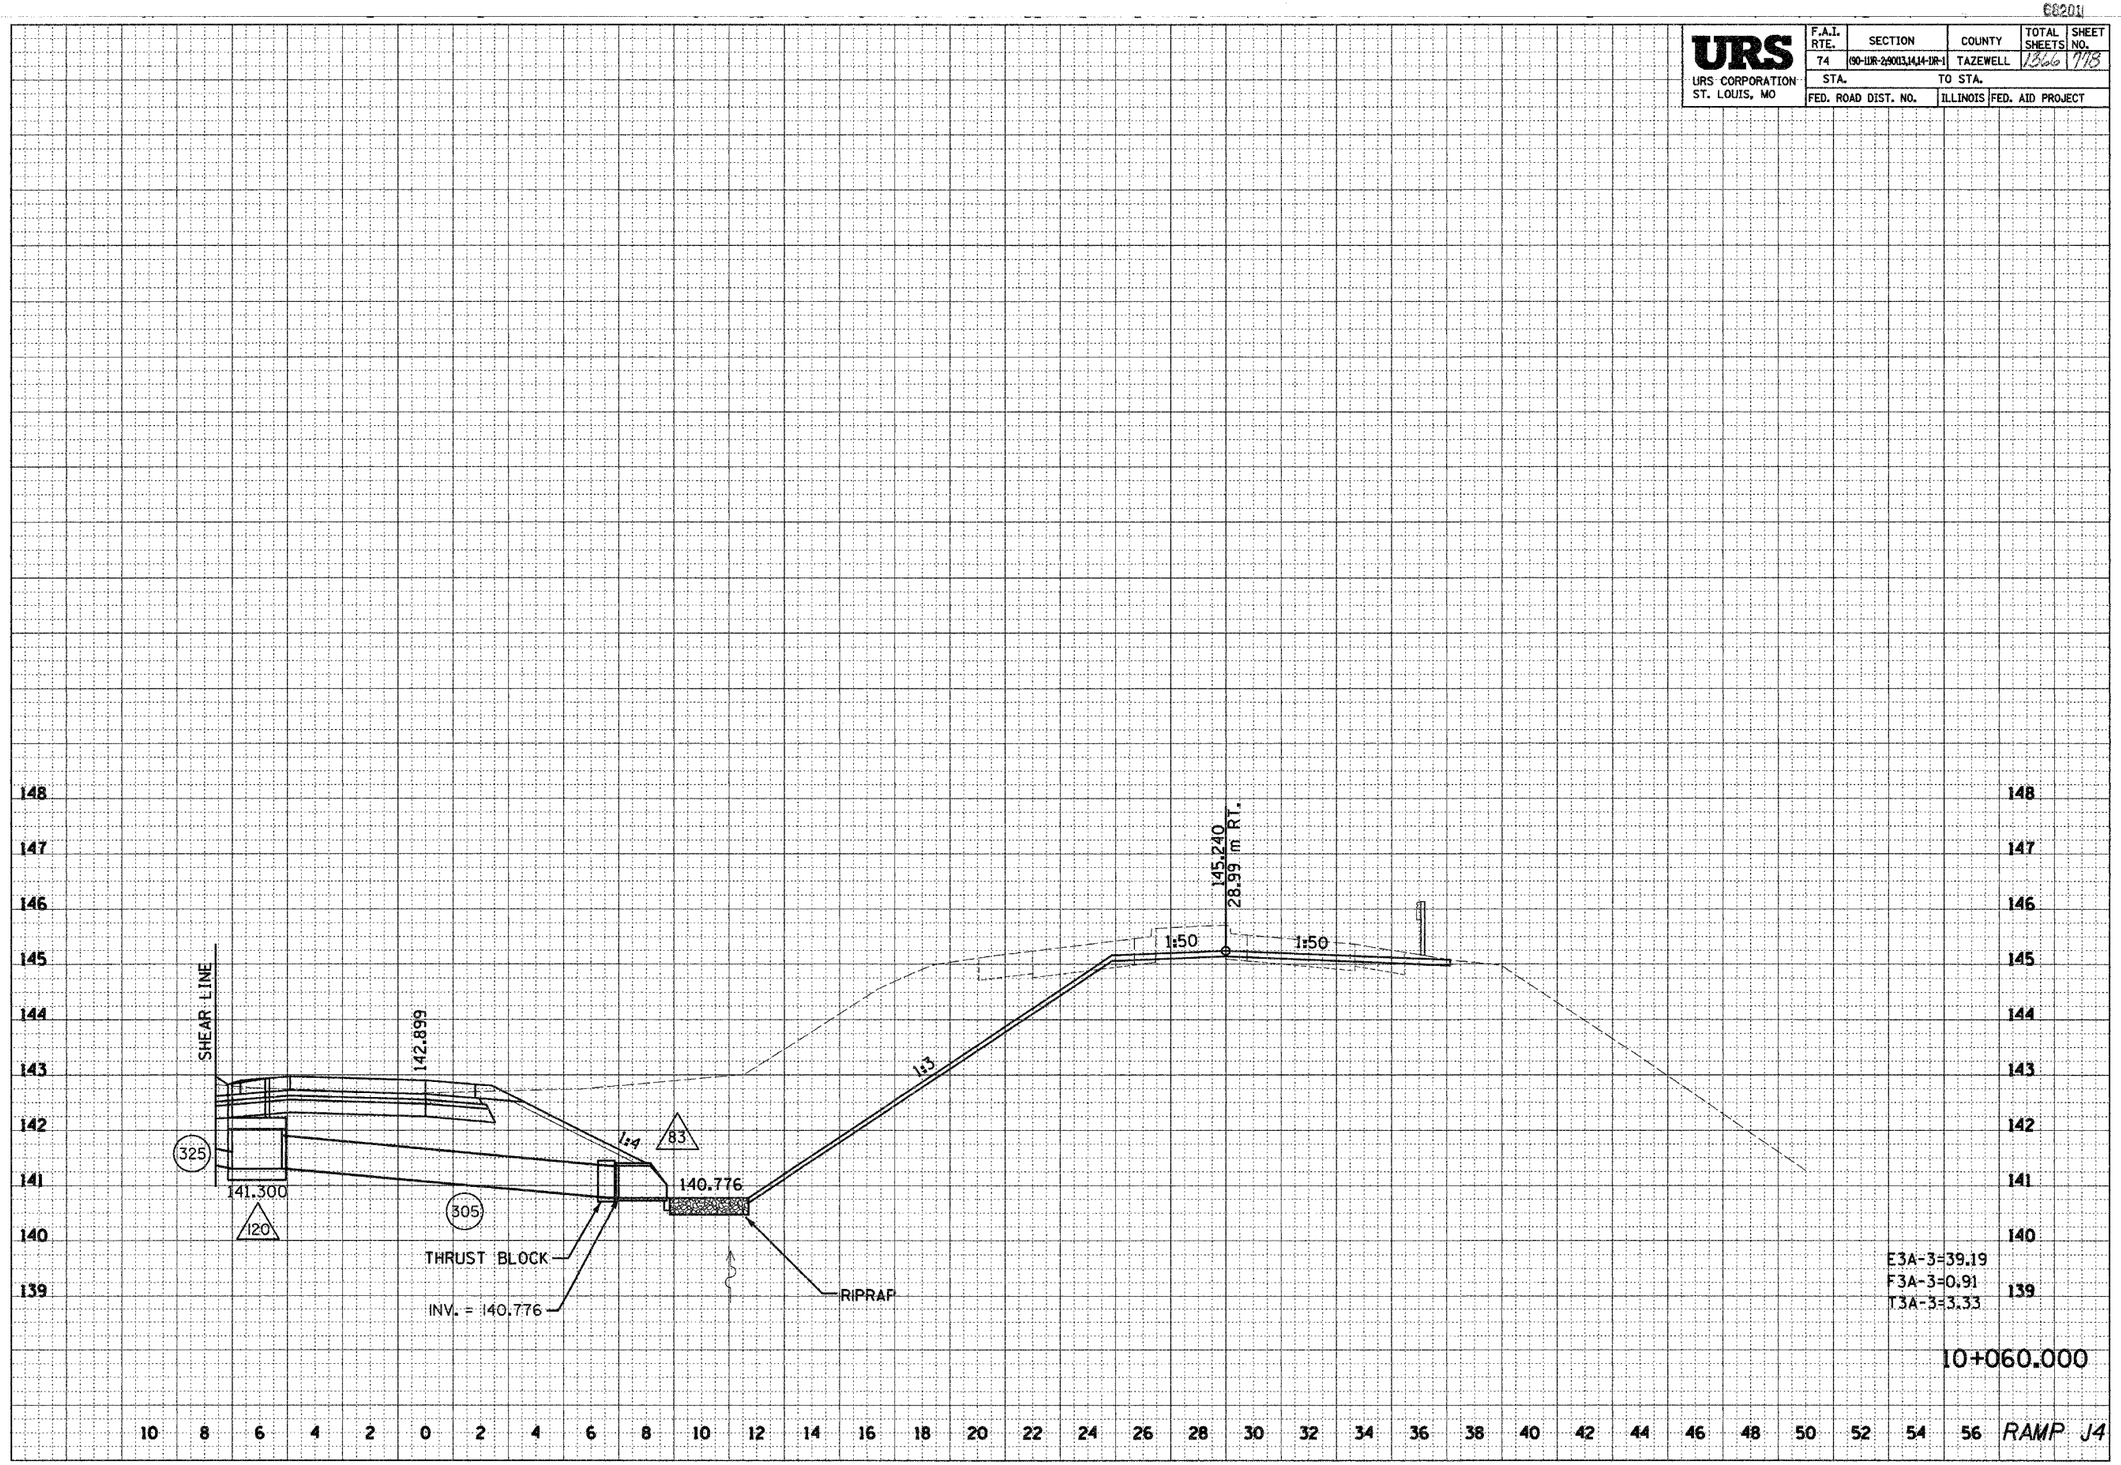
ORIGINAL SURVEY	BY	DATE
NOTE BOOK	SURVEYED	
NO.	PLOTTED	
	TEMPLATE	
	AREAS CHECKED