CONTRACT NO. 89650
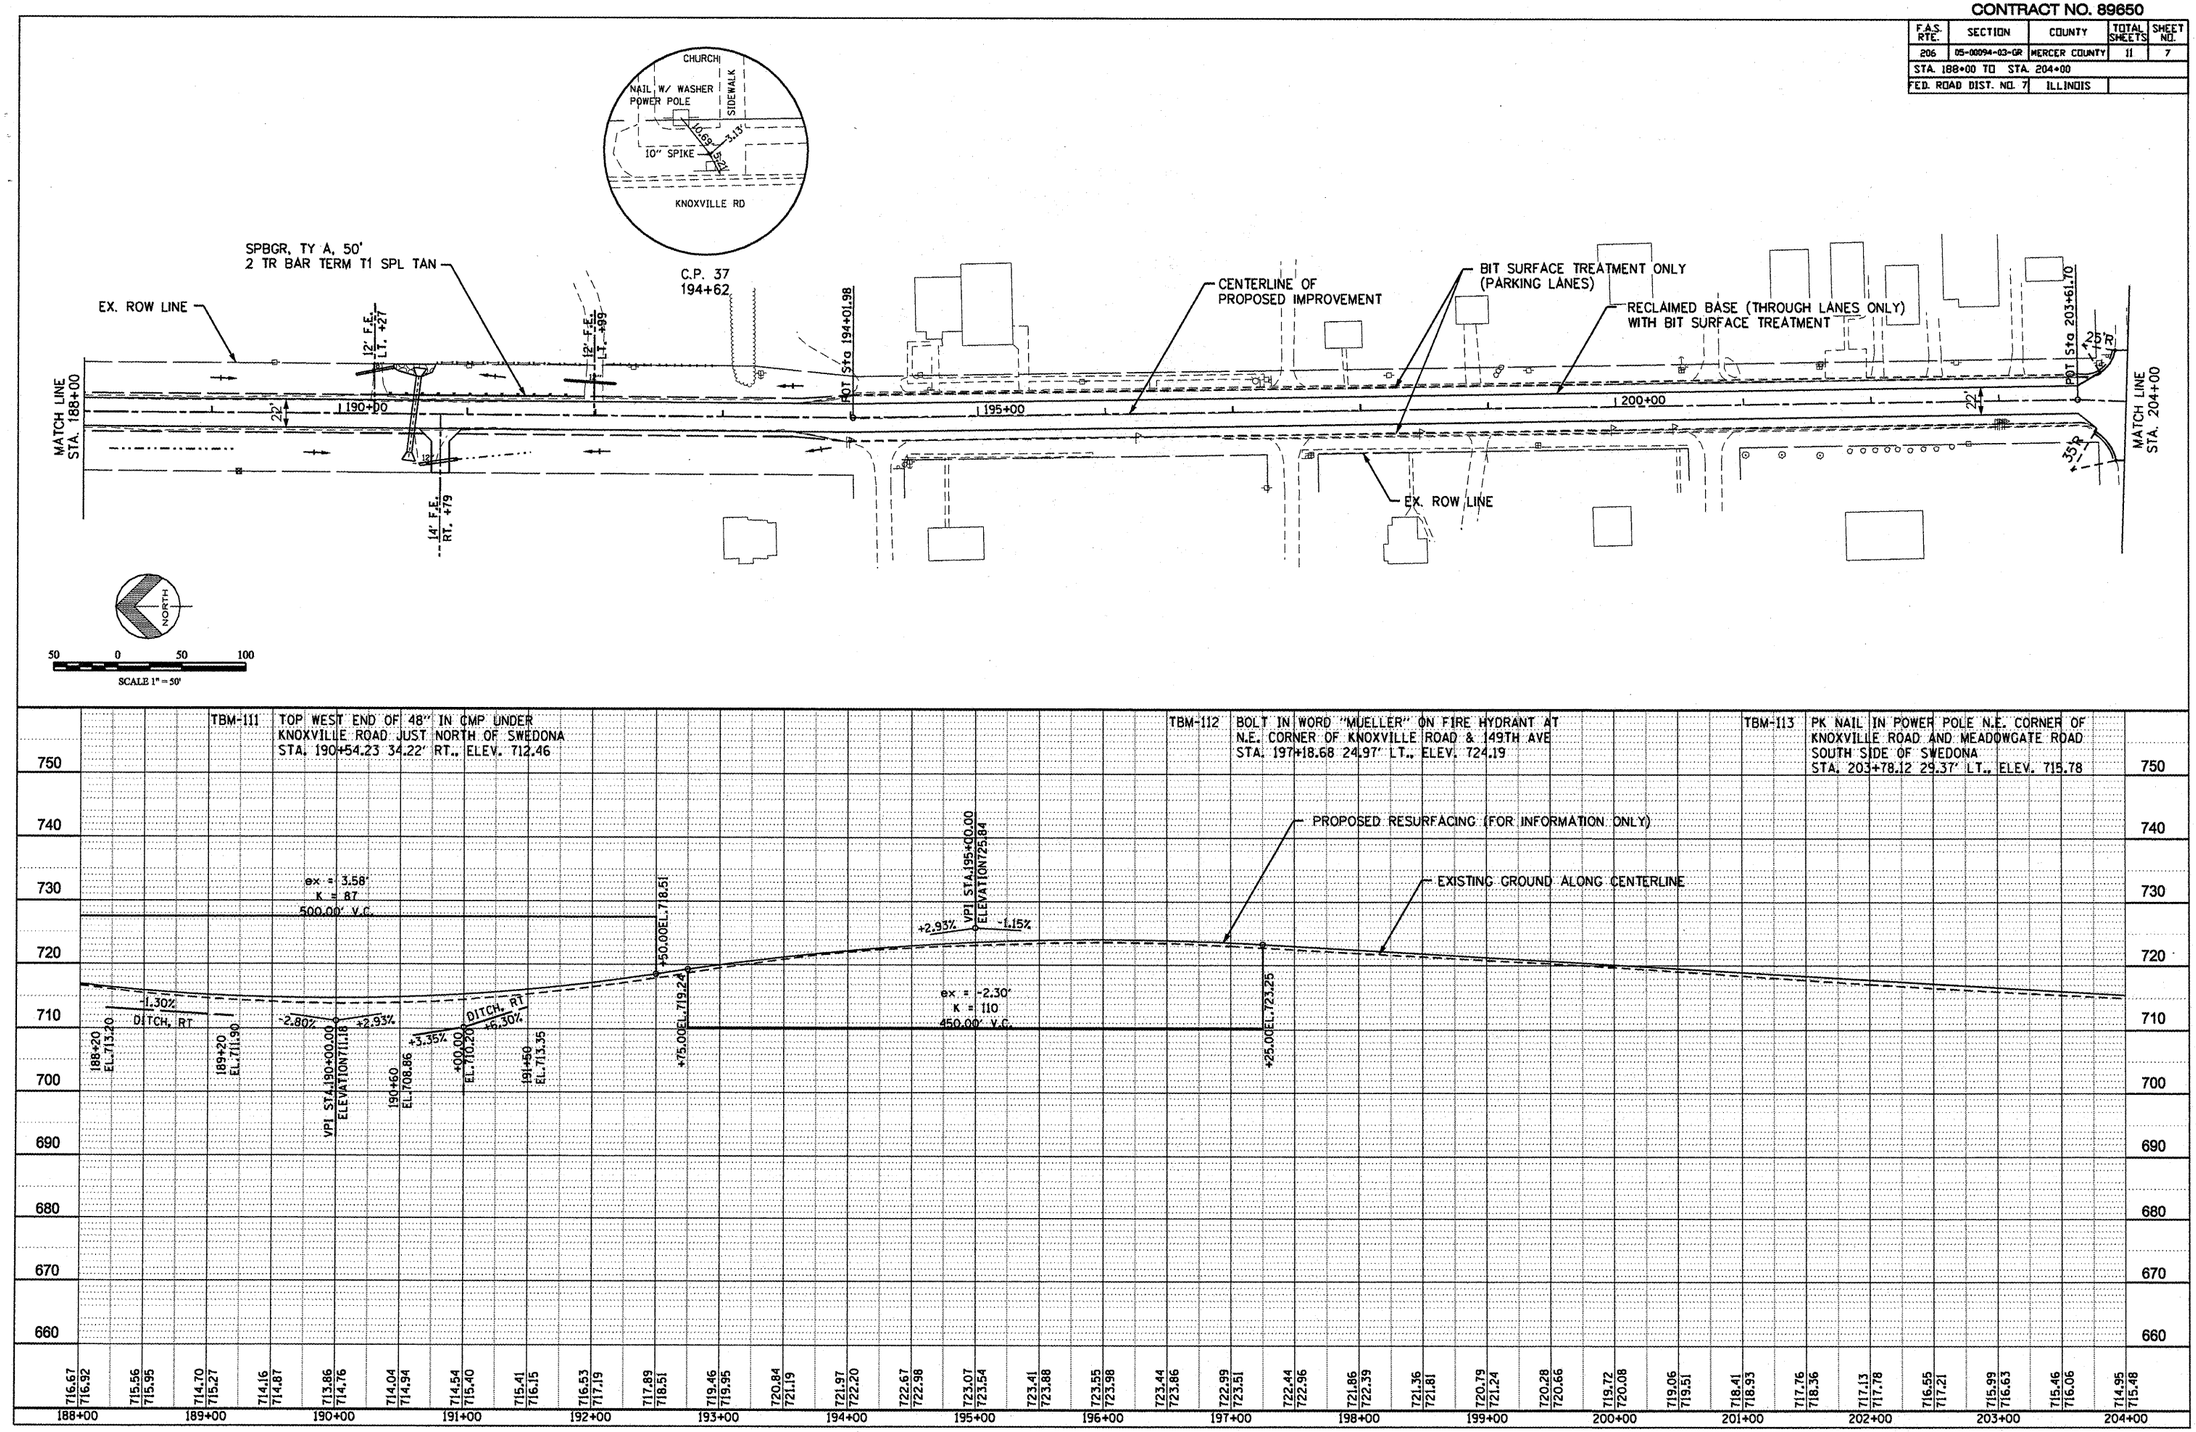
F.A.S. RTE.	SECTION	COUNTY	TOTAL SHEETS	SHEET NO.
206	05-00094-03-GR	MERCER COUNTY	11	7
STA. 188+00 TO STA. 204+00				
FED. ROAD DIST. NO. 7	ILLINOIS