PART OF THE W 1/2 SW 1/4 OF SECTION 10 & PART OF THE W 1/2 NW 1/4 OF SECTION 10, ALL IN T35N, R9E OF THE 3rd PM, TROY TOWNSHIP, WILL COUNTY, ILLINOIS.

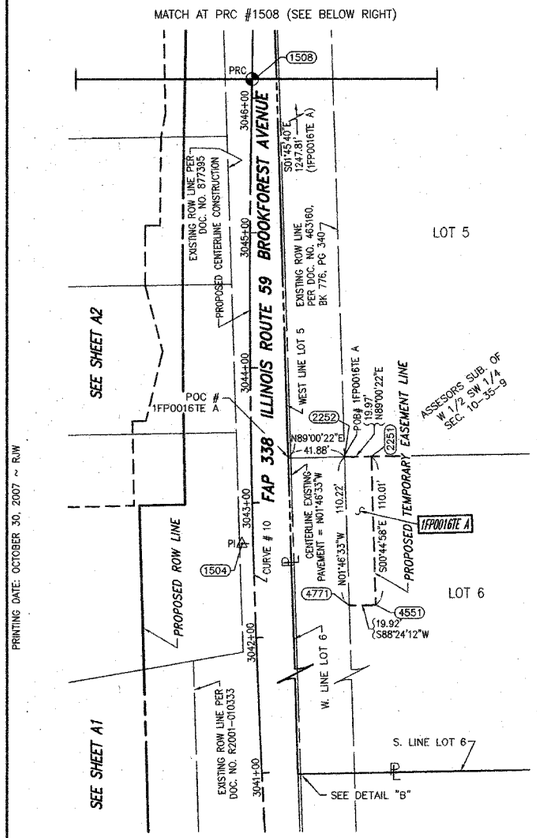

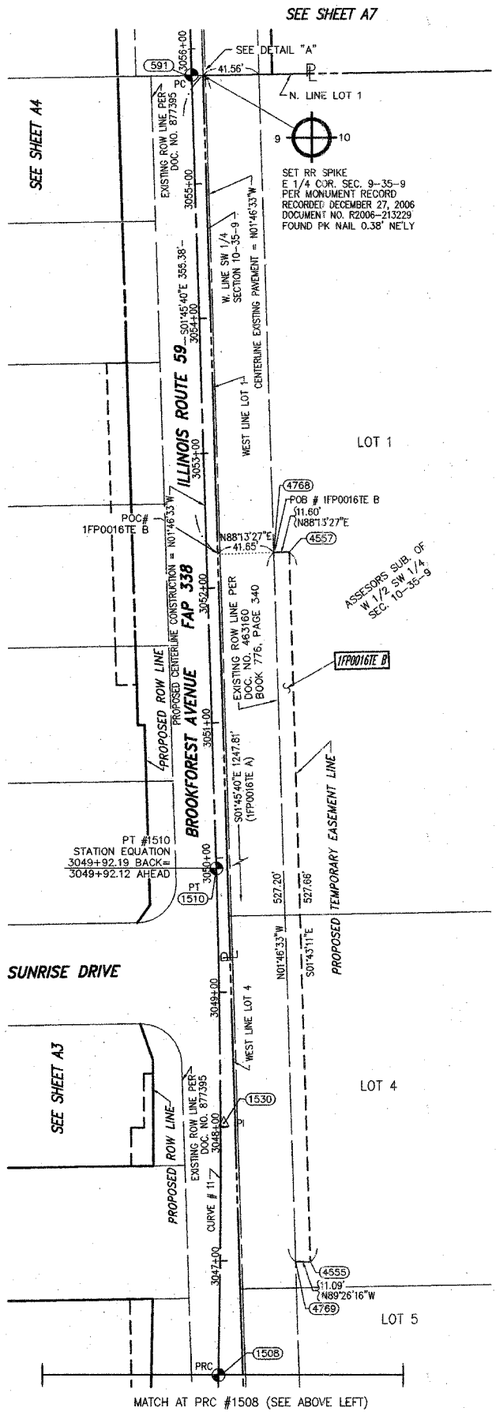

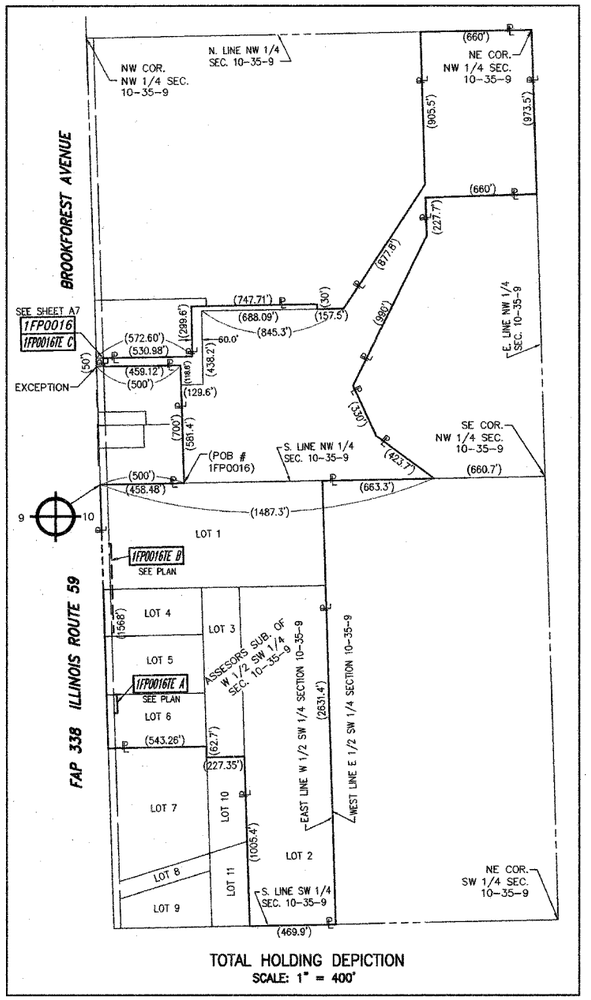

TOTAL HOLDING DEPICTION
SCALE: 1" = 400'

LEGEND

- SECTION CORNER
- QUARTER SECTION CORNER
- SECTION LINE
- QUARTER SECTION LINE
- QUARTER, QUARTER SECTION LINE
- PLATTED LOT LINE
- PROPERTY (DEED) LINE
- APPARENT PROPERTY LINE
- CENTERLINE
- EXISTING RIGHT OF WAY LINE
- PROPOSED RIGHT OF WAY LINE
- PROPOSED EASEMENT
- EXISTING ACCESS CONTROL LINE
- PROPOSED ACCESS CONTROL LINE
- 123.45' MEASURED DIMENSION
- 123.45' (COMP) COMPUTED DIMENSION
- ( ) RECORD DATA
- EXISTING BUILDING
- ● IRON PIPE OR ROD FOUND
- ○ SET 5/8" x 30" REBAR
- + CUT CROSS FOUND OR SET
- ●PK FOUND PK NAIL
- ○MAG SET MAG NAIL
- ● T1 **THESE STAKES REFERENCE FOUND OR SET MONUMENTATION.**
  T2 SET 5/8 INCH REBAR FLUSH WITH GROUND TO TIE FOUND IRON STAKE. IDENTIFIED
  T3 BY COLORED PLASTIC CAP AND BEARING SURVEYORS PROFESSIONAL NUMBER.
- ● BT1 **THESE STAKES, IN CULTIVATED AREAS, REFERENCE FOUND OR SET MONUMENTATION.**
  BT2 BURIED 5\8 INCH REBAR 20 INCHES BELOW GROUND TO TIE FOUND IRON STAKE.
  BT3 IDENTIFIED BY COLORED PLASTIC CAP BEARING SURVEYORS PROFESSIONAL NUMBER.
- ■ **STAKING OF PROPOSED RIGHT OF WAY.**
  SET DIVISION OF HIGHWAYS SURVEY MARKER TO MONUMENT THE POSITION SHOWN. IDENTIFIED BY INSCRIPTION DATA AND SURVEYORS PROFESSIONAL NUMBER.
- ■ M **STAKING OF PROPOSED RIGHT OF WAY IN CULTIVATED AREAS.**
  BURIED 5/8 INCH REBAR 20 INCHES BELOW GROUND TO MARK FUTURE SURVEY MARKER POSITION. IDENTIFIED BY COLORED PLASTIC CAP BEARING SURVEYORS PROFESSIONAL NUMBER.
- PERMANENT SURVEY MARKER. IDOT STD. 2135 (TO BE SET BY OTHERS)
- □ RIGHT OF WAY STAKING PROPOSED TO BE SET.

COORDINATES ARE BASED ON THE PUBLISHED METRIC COORDINATE VALUES AT CONTROL SECTION CORNER MONUMENT "WILL COUNTY GPS 333" P.I.D. AE2553, OF N542,286.095-E311,129.817.

STATE OF ILLINOIS)
) SS
COUNTY OF WILL)

THIS IS TO CERTIFY THAT WE, CLAASSEN, WHITE & ASSOCIATES, P.C., AN ILLINOIS PROFESSIONAL DESIGN FIRM LAND SURVEYING CORPORATION NUMBER 184-004039, HAVE SURVEYED THE PLAT OF HIGHWAYS SHOWN HEREON BETWEEN SECTION 10, TOWNSHIP 35 NORTH, RANGE 9 EAST, AND SECTION 10, TOWNSHIP 35 NORTH, RANGE 9 EAST OF THE THIRD PRINCIPAL MERIDIAN, WILL COUNTY, THAT THE SURVEY IS TRUE AND COMPLETE AS SHOWN TO THE BEST OF MY KNOWLEDGE AND BELIEF, THAT THE PLAT CORRECTLY REPRESENTS SAID SURVEY, THAT ALL MONUMENTS FOUND AND ESTABLISHED ARE OF PERMANENT QUALITY AND OCCUPY THE POSITIONS SHOWN THEREON AND THAT THE MONUMENTS ARE SUFFICIENT TO ENABLE THE SURVEY TO BE RETRACED. THIS SURVEY CONFORMS TO THE CURRENT ILLINOIS MINIMUM STANDARDS FOR A BOUNDARY SURVEY. MADE FOR THE DEPARTMENT OF TRANSPORTATION, STATE OF ILLINOIS.

DATED AT JOLIET, ILLINOIS THIS 3rd DAY OF April, 2007 A.D.

Rhonda J. White PRESIDENT
RHONDA J. WHITE
ILLINOIS PROFESSIONAL LAND SURVEYOR NO. 035-003306
LICENSE EXPIRES NOVEMBER 30, 2008

Claassen, White & Associates, P.C.
121 AIRPORT DRIVE, UNIT 1
JOLIET, ILLINOIS 60431
(815) 744-3720

STATE OF ILLINOIS — RHONDA J. WHITE — JOLIET, IL — NO. 3306 — PROFESSIONAL LAND SURVEYOR

CURVE DATA — CENTERLINE PROPOSED CONSTRUCTION — CURVE NO. 10	
Δ = 05°28'48"	
D = 0°47'45"	
R = 7199.99'	
L = 688.64'	
T = 344.58'	
E = 8.24'	
1508 PC STA. 3039+25.66	N 1,769,266.5126 E 1,021,077.8725
1504 PI STA. 3042+70.24	N 1,769,810.1538 E 1,021,052.4433
1508 PRC STA. 3046+14.30	N 1,769,954.6529 E 1,021,059.9474

CURVE DATA — CENTERLINE PROPOSED CONSTRUCTION — CURVE NO. 11	
Δ = 03°01'25"	
D = 00°48'00"	
R = 7160.81'	
L = 377.89'	
T = 188.99'	
E = 2.49'	
1508 PRC STA. 3046+14.30	N 1,769,954.6529 E 1,021,059.9474
1530 PI STA. 3048+03.29	N 1,770,143.5973 E 1,021,064.0631
1510 PT STA. 3049+92.19	N 1,770,332.4954 E 1,021,058.2057

CURVE DATA — CENTERLINE PROPOSED CONSTRUCTION — CURVE NO. 350	
Δ = 00°32'50"	
D = 00°30'00"	
R = 11,459.15'	
L = 109.45'	
T = 54.73'	
E = 0.13'	
591 PC STA. 3055+80.91	N 1,770,921.0059 E 1,021,039.9613
589 PI STA. 3056+35.64	N 1,770,975.7059 E 1,021,038.2655
593 PT STA. 3056+90.36	N 1,771,030.4196 E 1,021,037.0922

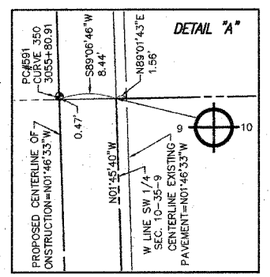

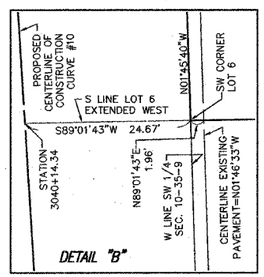

PARCEL NUMBER	OWNER	TOTAL HOLDING (ACRES)	PART TAKEN (ACRES)	REMAINDER (ACRES)	PREV. DED. (ACRES)	EASEMENT (ACRES)	EASEMENT PURPOSE	PERMANENT TAX INDEX NUMBER	PROPERTY ACQUIRED BY
1FP0016	FOREST PRESERVE DISTRICT OF WILL COUNTY.	106.365	0.019	106.346				05-06-10-300-026	
1FP0016TE A						0.050	CULVERT RECONSTRUCTION		
1FP0016TE B						0.137	CULVERT/RETAINING WALL CONSTRUCTION		
1FP0016TE C						0.028	DRIVEWAY RECONSTRUCTION		

FOR PARCELS 1FP0016 AND 1FP0016TE C, SEE SHEET A7

COORDINATE VALUE
SURFACE COORDINATES ARE SHOWN

COORDINATE TABLE

NO.	STATION	OFFSET	-NORTH-COORDINATES-EAST-
4551	3042+21.20	89.90' RT	N 1,769,564.5589 E 1,021,151.9683
4771	3042+21.30	69.98' RT	N 1,769,564.0039 E 1,021,132.0561
2252	3043+32.60	69.33' RT	N 1,769,674.1754 E 1,021,128.6404
2251	3043+32.60	89.30' RT	N 1,769,674.5218 E 1,021,148.6095
4769	3047+00.00	56.01' RT	N 1,770,039.7936 E 1,021,117.3053
4555	3047+00.00	67.10' RT	N 1,770,039.6848 E 1,021,128.3978
4768	3052+24.93	50.00' RT	N 1,770,566.7440 E 1,021,100.9684
4557	3052+24.93	61.60' RT	N 1,770,567.1035 E 1,021,112.5629

RECEIVED
DEC 11 2007
PLATS & LEGALS

0 50 100 150
SCALE : 1" = 50'

SEE SHEET A30 FOR SECTION LINE INFORMATION.
SEE SHEET A31 FOR MONUMENT RECORDS.
SEE SHEET A32 FOR PROPOSED ROW TIES.

SHEET 1 IS A COVER SHEET AND IS NOT RECORDED

SCANNED

PRINTING DATE: OCTOBER 30, 2007 ~ RJW

REVISION DATE: 04/20/06 REVISION: CHANGED PARCEL 1FP0016, 1FP0016TE C, PROPOSED CENTERLINE AND STATIONING & OFFSETS. MADE BY: KAG
REVISION DATE: 11/28/05 REVISION: CHANGED PARCEL 1FP0016TE A. MADE BY: RJW
REVISION DATE: 09/15/05 REVISION: CORRECTED LINETYPE MADE BY: RJW
REVISION DATE: 09/08/05 REVISION: ADDED EXISTING CENTERLINE AND ROW INFO AND MADE MINOR CORRECTIONS. MADE BY: KAG

PLAT OF HIGHWAYS
STATE OF ILLINOIS
DEPARTMENT OF TRANSPORTATION
FAP 338 (ILLINOIS ROUTE 59)

SECTION — WILL COUNTY
PROJECT — JOB NO. R-91-067-01
STATION 3042+00.00 — TO STATION 3056+055.80
SCALE: 1" = 50' — SHEET A6 OF 34
SHEET 35 OF 355

JOB # 4034 1FP DWG. # 905-357

BUREAU OF LAND ACQUISITION
201 WEST CENTER COURT
SCHAUMBURG, ILLINOIS 60196-1096

FAP 338 (IL ROUTE 59), SECTION , COUNTY WILL, JOB. NO. R-91-067-01.