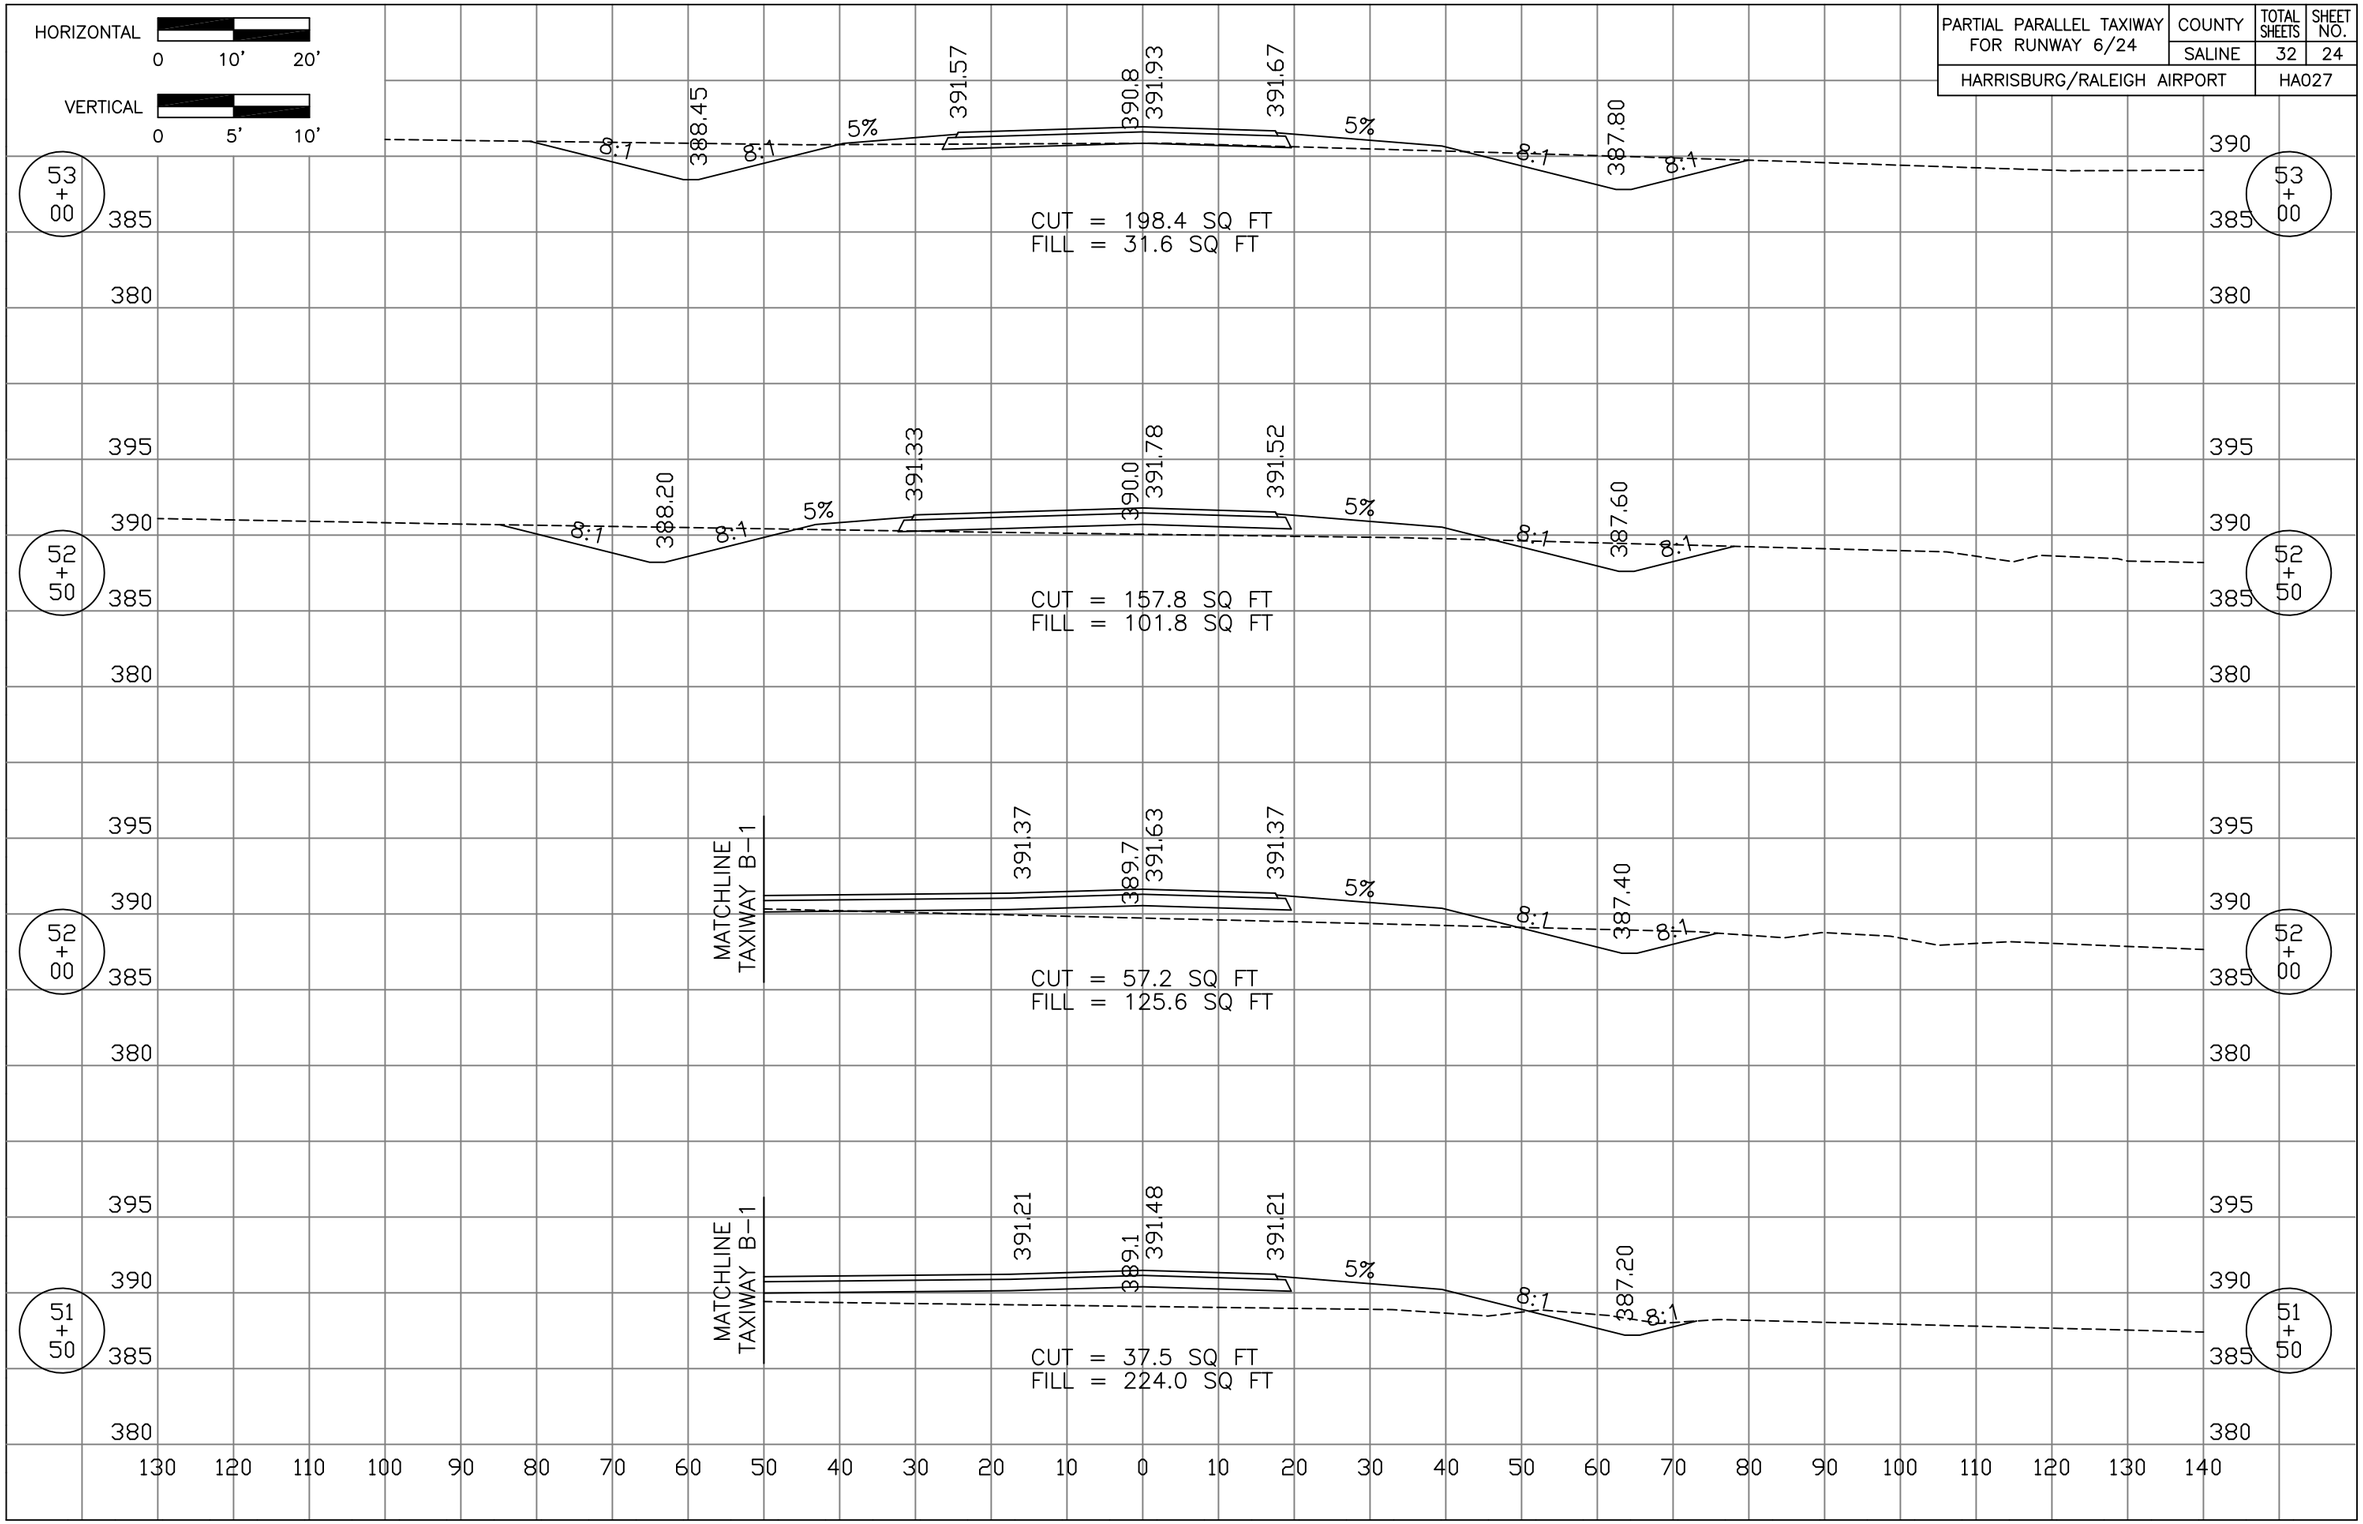PARTIAL PARALLEL TAXIWAY FOR RUNWAY 6/24	COUNTY	TOTAL SHEETS	SHEET NO.
	SALINE	32	24
HARRISBURG/RALEIGH AIRPORT		HA027