CONTRACT NO. 93439

RTE.	SECTION	COUNTY	TOTAL SHEETS	SHEET NO.
IL 104	05-00075-05-RS	SANGAMON	72	48
STA. 8+50	TO STA. 10+50			

FINAL SURVEY NOTE BOOK — SURVEYED — PLOTTED — MANUAL — AREAS — AREAS CHECKED — BY — DATE — NO.

ORIGINAL SURVEY NOTE BOOK — SURVEYED — PLOTTED — MANUAL — AREAS — AREAS CHECKED — BY — DATE — NO.

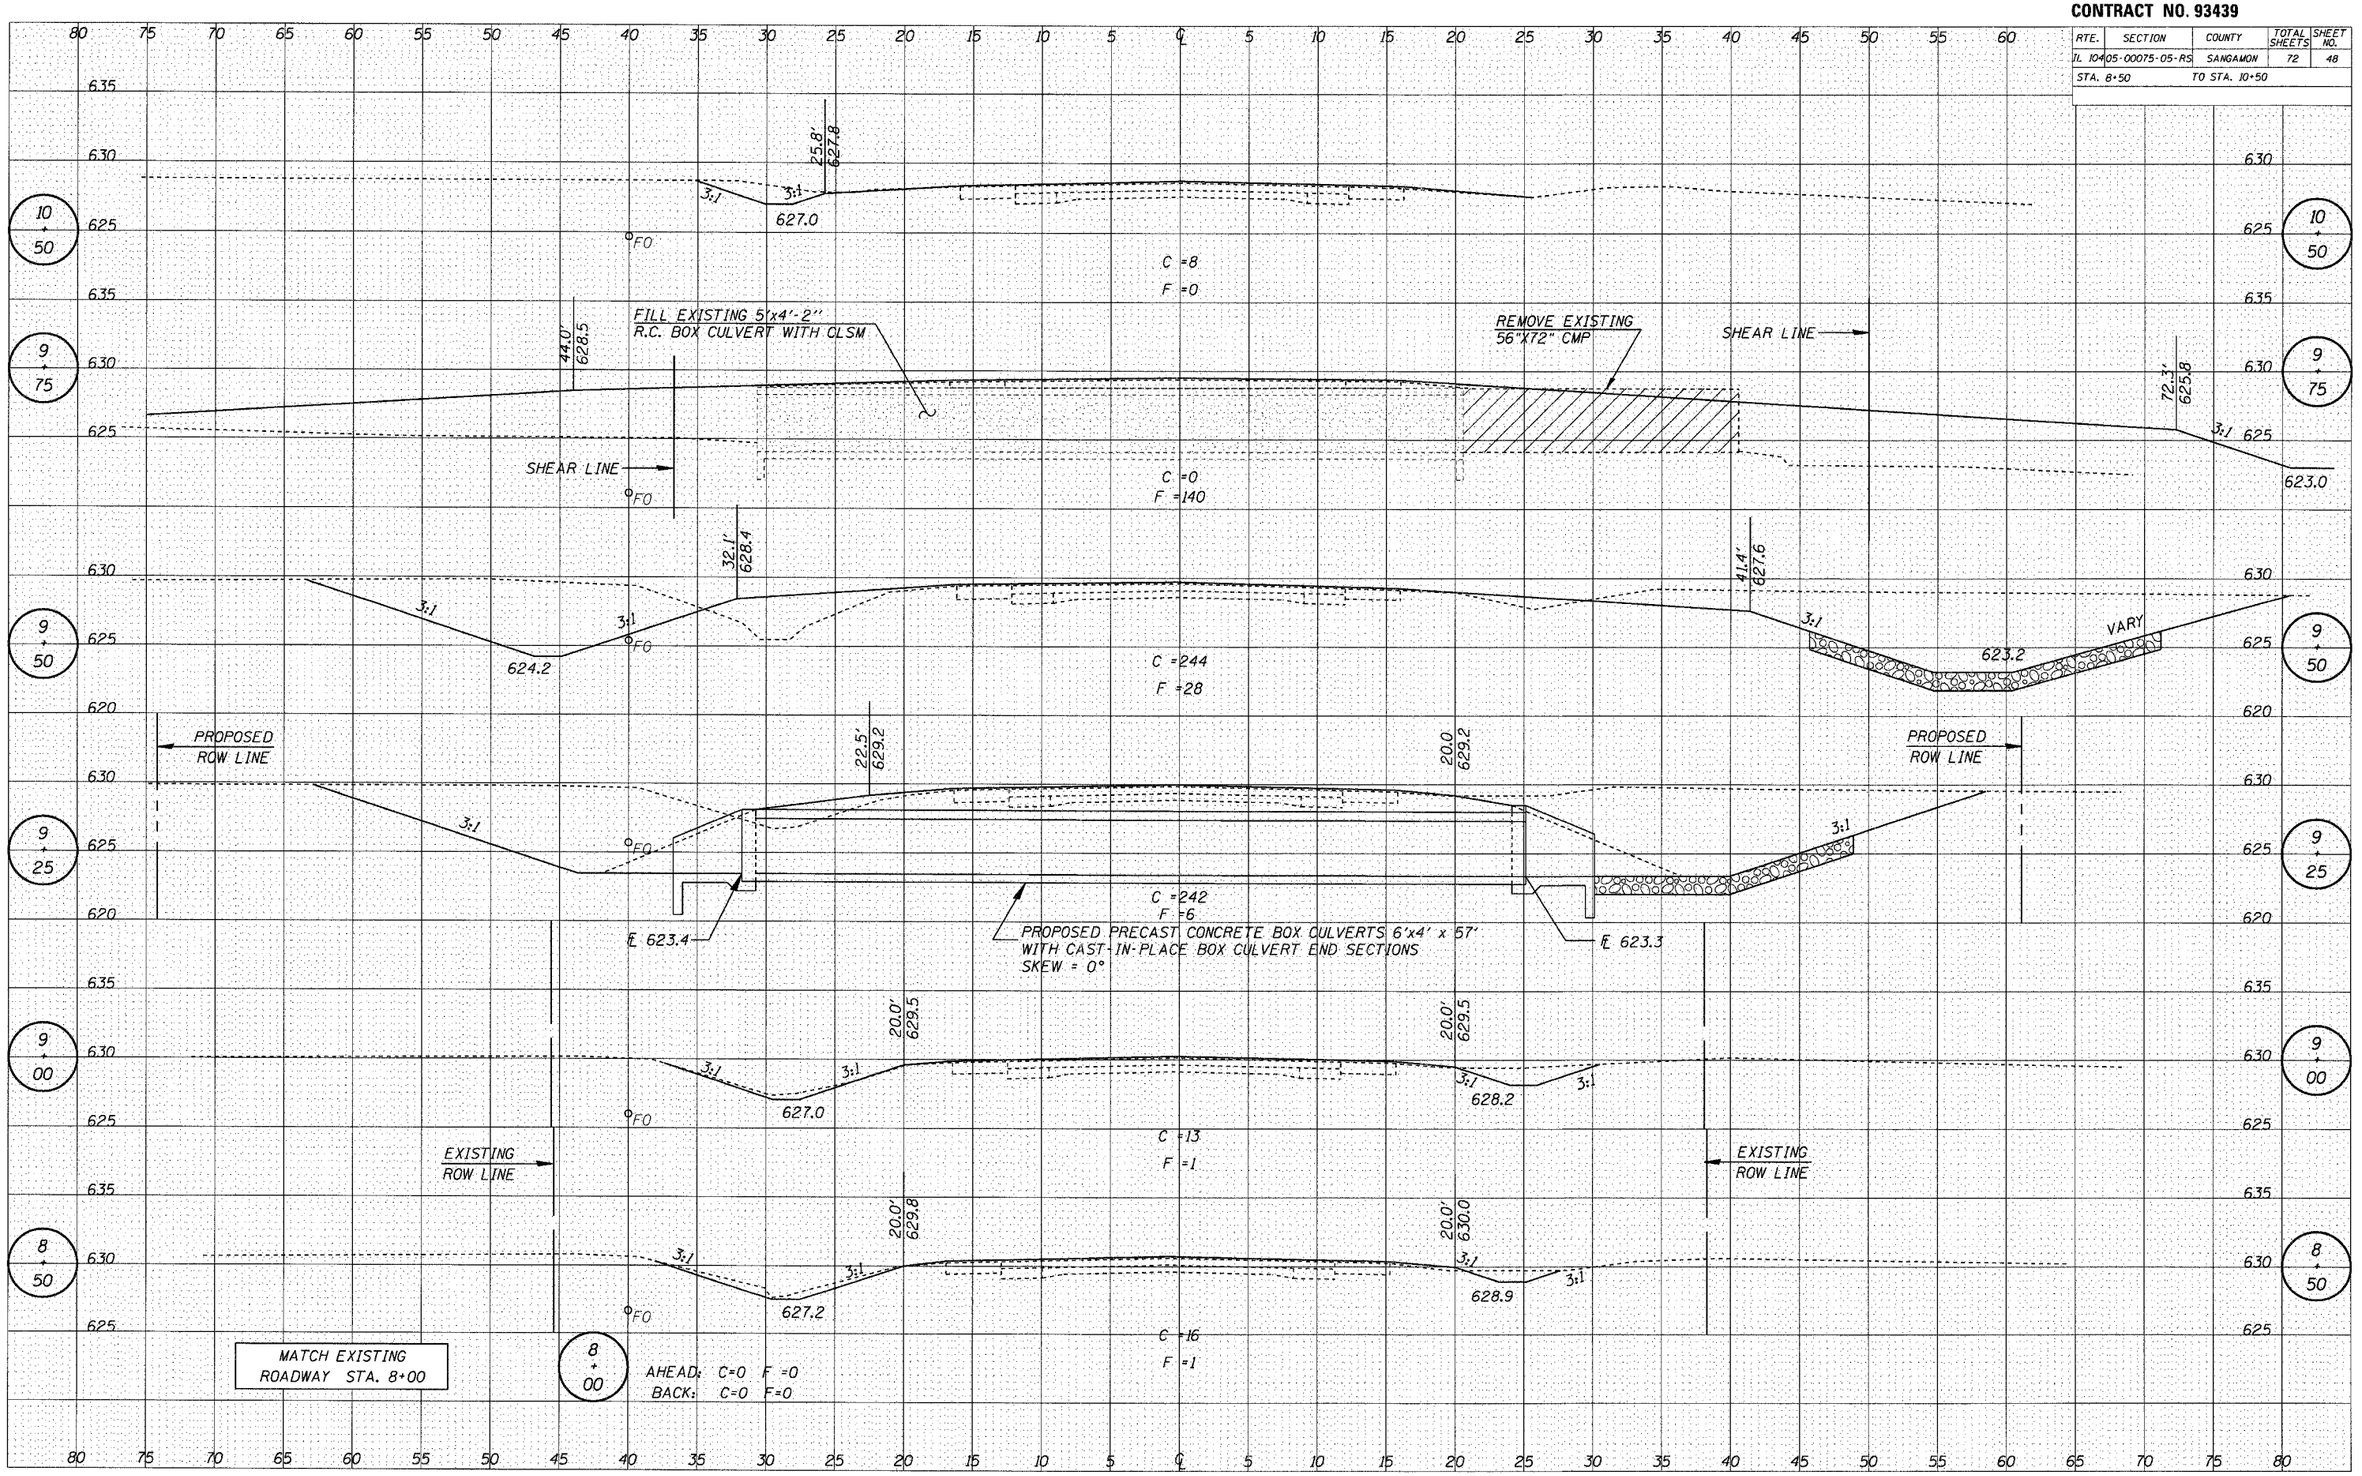

LOCATION 1 – IL 104 STA. 8+50 TO STA. 10+50