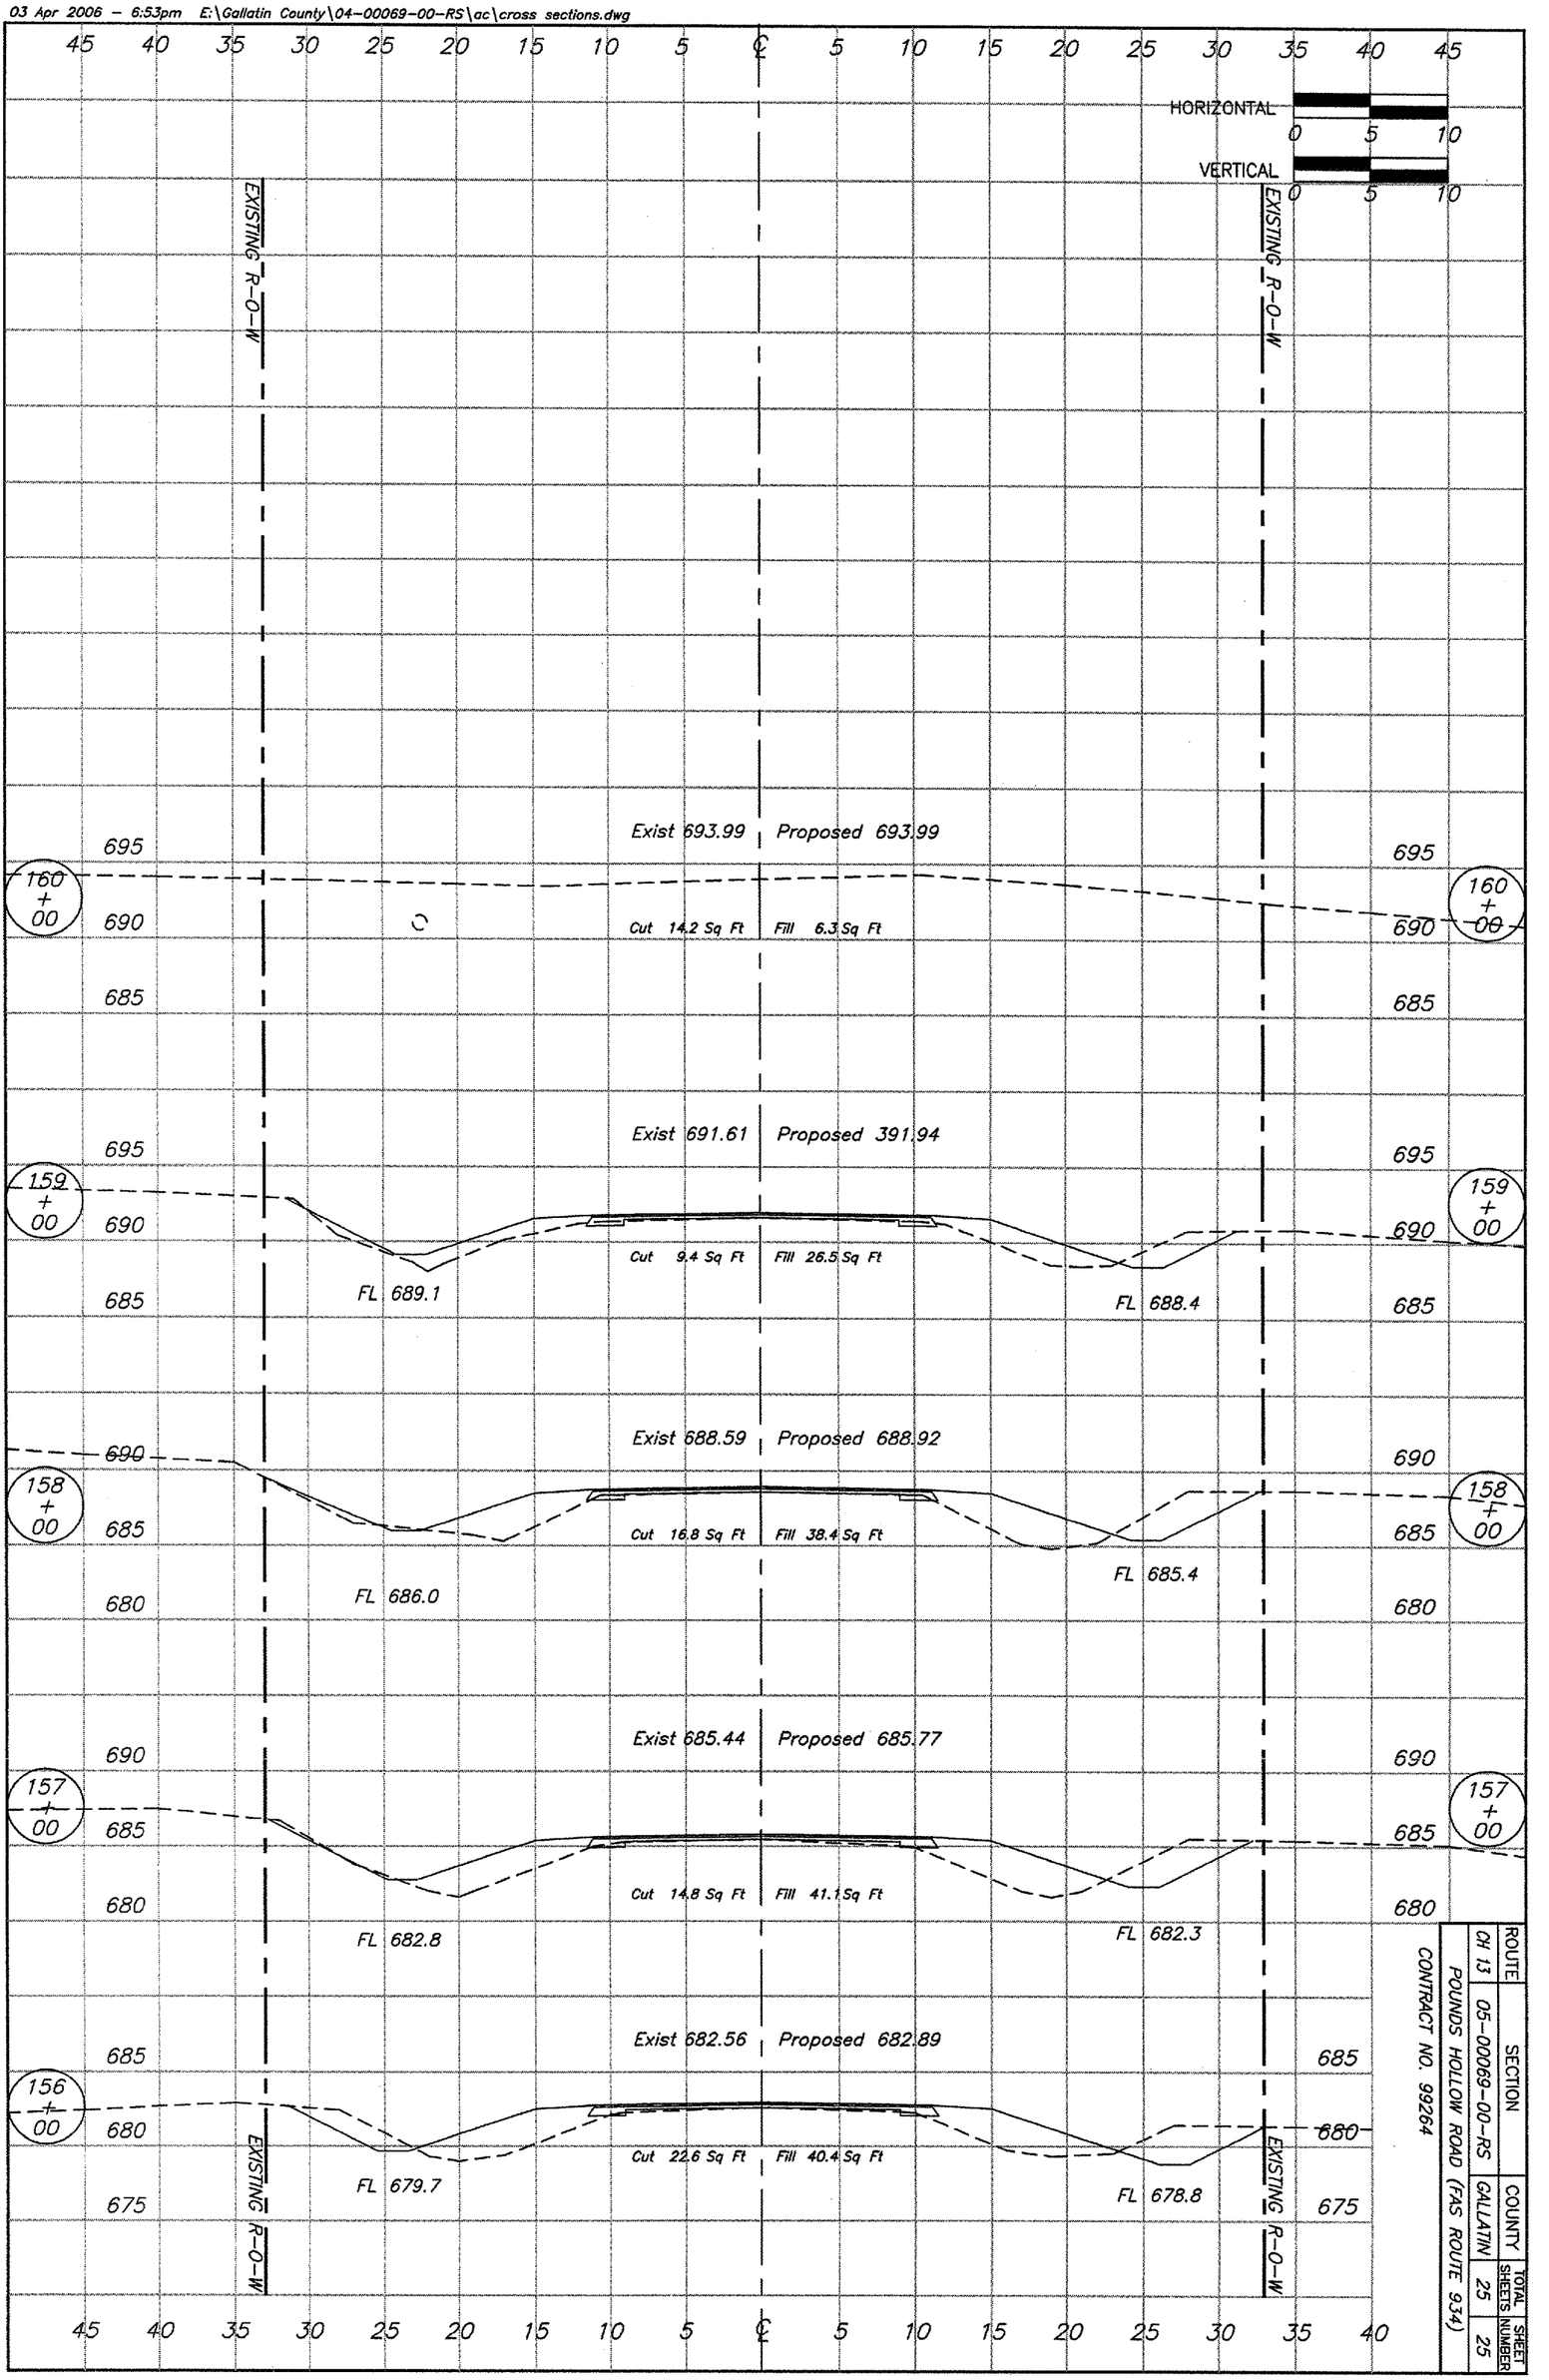

CONTRACT NO. 99264

POUNDS HOLLOW ROAD (FAS ROUTE 934)

ROUTE	SECTION	COUNTY	TOTAL SHEETS	SHEET NUMBER
CH 13	05-00069-00-RS	GALLATIN	25	25