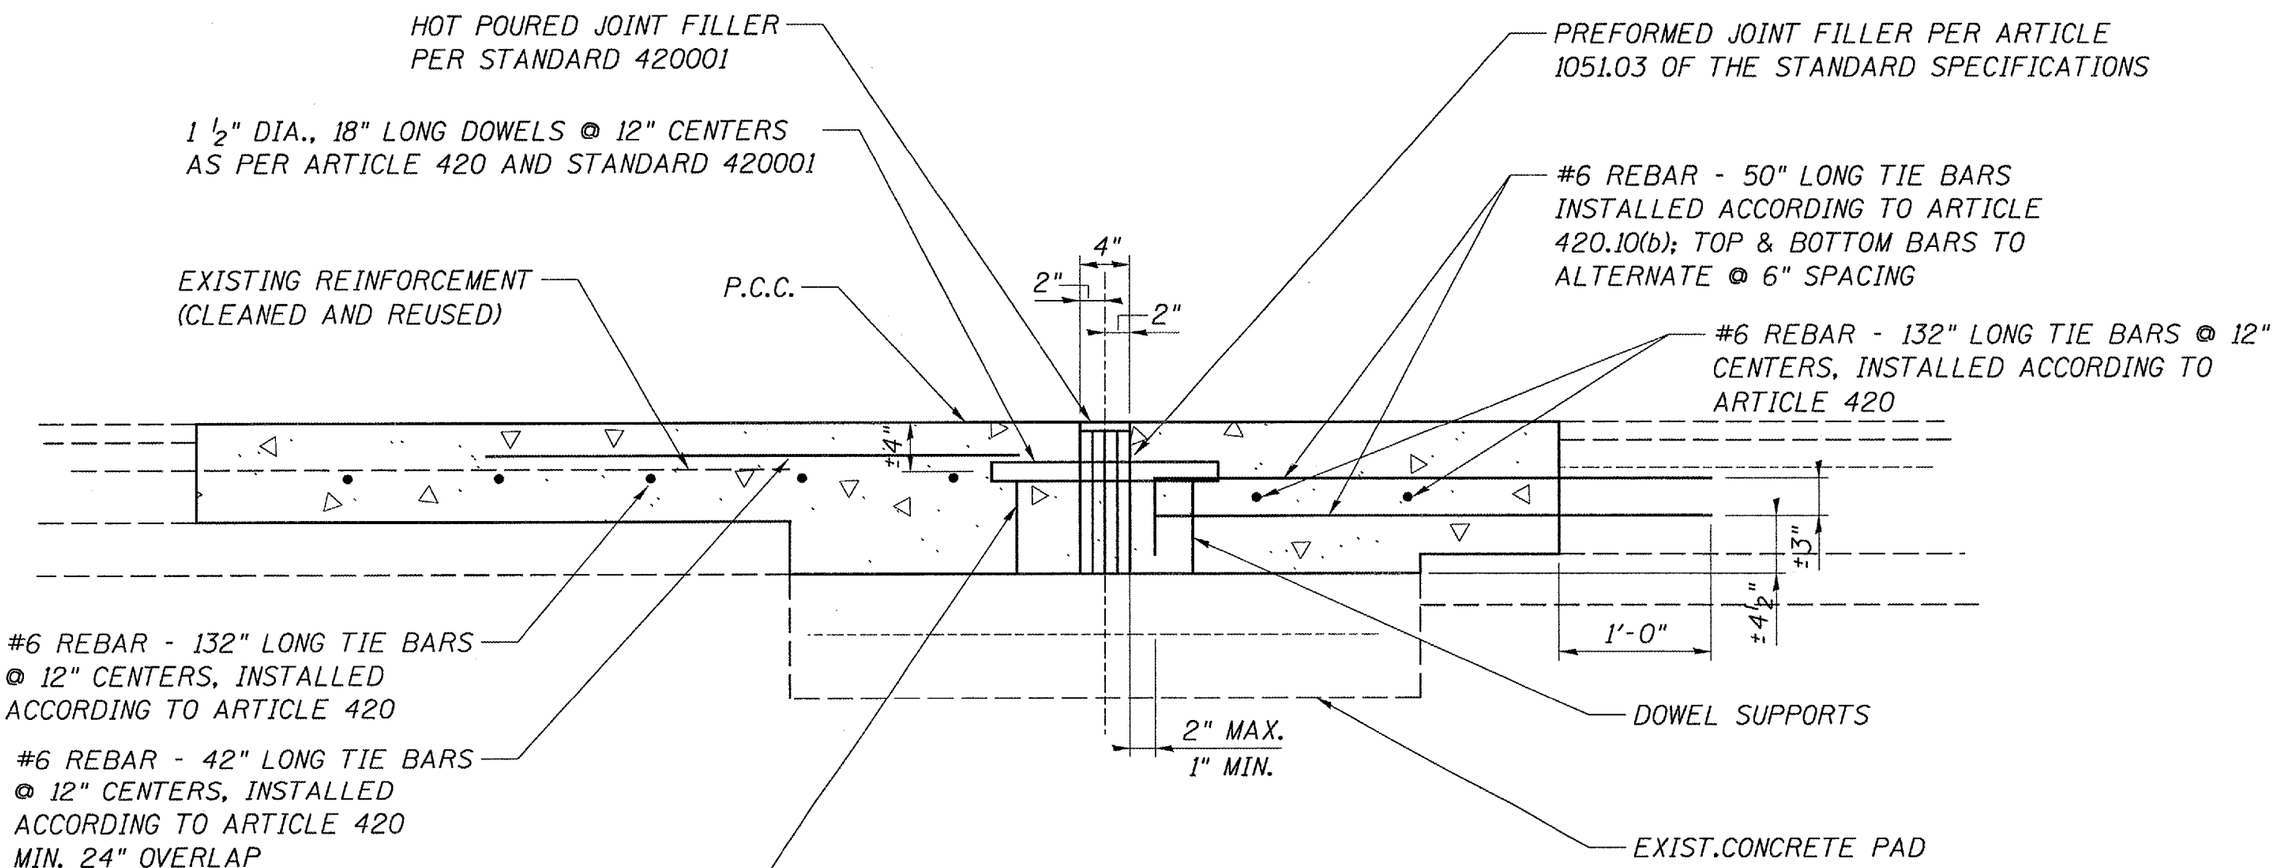

PROPOSED EXPANSION JOINT DETAIL

JOINT DETAILS
FAI 72 (I-72)
SECT. D-6 JOINT REPLACE 2006
MORGAN COUNTY