FAU	SECTION	COUNTY	TOTAL SHEETS	SHEET NO.
3706	00-00068-07-BR	LAKE	50	38
STA. 122+50.00		TO STA. 123+00.00		
FED. ROAD DIST. NO.	ILLINOIS	CONTRACT NO. 83806		

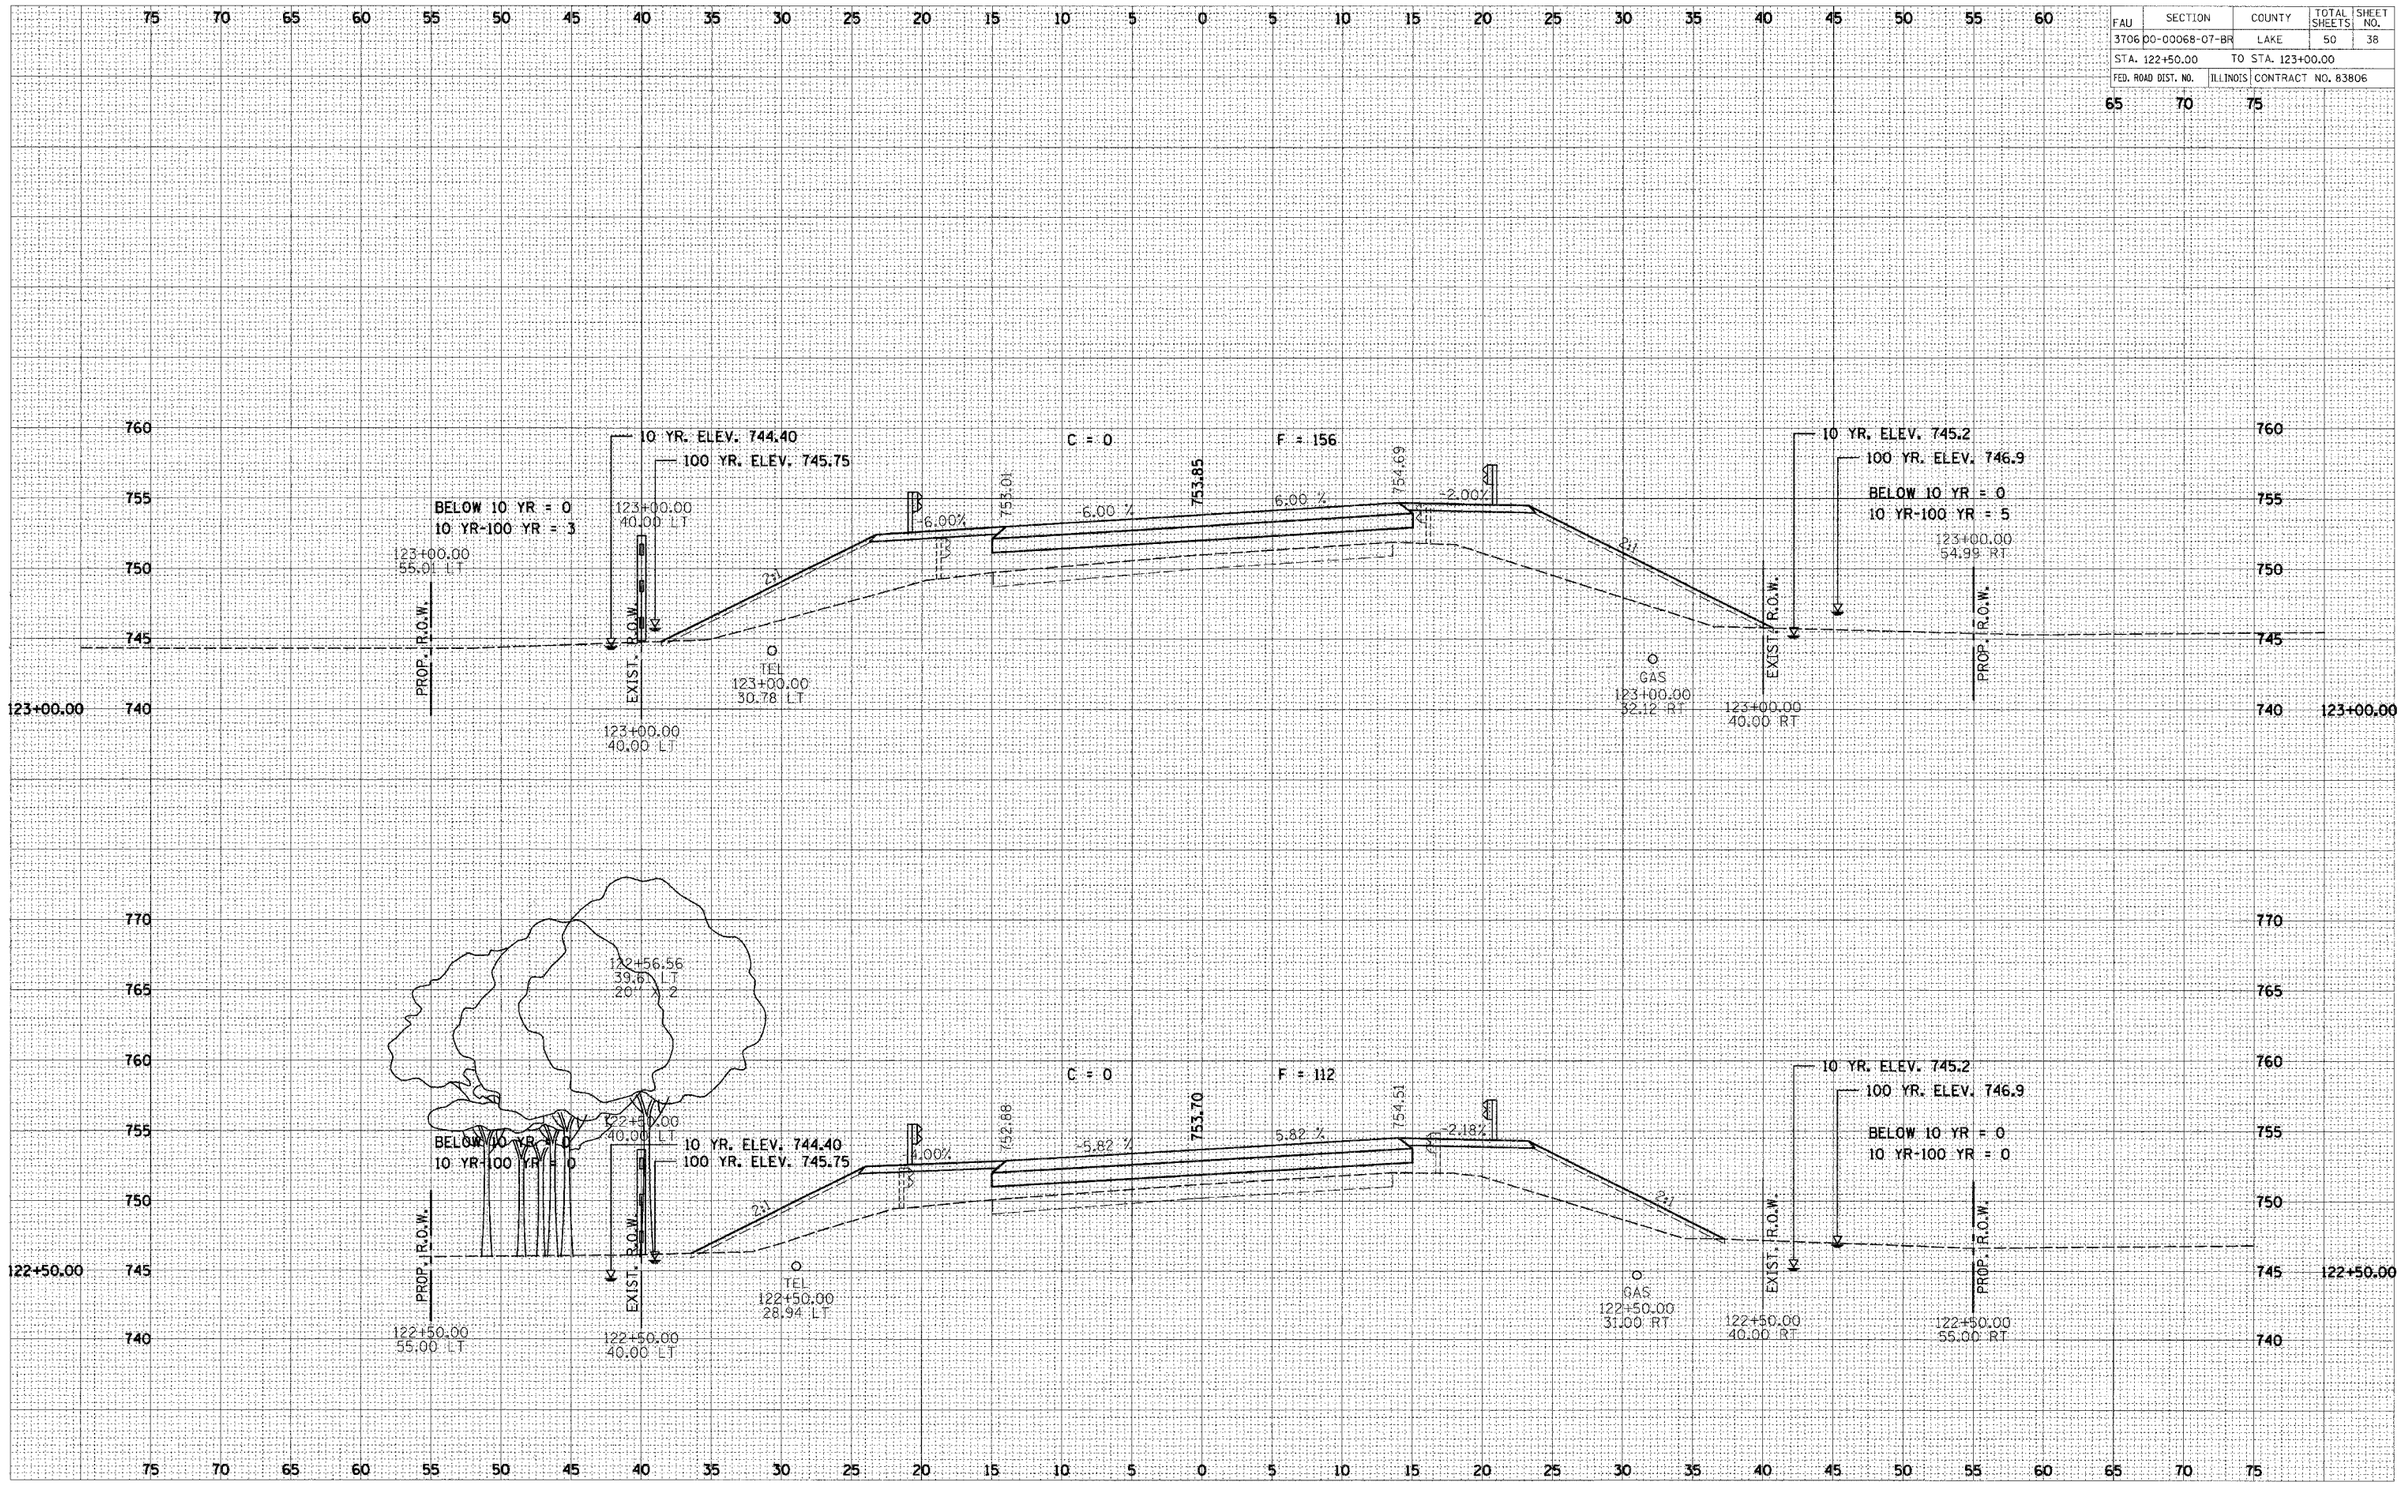

FINAL SURVEY	BY	DATE
SURVEYED		
PLOTTED		
TEMPLATE		
AREAS		
AREAS CHECKED		
NOTE BOOK NO.		

ORIGINAL SURVEY	BY	DATE
SURVEYED		
PLOTTED		
TEMPLATE		
AREAS		
AREAS CHECKED		
NOTE BOOK NO.		

3:\DGN\P\12070347\0704-7xs.dgn 05/31/2005 12:00:45 PM