F.A.U RTE.	SECTION	COUNTY	TOTAL SHEETS	SHEET NO.
0085	00-00246-02-FP	MCHENRY	292	105
STA.	TO STA.			
FED. ROAD DIST. NO. 1	ILLINOIS	FED. AID PROJECT		

CONTRACT NO: 63522

EXISTING PLAN

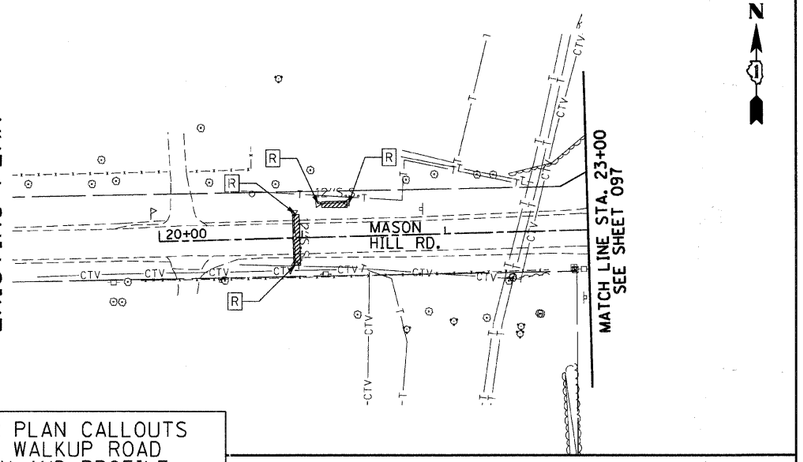

FOR PLAN CALLOUTS
SEE WALKUP ROAD
PLAN AND PROFILE
SHEETS 040

PROPOSED PLAN

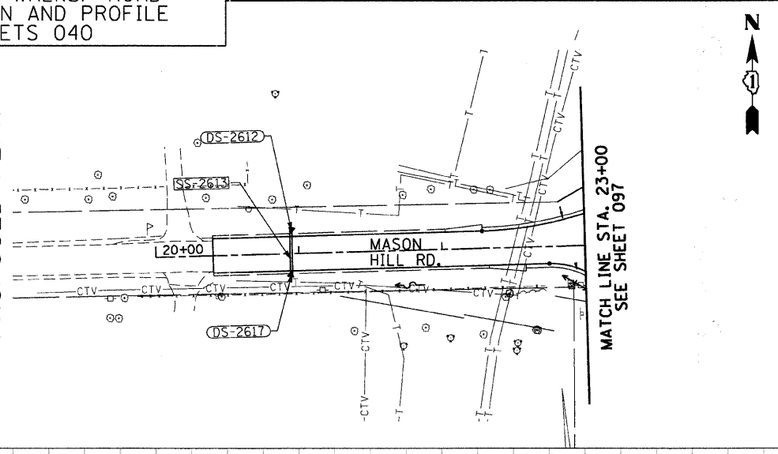

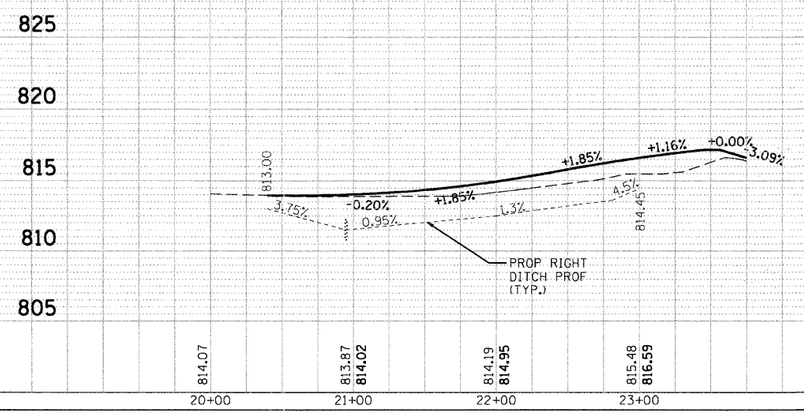

REVISIONS

NAME	DATE

MCHENRY COUNTY DIVISION OF TRANSPORTATION
WALKUP ROAD F.A.U. 0085

DRAINAGE PLAN & PROFILE MASON HILL ROAD

SCALE: VERT. 1" = 5'
HORIZ. 1" = 50'

DRAWN BY: RJS

DATE: 04/15/11

CHECKED BY: MCD

TENG
TENG & ASSOCIATES, INC.
ENGINEERS&ARCHITECTS&PLANNERS
205 N. MICHIGAN AVE. CHICAGO, IL 60601
TELEPHONE: 312/616-0500

PLAN
SURVEYED
PLOTTED
NOTE BOOK
NO.
DRAWN
CHECKED
R.O.W. CHECKED
R.O.W. NOTED
CADD FILE NAME

PROFILE
SURVEYED
PLOTTED
DRAWN
CHECKED
B.M. NOTED
STRUCTURE NOTATNS CHKD
NOTE BOOK
NO.

BY DATE

\\VAL02A002.DGN, \\RW02A002.DGN, \\DU02A003.DGN, \\DU02A004.DGN, \\8099A00A.DGN, \\DU02A004.DGN, \\DU02A002.DGN, \\SE02A002.DGN, \\PL02A002.DGN, \\PL02A004.DGN, \\UT02A00.DGN, \\UT02A00.DGN, \\DU02A003.
4-14-2011 15:25:51
\\ES-0046\AMYVAULT\D-TRANS_DT\2202\300-03\CIVIL\CAD\02 CONTRACT\IA TENG\SHEET\DR02IA03.SHT
STANKRJ