ROUTE	SECTION	COUNTY	TOTAL SHEETS	SHEET NUMBER
FAU 9557	05-00081-00-RP	SALINE	45	29
CITY OF HARRISBURG	GRANGER STREET			

CONTRACT NO. 99439

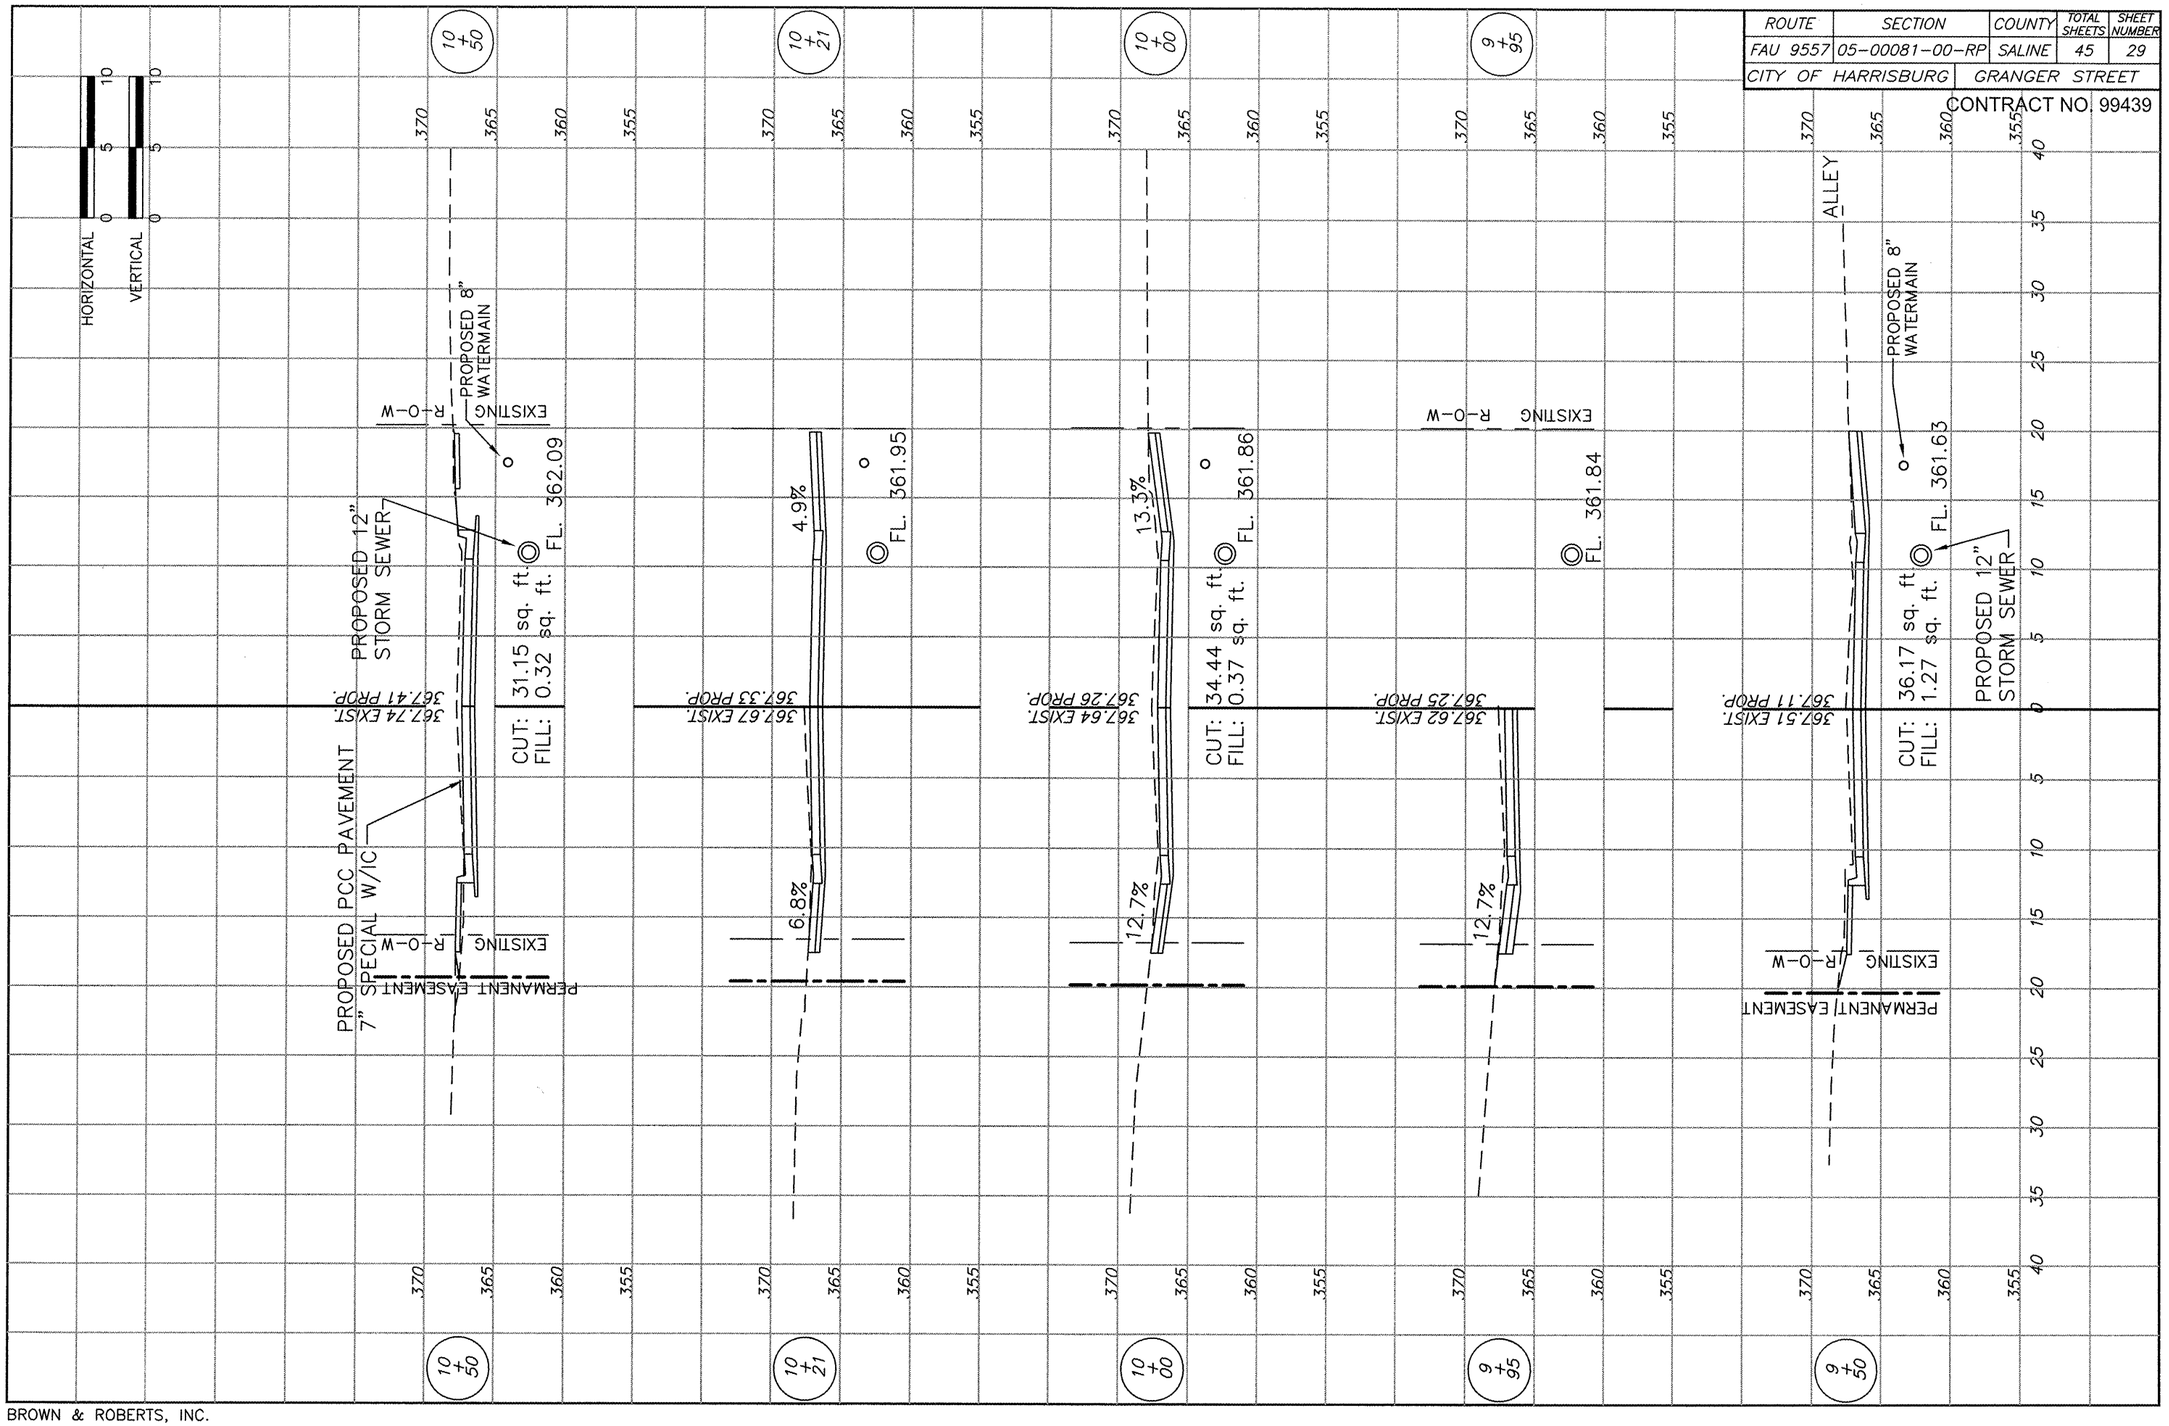

11 May 2011 - 3:29pm X:\2005\05045\oc\PLANS\05045.dwg: Layout Tab 'Model'

BROWN & ROBERTS, INC.